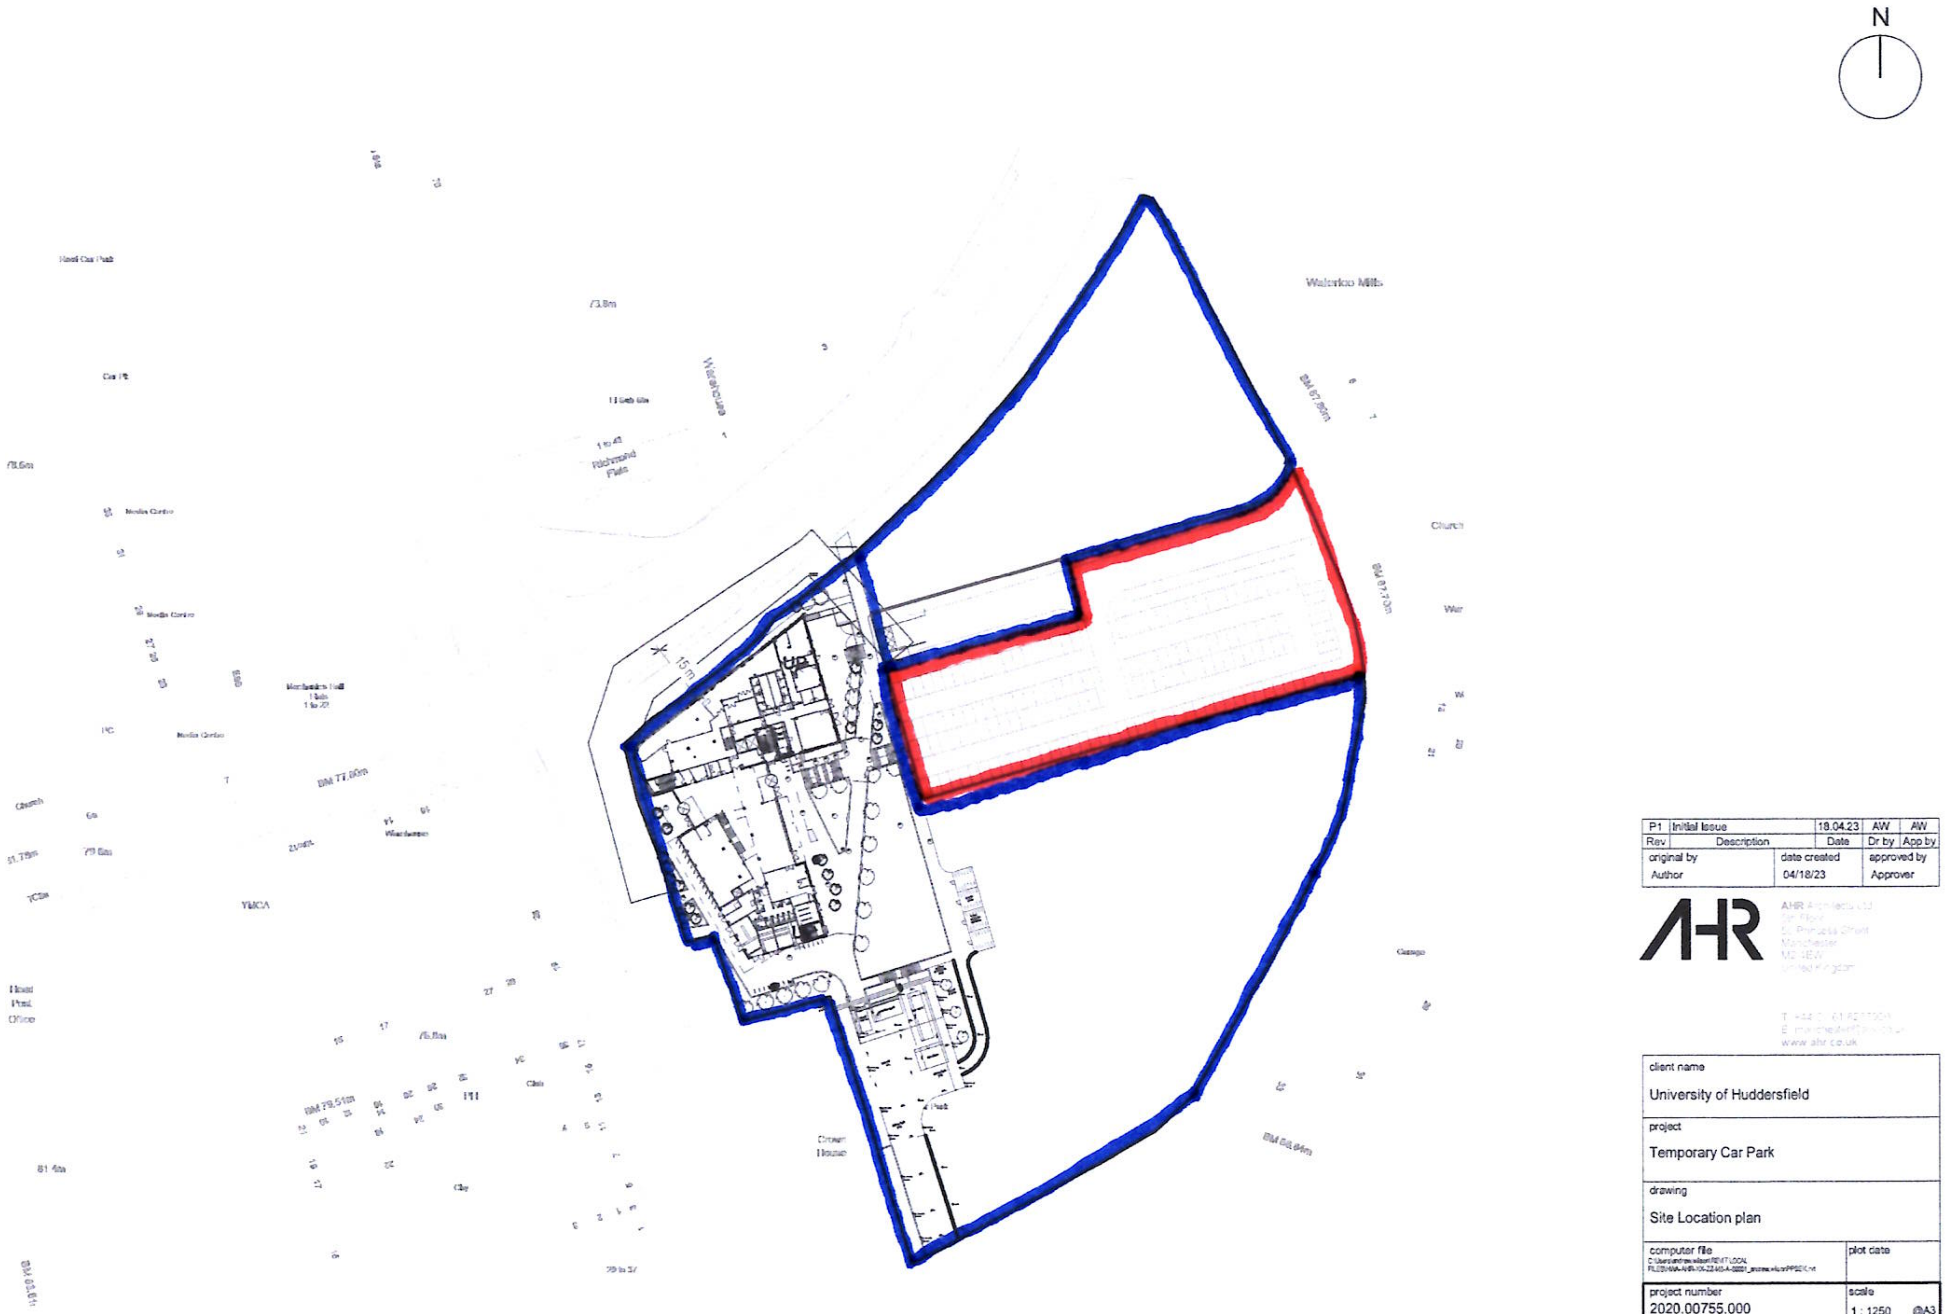

Rev	Description	Date	Dr by	App by
P1	Initial Issue	18.04.23	AW	AW

original by	date created	approved by
Author	04/18/23	Approver

AHR Architects Ltd
3rd Floor
St Ann's Chambers
Manchester
M2 7EW
United Kingdom

T: +44 (0) 161 831 7004
E: manchester@ahr.co.uk
www.ahr.co.uk

client name
University of Huddersfield

project
Temporary Car Park

drawing
Site Location plan

computer file
C:\Users\andrew.wilson\RSTI\LOCAL FILES\HWA-AHR-XX-22-M3-A-3001_andrew.wilson\PP22K.rvt

plot date

project number	scale	
2020.00755.000	1 : 1250 @A3	

drawing number	rev	issue status
HWA-AHR-P1-XX-DR-A-81001	P1	S3

This drawing is to be read in conjunction with all related drawings. All dimensions must be checked and verified on site before commencing any work or producing shop drawings. The originator should be notified immediately of any discrepancy. This drawing is copyright and remains the property of AHR.