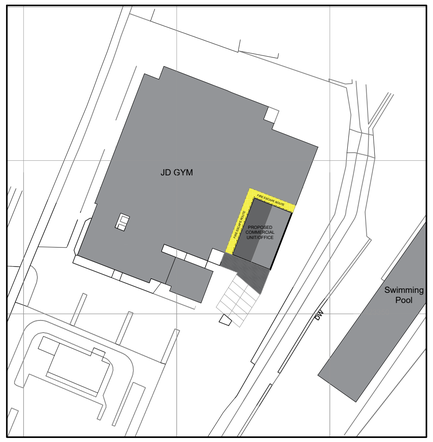

LOCATION PLAN
Proposed
1:1000@A1

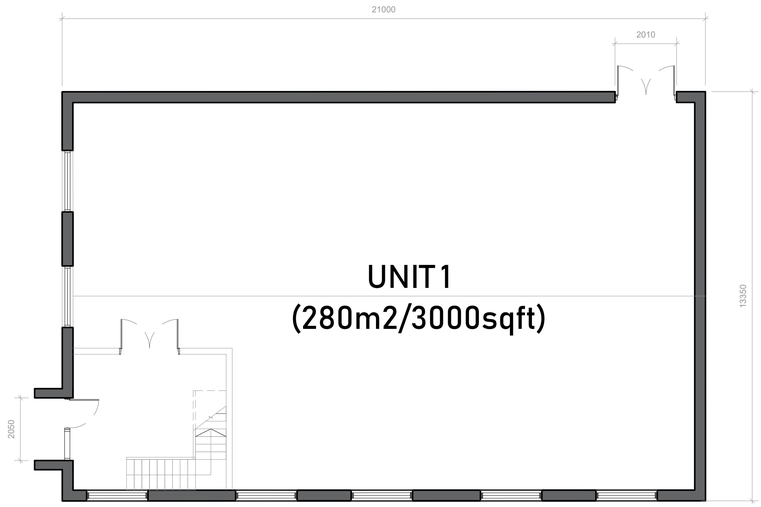

GROUND FLOOR
Proposed
1:100@A1

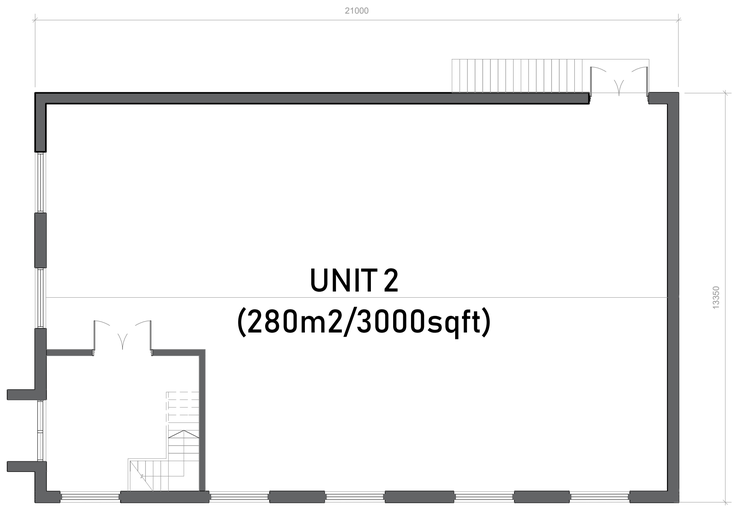

FIRST FLOOR
Proposed
1:100@A1

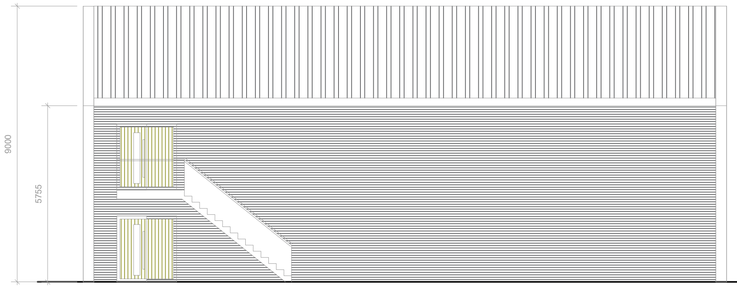

SIDE ELEVATION
Proposed
1:100@A1



FRONT ELEVATION
Proposed
1:100@A1

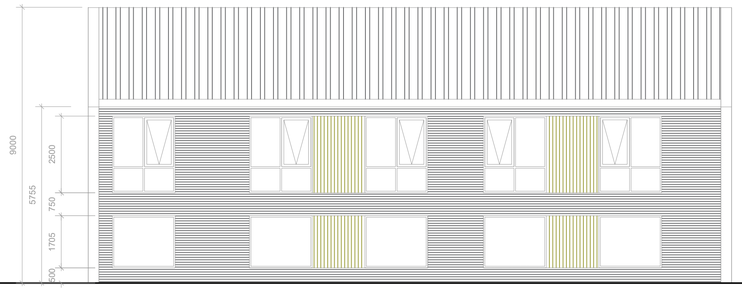

SIDE ELEVATION
Proposed
1:100@A1

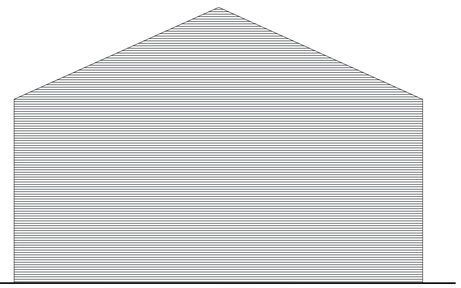

REAR ELEVATION
Proposed
1:100@A1

Notes:
Unless indicated, this drawing is for information only.
Do not scale, use figured dimensions only.
All dimensions to be checked on site

0
Drwg. original size: A1

Revisions:

Date:	Rev:	Note:	Check:

eleven52architects
eleven52architects
30 The Fairway
Pudsey
Leeds LS28 7RE
T: +44(0)7958738229
E: leeds@eleven52architects.co.uk
W: eleven52architects.co.uk

Project: Land to the rear of JD Gym
Redbrick Mill, Batley
Drawing Title: Proposed Commercial Unit Information
Scale: As shown@ A1
Drwg. Created: 29.05.23

Drwg. No:	0356_BAT_103
Status:	PLANNING (*)
Revision:	*