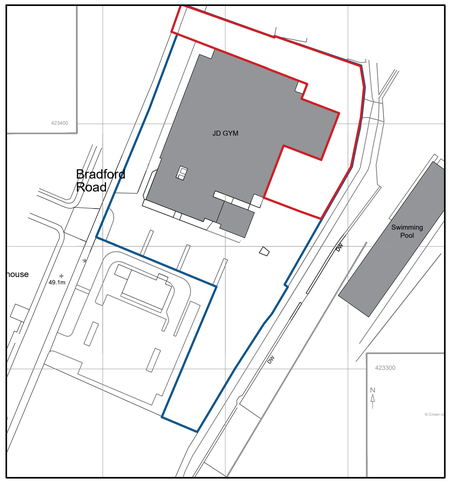

LOCATION PLAN
Existing
1:1250@A1

north

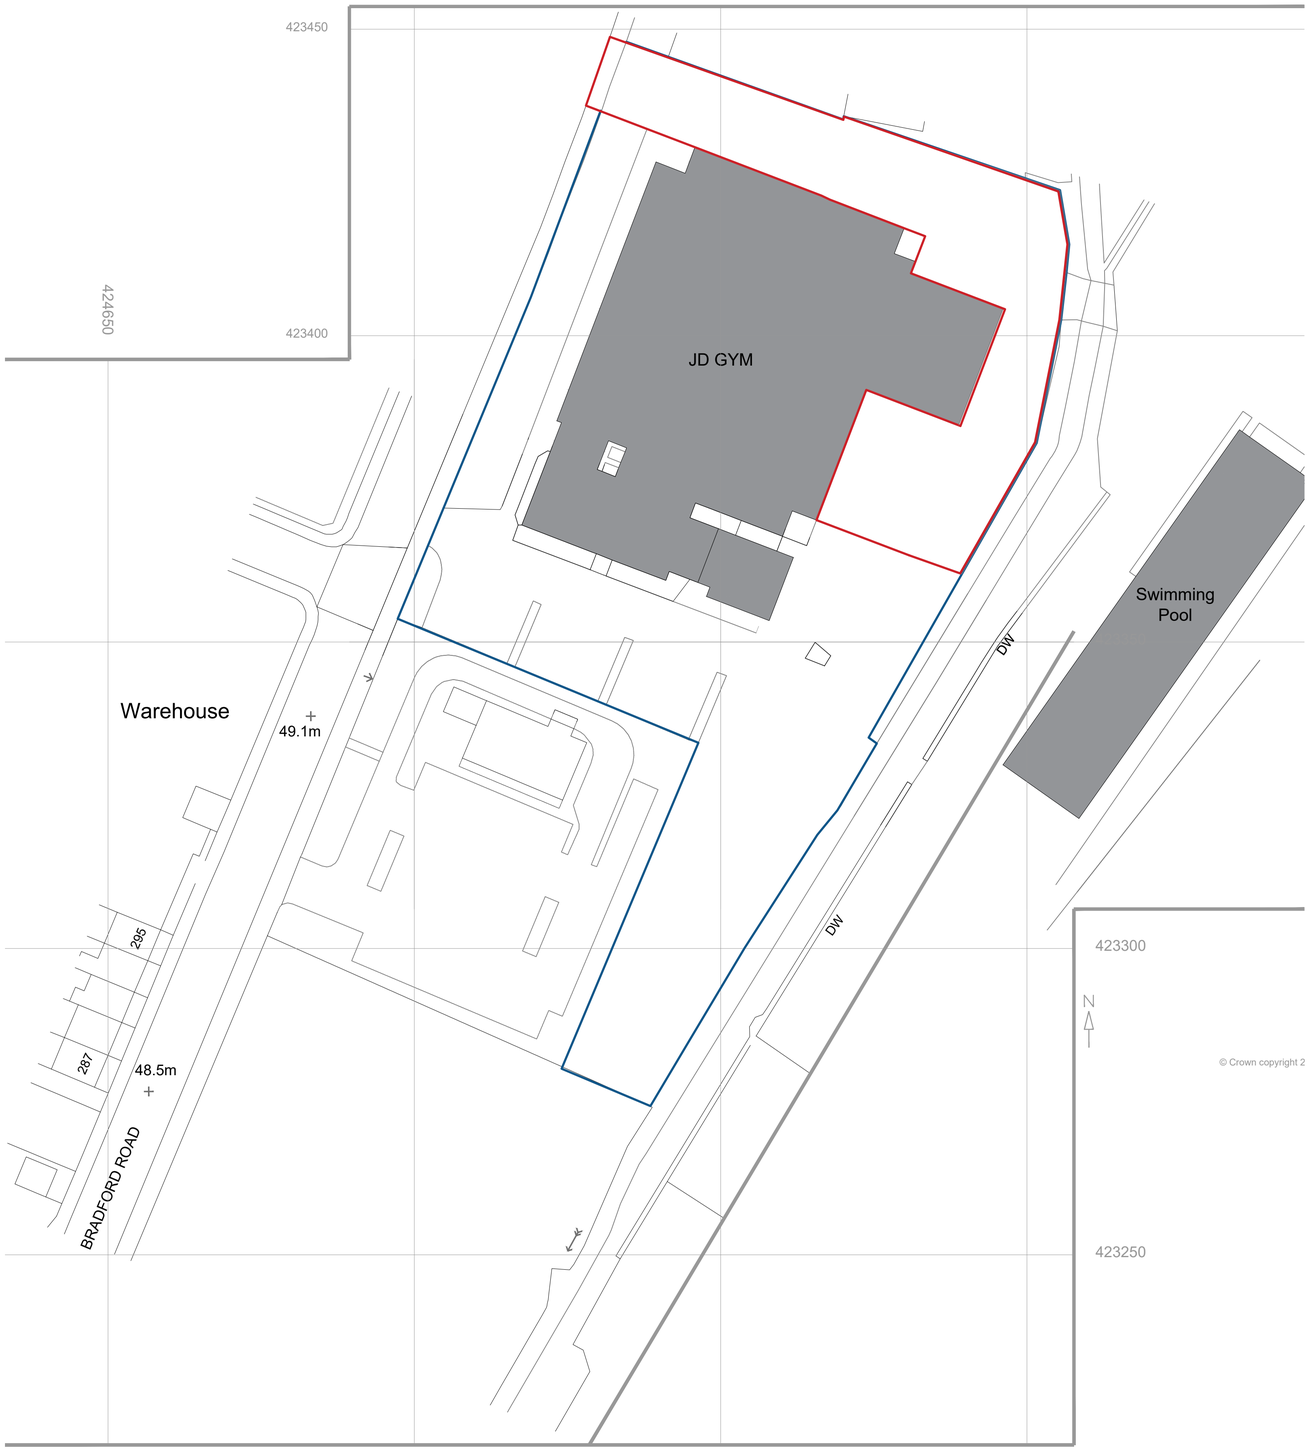

TITLE PLAN
1:500@A1

Notes:
Unless indicated, this drawing is for information only.
Do not scale, use figured dimensions only.
All dimensions to be checked on site

0 Drwg. original size: A1

Revisions:

Date:	Rev:	Note:	Check:

eleven52architects
eleven52architects
30 The Fairway
Pudsey
Leeds LS28 7RE
T: +44(0)7958738229
E: leeds@eleven52architects.co.uk
W: eleven52architects.co.uk

Project:	Land to the rear of JD Gym Batley
Drawing Title:	Existing Location and Site Plan
Scale:	As shown@ A1
Drwg. Created:	29.05.23
Drwg. No:	0356_BAT_101
Status:	PLANNING (*)
Revision:	A