




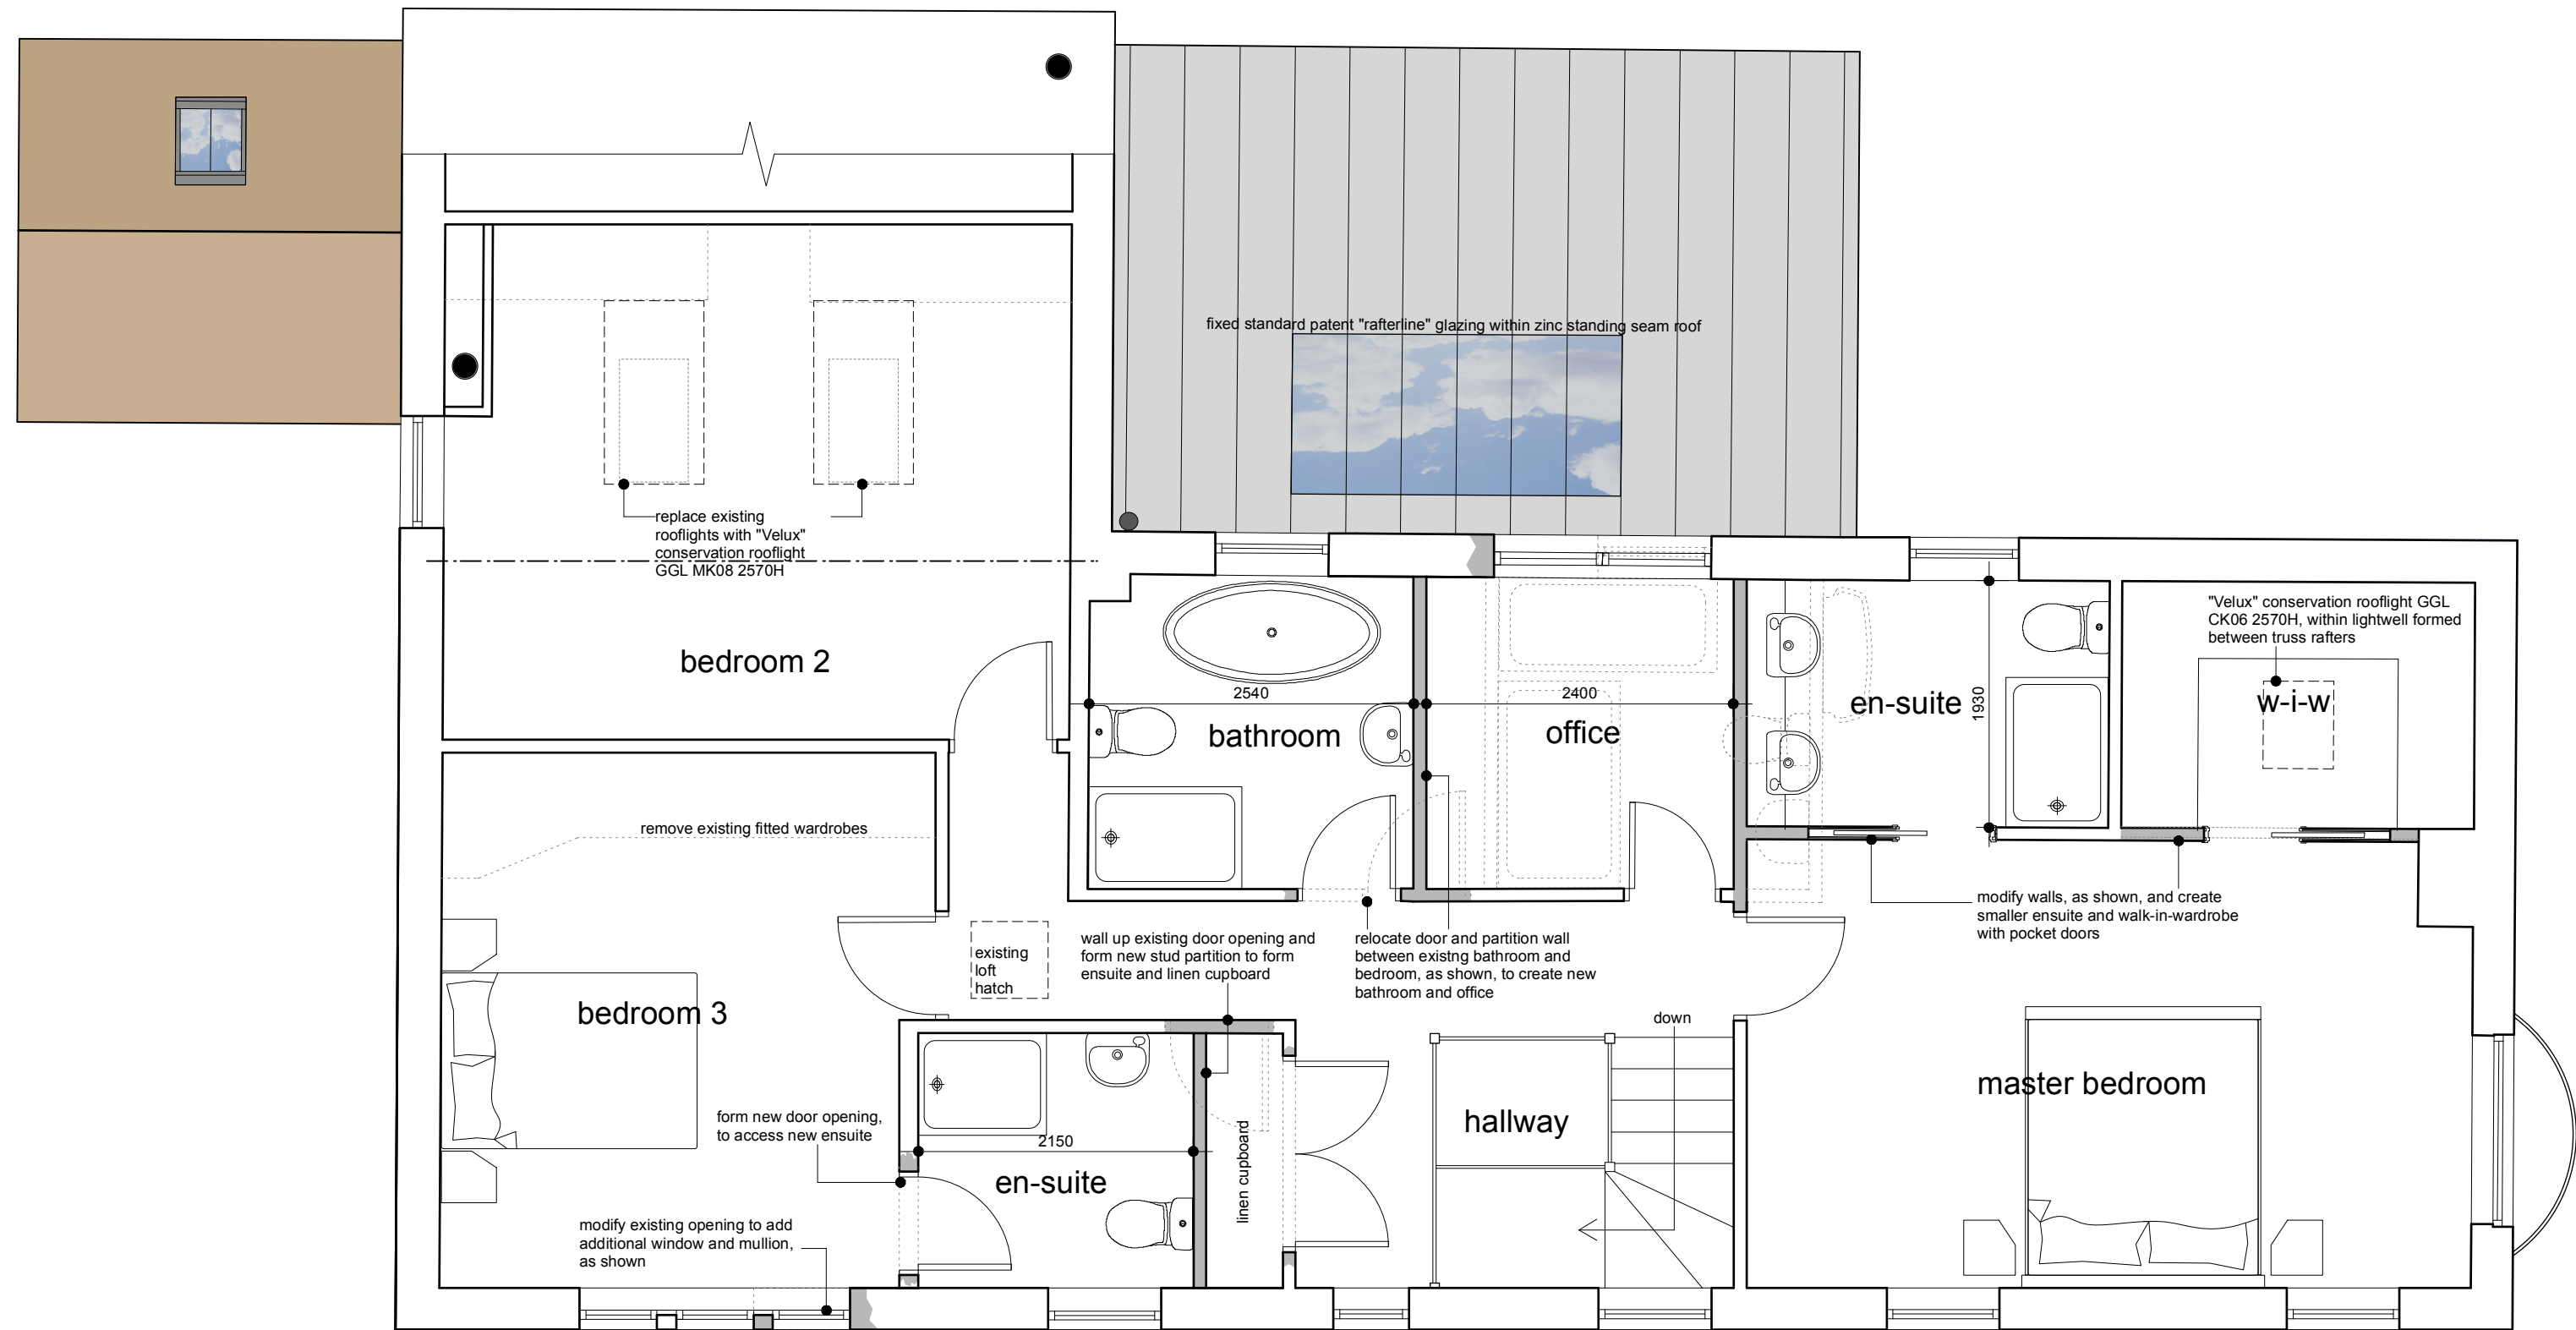

first floor plan - 1:50

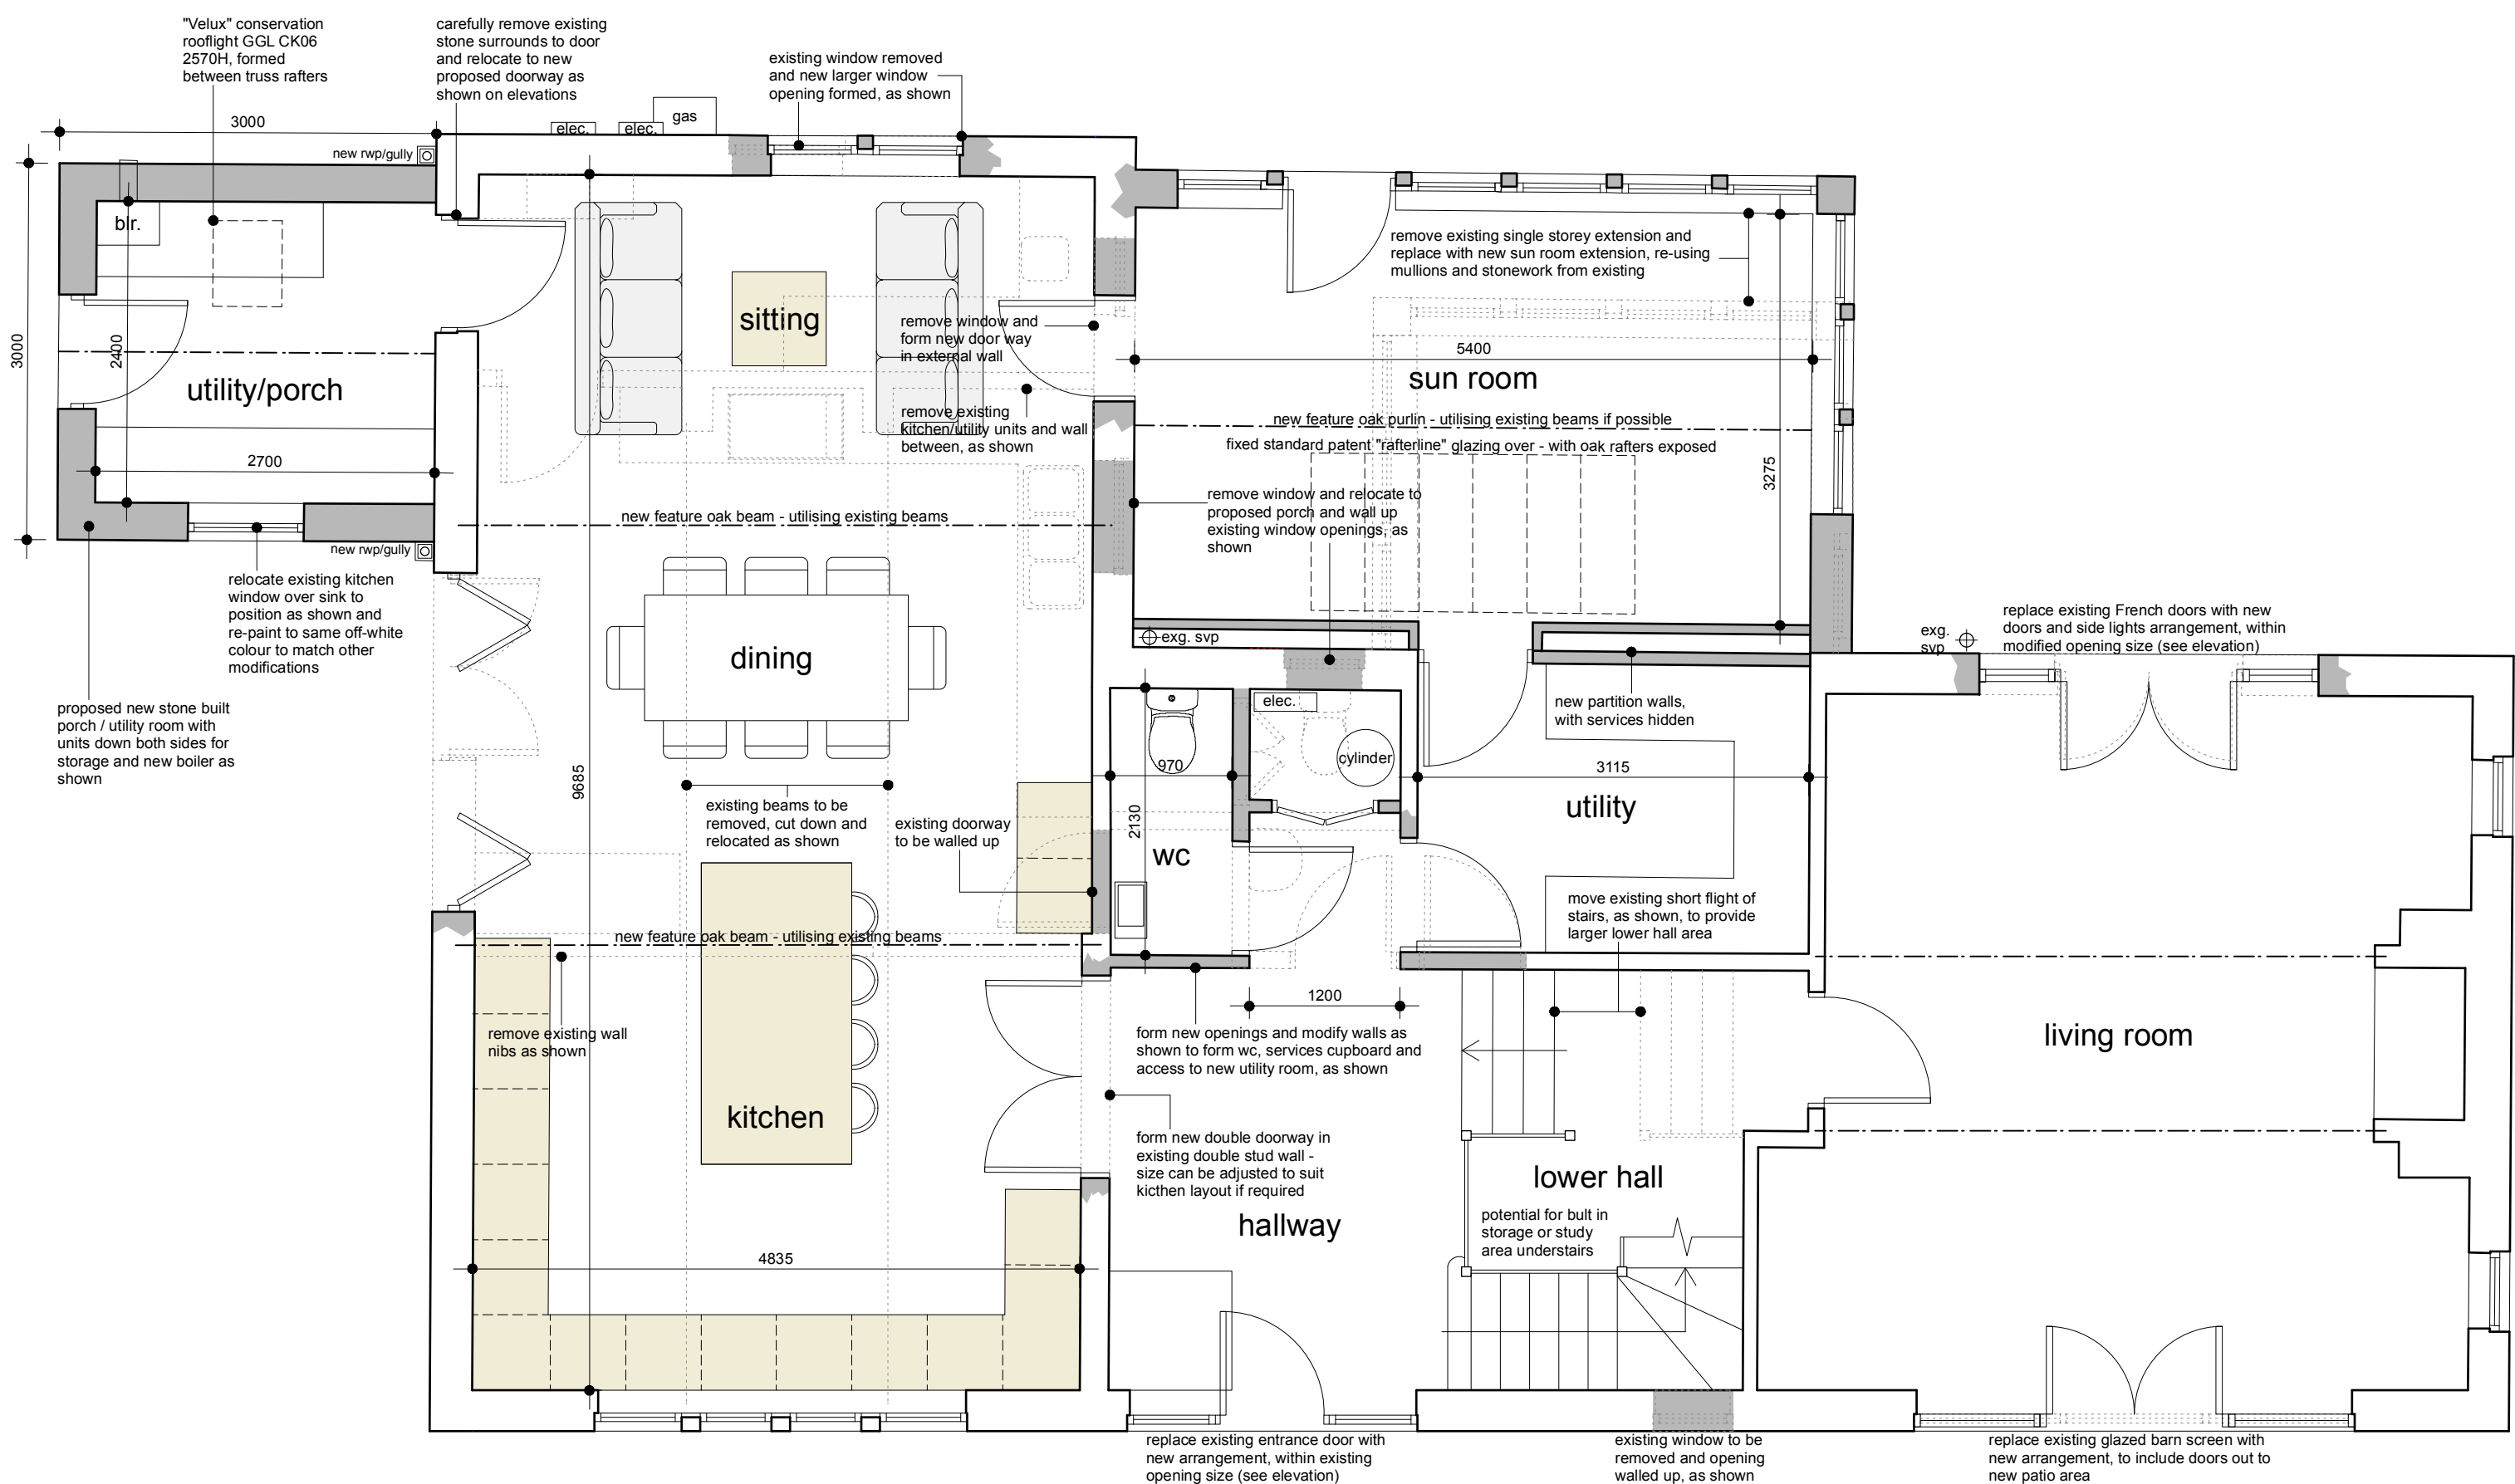

ground floor plan - 1:50

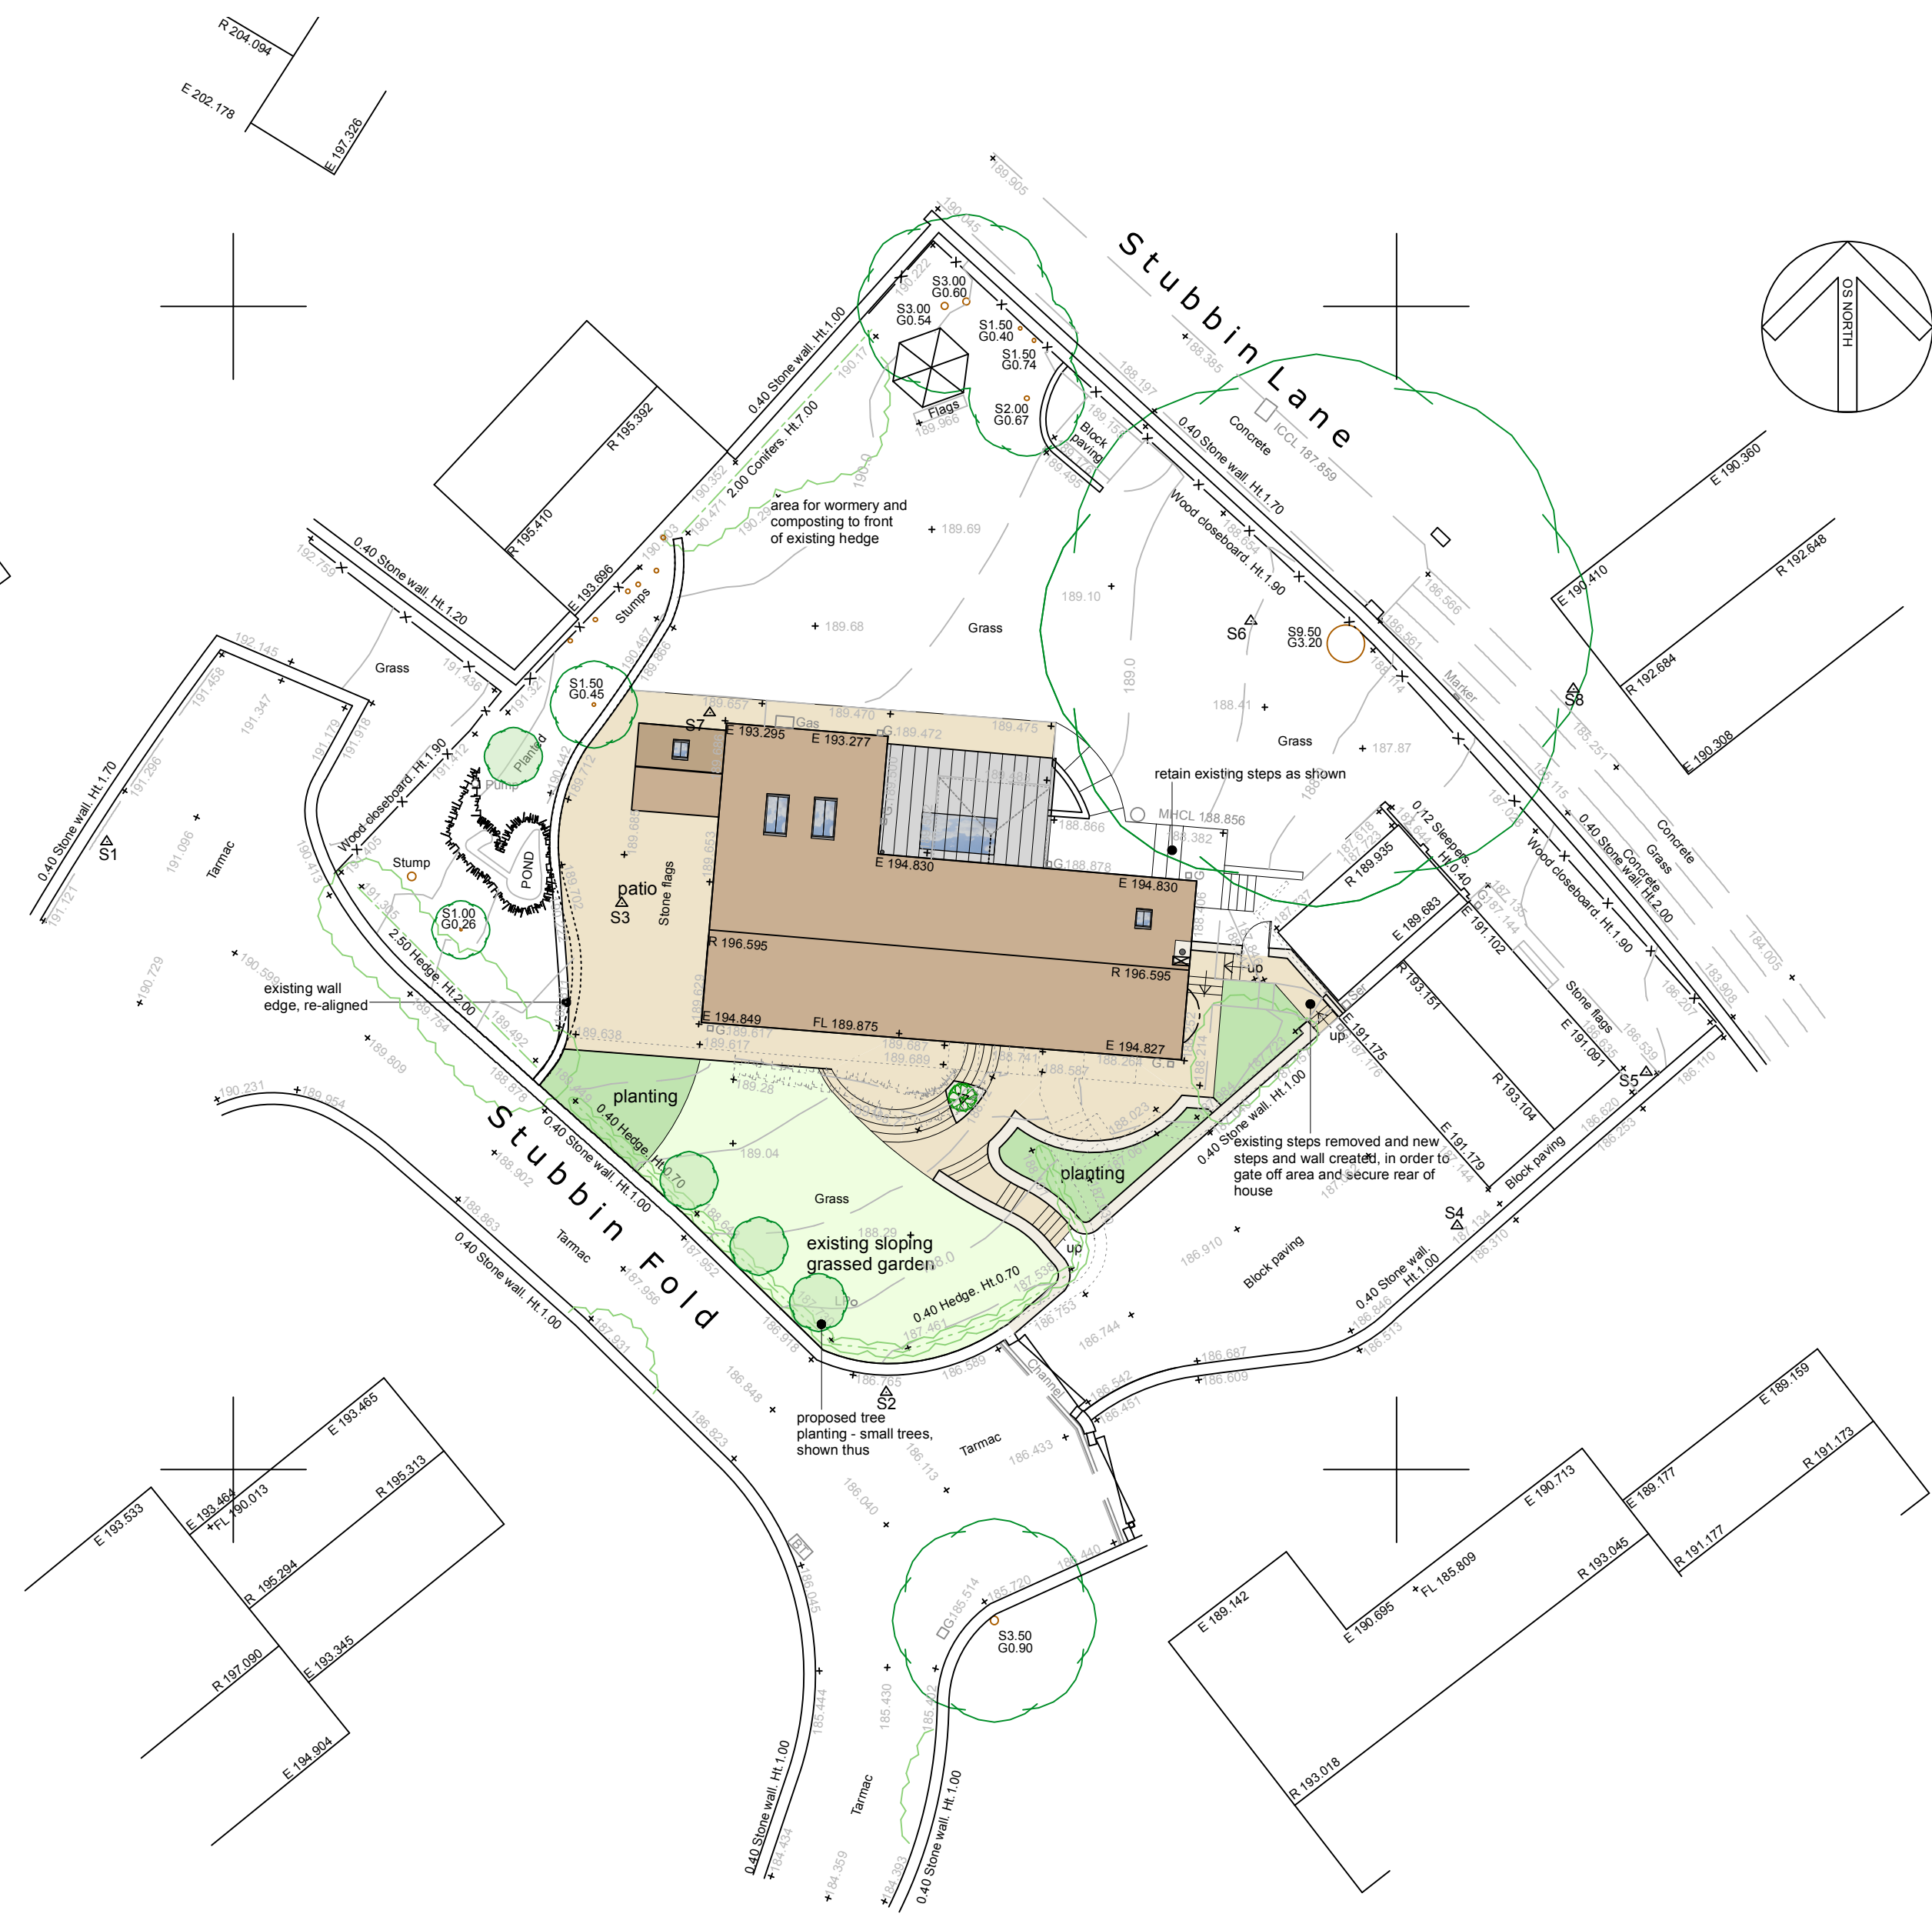

site layout plan - 1:200

This drawing has been prepared specifically for the purpose of obtaining Planning Permission and/or Building Regulation Approval. Its suitability for other purposes, without supplementary details and specifications cannot be guaranteed. The Permissions and/or Approvals are beyond the Architects control and no guarantee that such will be granted is given or to be inferred by reason of the preparation of this drawing. Only figured dimensions are to be used. All dimensions to be checked on site. This drawing together with the design is the property and copyright of the Architect and must not be reproduced without prior written permission.

P05	Amendments to proposed porch to clients comments	26.05.23	EB	NG
P04	Garden room removed and replaced with smaller porch/utility structure	12.05.23	EB	NG
P03	Minor amendments to site plan and roof lights	24.02.23	EB	NG
P02	Amendments made as per comments from clients	22.02.23	EB	NG
P01	Drawing originated	01.12.22	NG	NG
rev.	description	date	drawn	approved



project **Proposed Extensions & Alterations**
at **East Bank House, 2 Stubbin Fold, Holmbridge, HD9 2BD**
for **Mr J & Mrs K Greenway**

title **GA Plans as Proposed**
number **22049D-10-P05**
scale **1:50 and 1:200**
size **A1**