




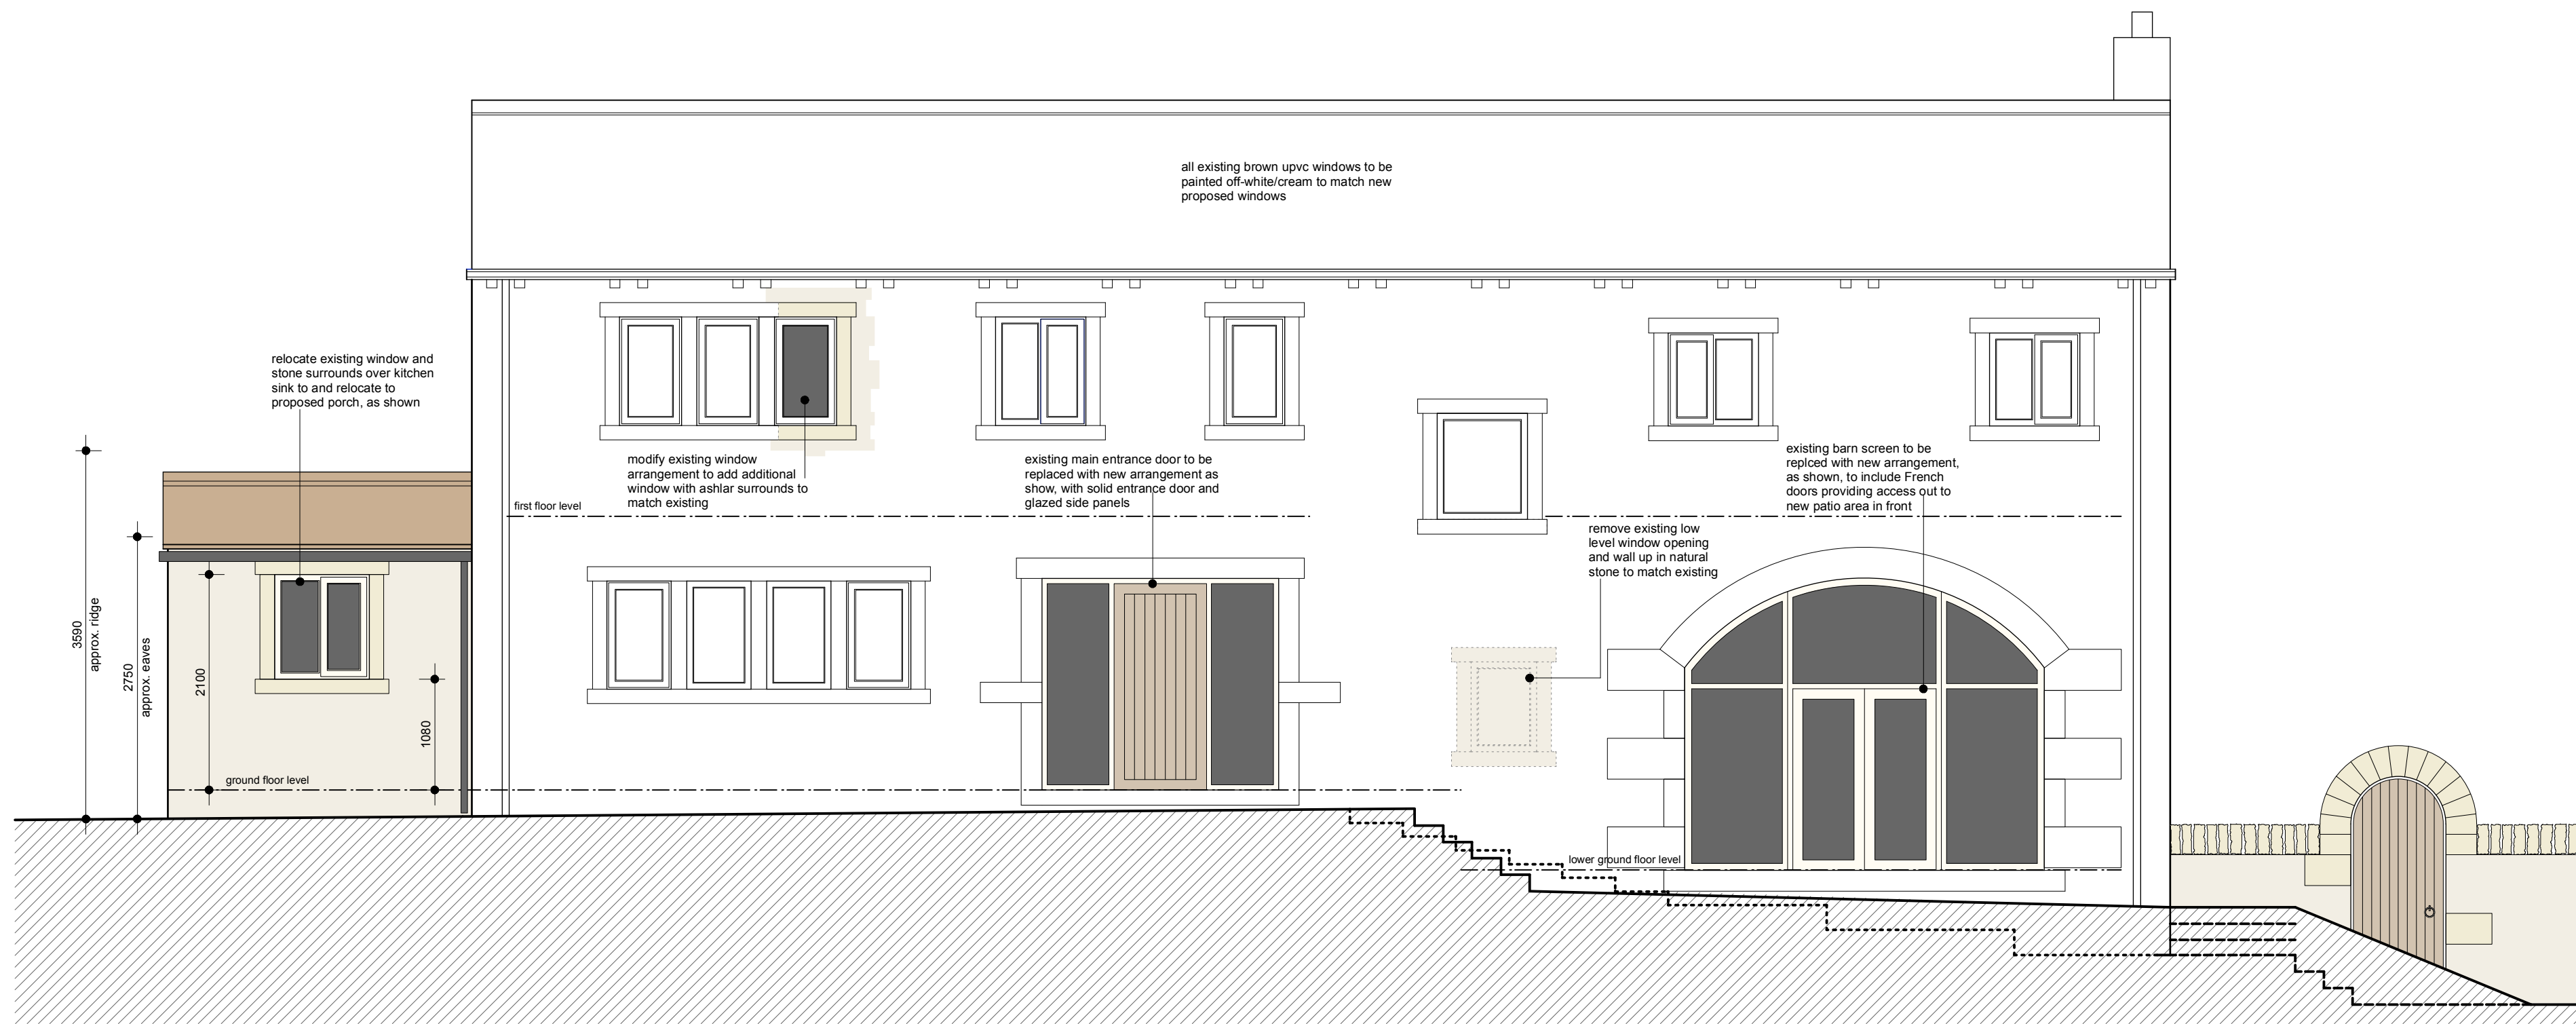


south elevation

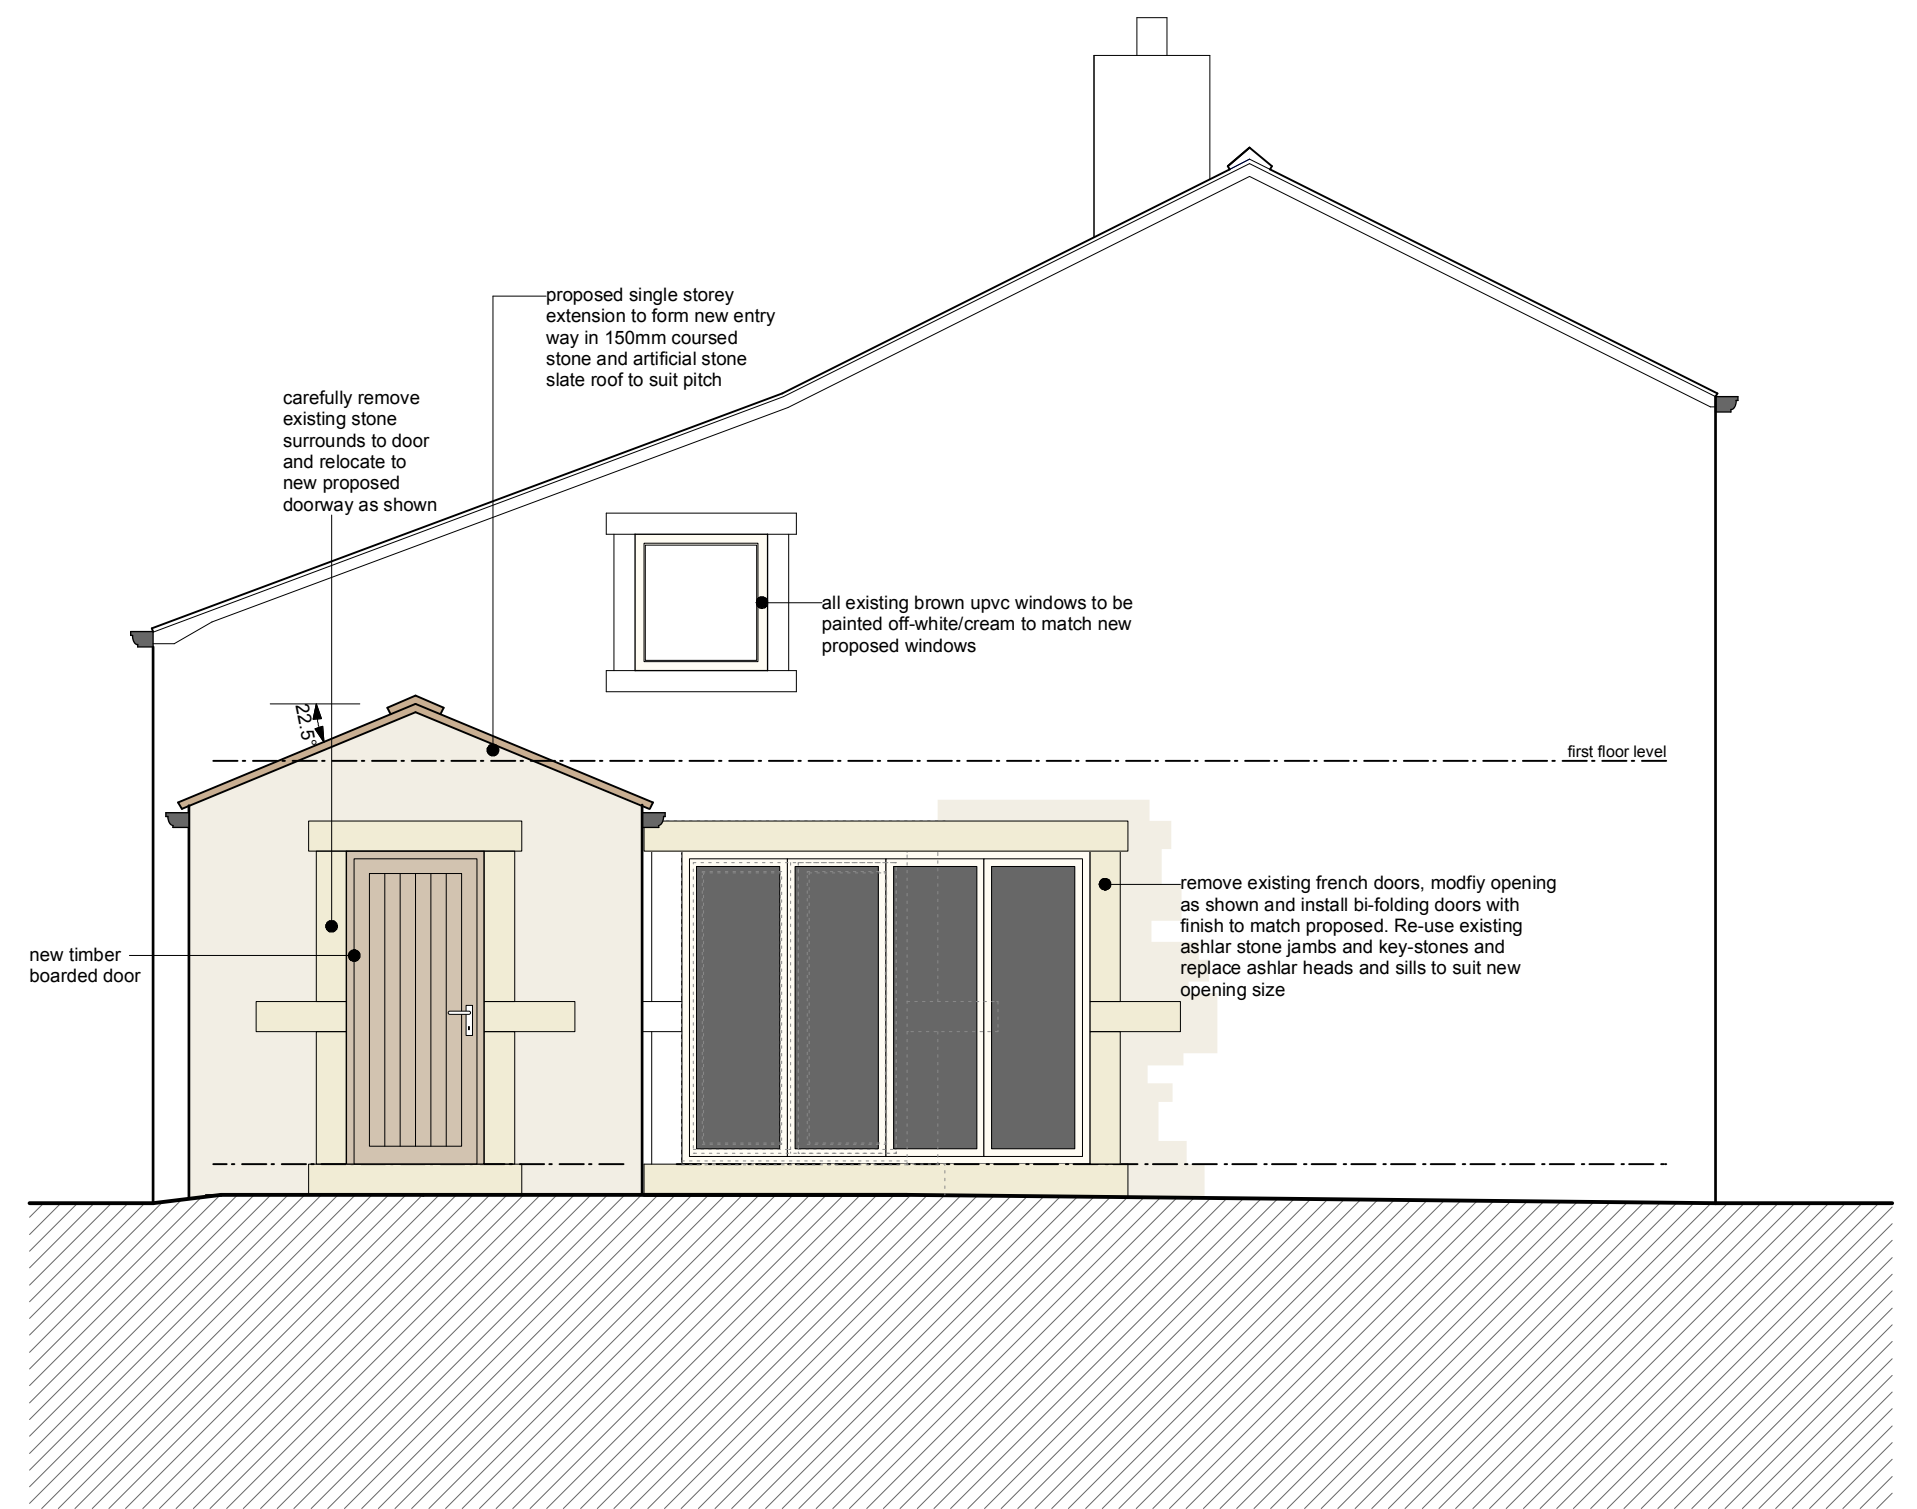

west elevation

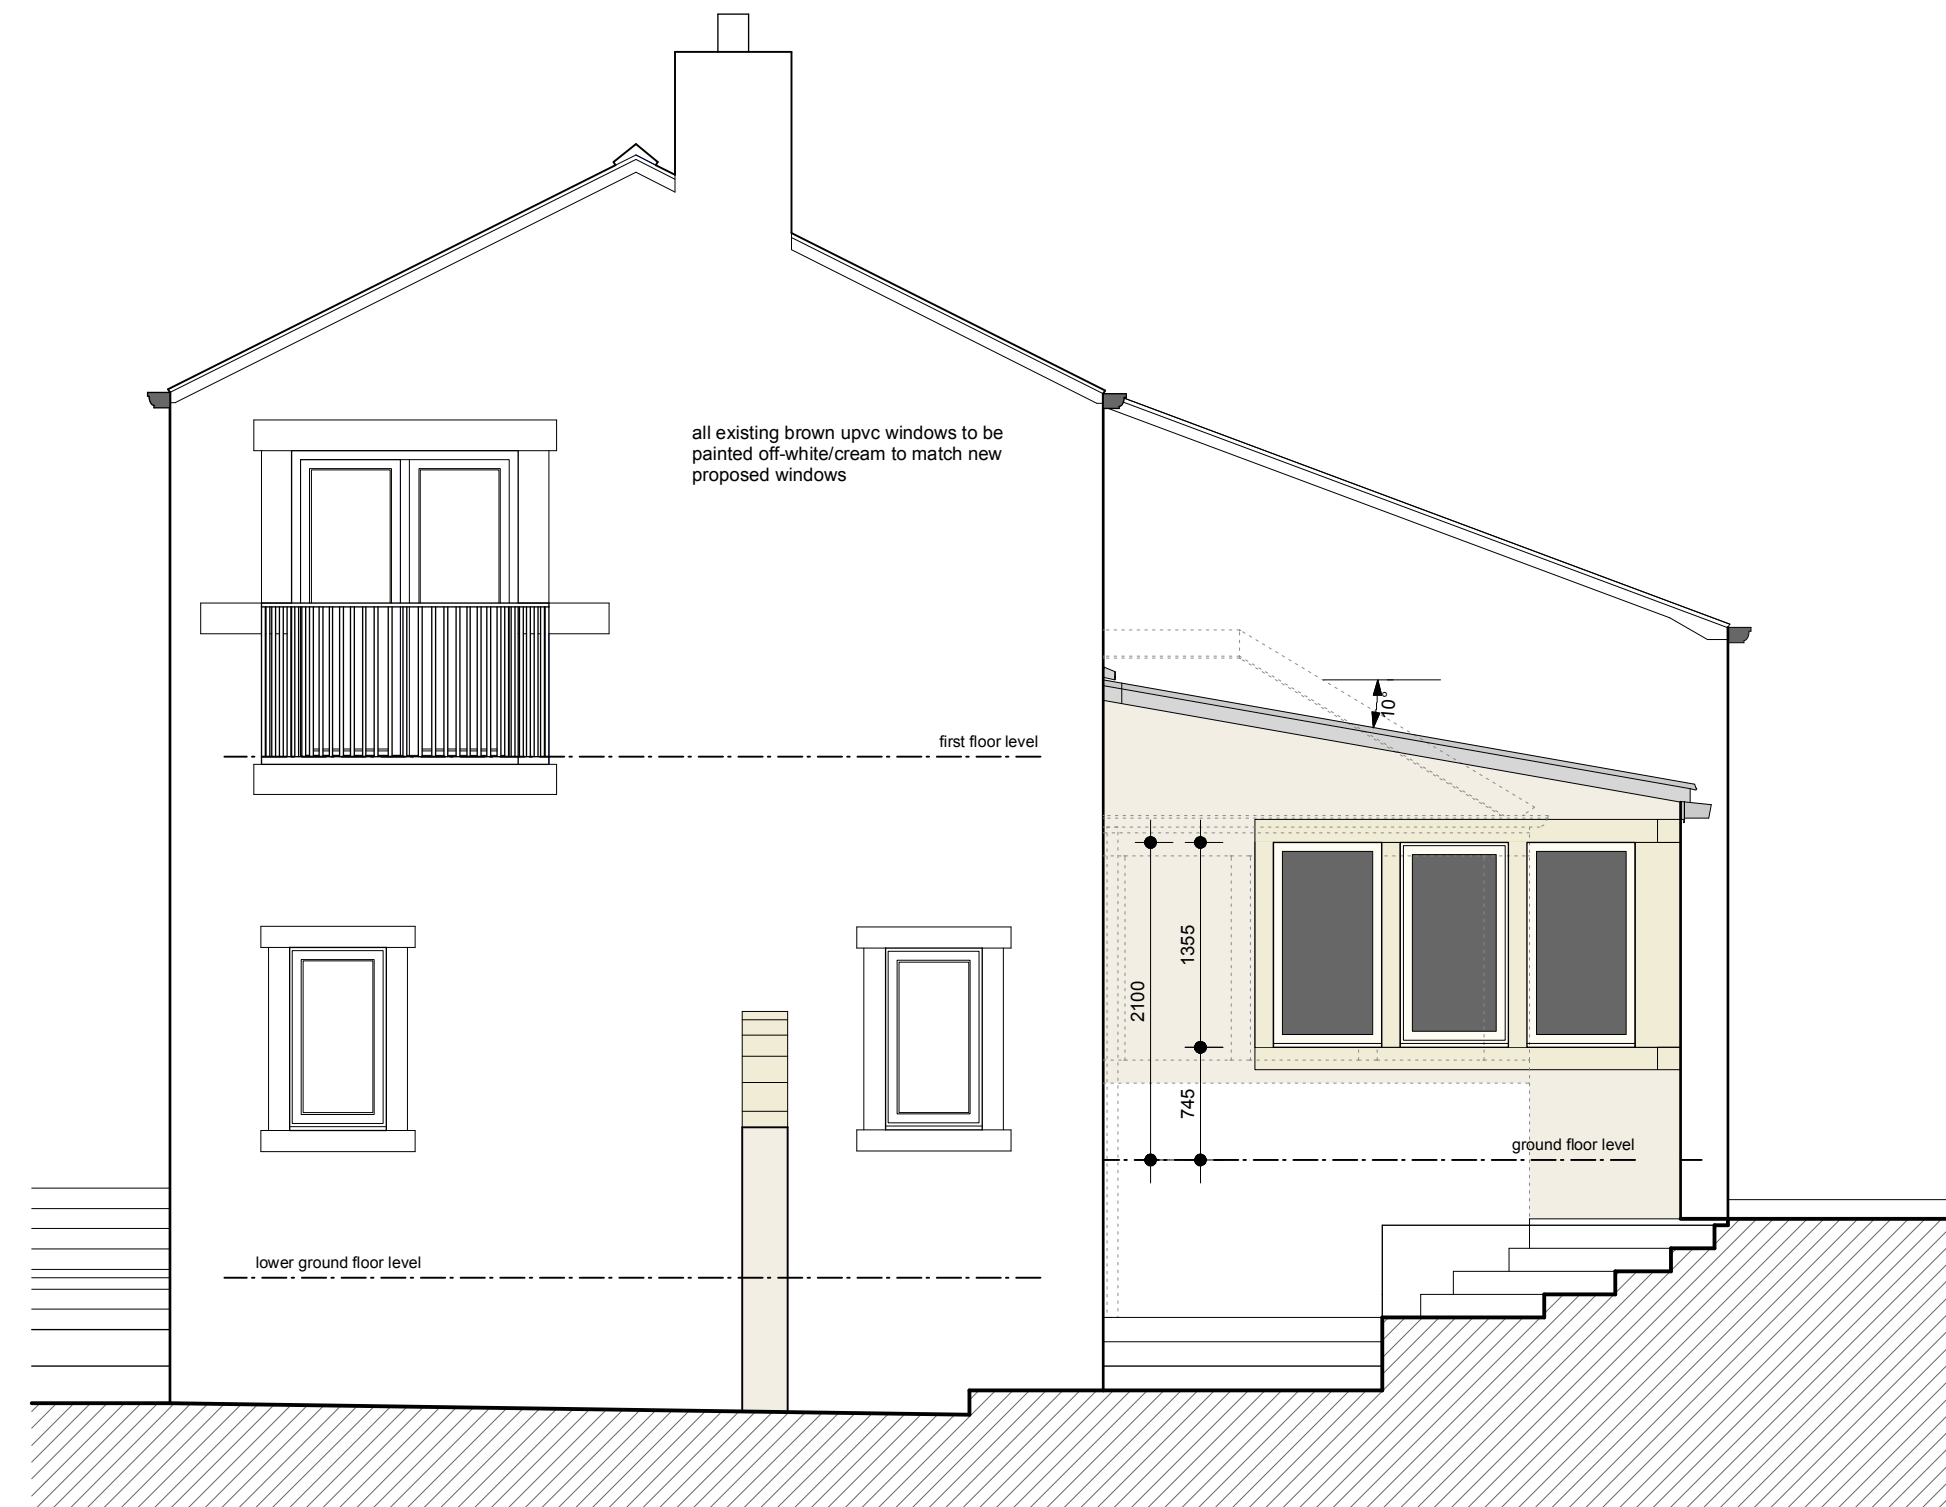

east elevation

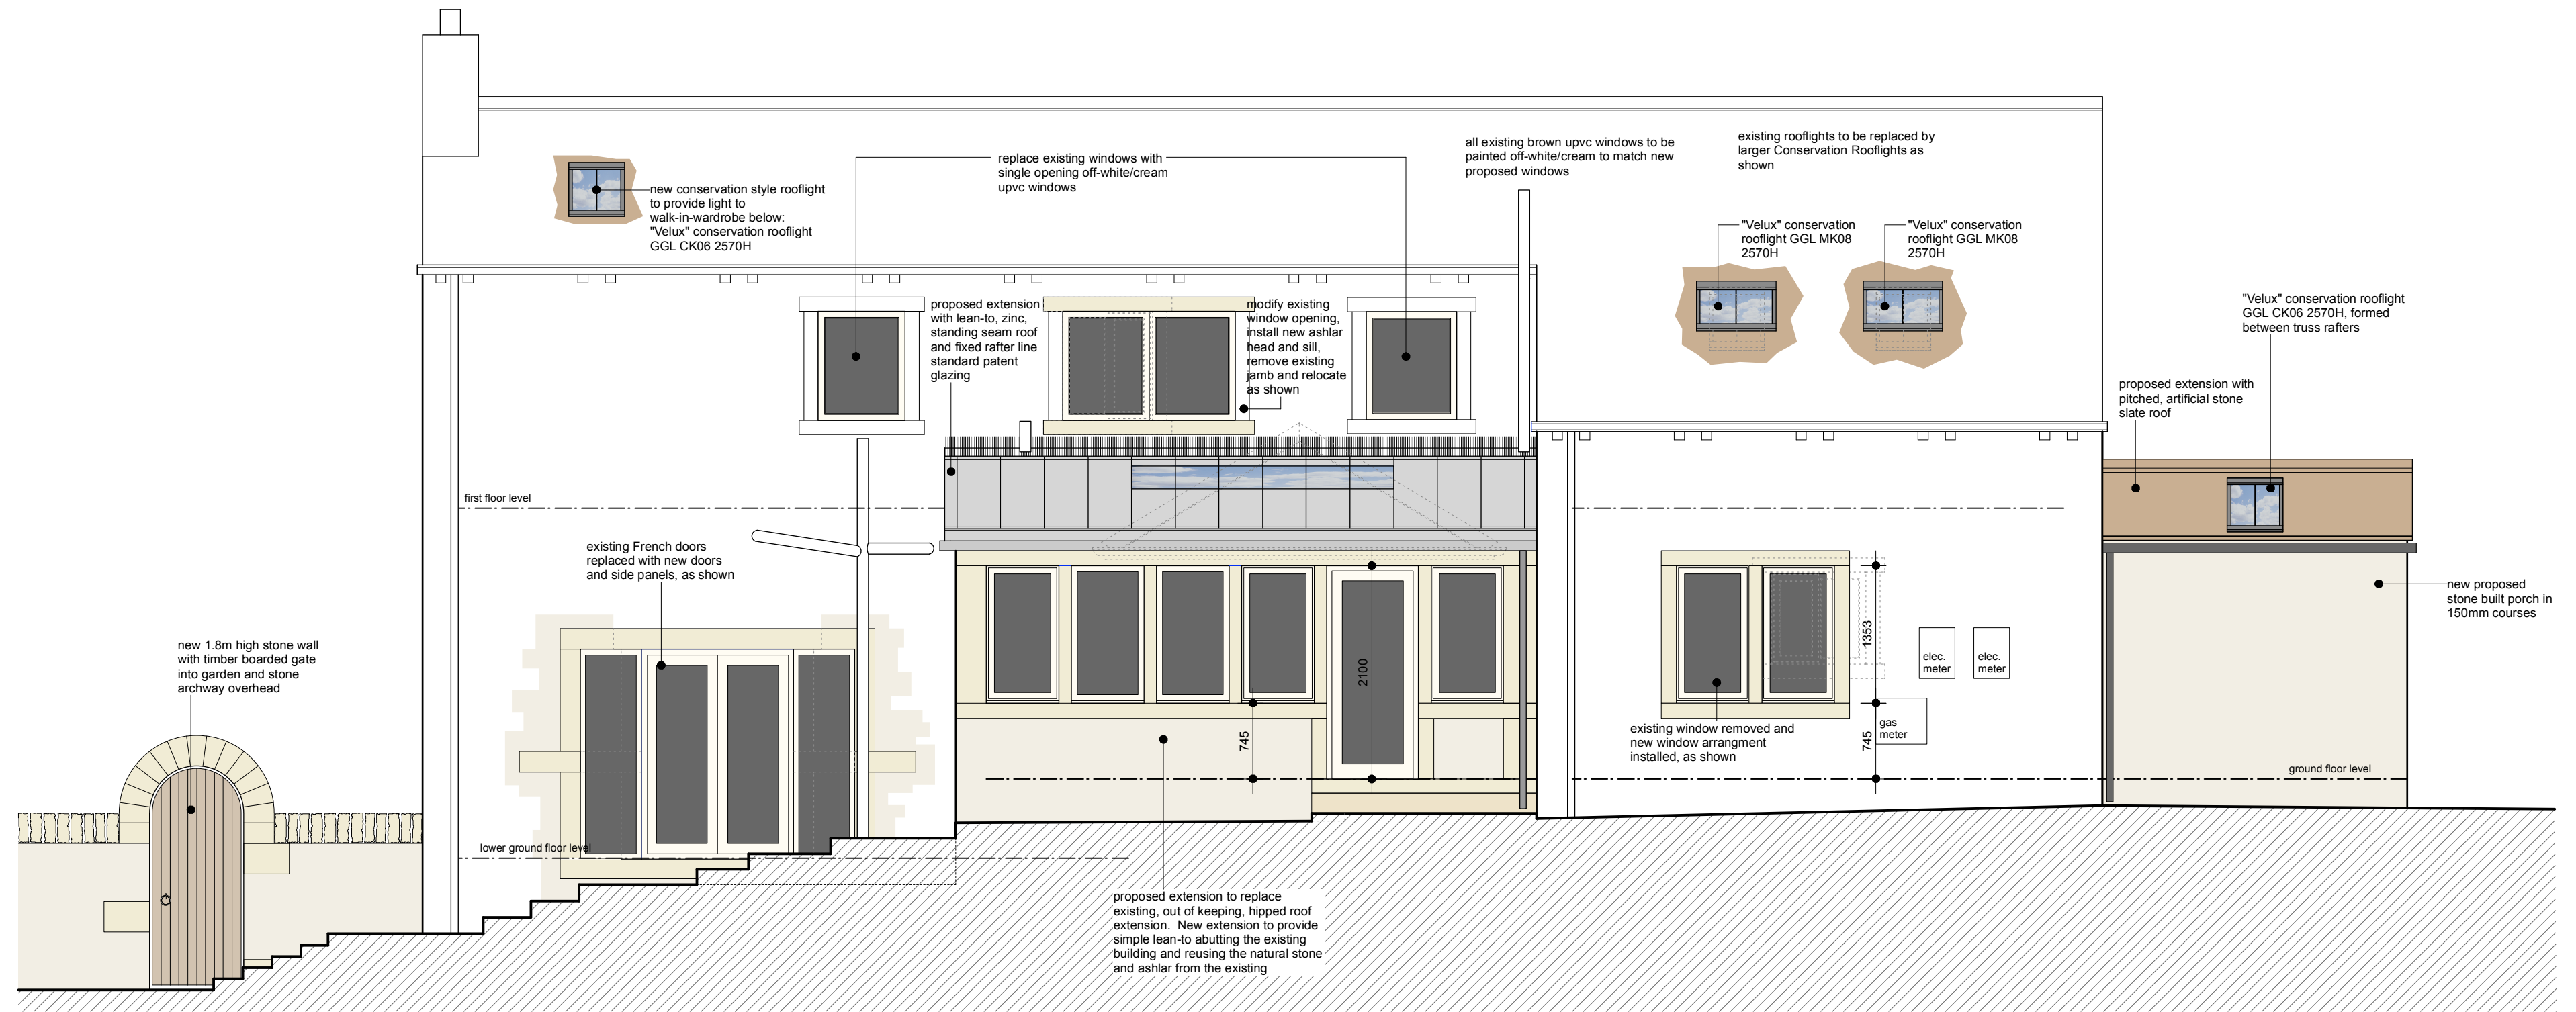

north elevation

P05	Amendments to proposed porch to clients comments	26.05.23	EB	NG
P04	Garden room removed and replaced with smaller porch/entry structure	12.05.23	EB	NG
P03	Minor amendments to site plan, proposed windows and roof lights	24.02.23	EB	NG
P02	Amendments made as per comments from clients	22.02.23	EB	NG
P01	Drawing originated	01.12.22	NG	NG
rev.	description	date	drawn	approved

ADP

project **Proposed Extensions
& Alterations**
at
**East Bank House, 2 Stubbin Fold,
Holmbridge, HD9 2BD**
for
Mr J & Mrs K Greenway

title **GA Elevations as Proposed**
number **22049D-11-P05**
scale **1:50**
size **A1**

This drawing has been prepared specifically for the purpose of obtaining Planning Permission and/or Building Regulation Approval. Its suitability for other purposes, without supplementary details and specifications cannot be guaranteed. The Permissions and/or Approvals are beyond the Architects control, and no guarantee that such will be granted is given or to be inferred by reason of the preparation of this drawing. Only figured dimensions are to be used. All dimensions to be checked on site. This drawing, together with the design, is the property and copyright of the Architect and must not be reproduced without prior written permission.

**ARCHITECTURE
+ DESIGN
PARTNERSHIP**

The Old Police Station 16 Bridge Lane Holmfrith HD9 7AN
T: 01484 685411 E: hello@adp-architects.com
W: www.adp-architects.com

RIBA 
Chartered Practice