EAST ELEVATION

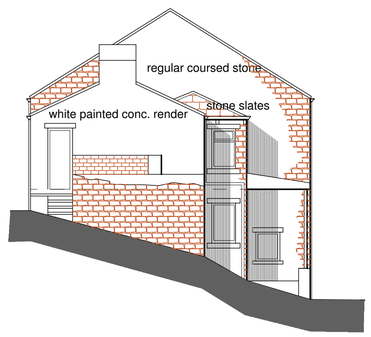

SOUTH ELEVATION

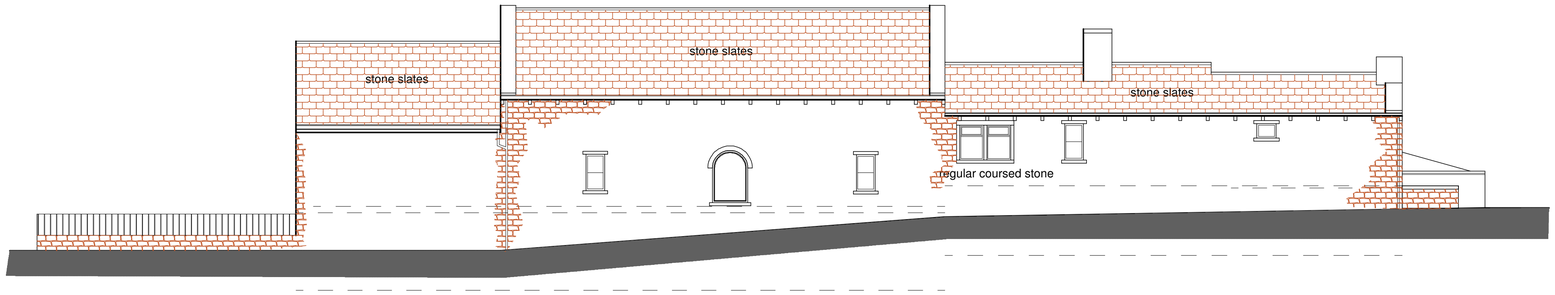

WEST ELEVATION

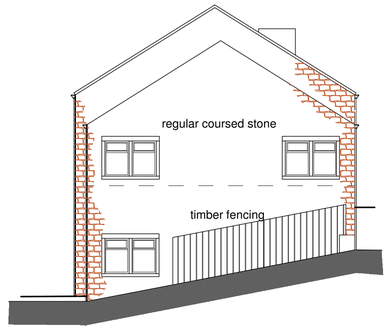

NORTH ELEVATION

BA

SCALE IN METRES 1:100

0 1 2 3 4 5 10 15 20

Brunswick Architectural
Unit 7, Railway Sawmills,
Burbeary Road, Hudds HD1 3UN
Mobile: 07860 354023
E-Mail: mick@brunswickestates.com

CLIENT: S Kerr

TITLE: Rose & Crown Inn, Cop Hill Side, Slaithwaite, Hudds

NOTES:
This drawing is for Building Control & Planning Permission purposes only. Brunswick Arch. accept no liability for errors or omissions. The drawing may be used for estimating purposes, the Principal Contractor must cost fully from a site investigation. The Contractor is responsible for checking site dimensions, materials etc, and all building work, such work being checked by Building Control on site, as may be appropriate. Brunswick Architectural disclaim any liability for works carried out.

EXISTING ELEVATIONS

SCALE:1:100 @ A1 | DATE: 11 July 2018

DRG No:23_160.4A