

North West Elevation

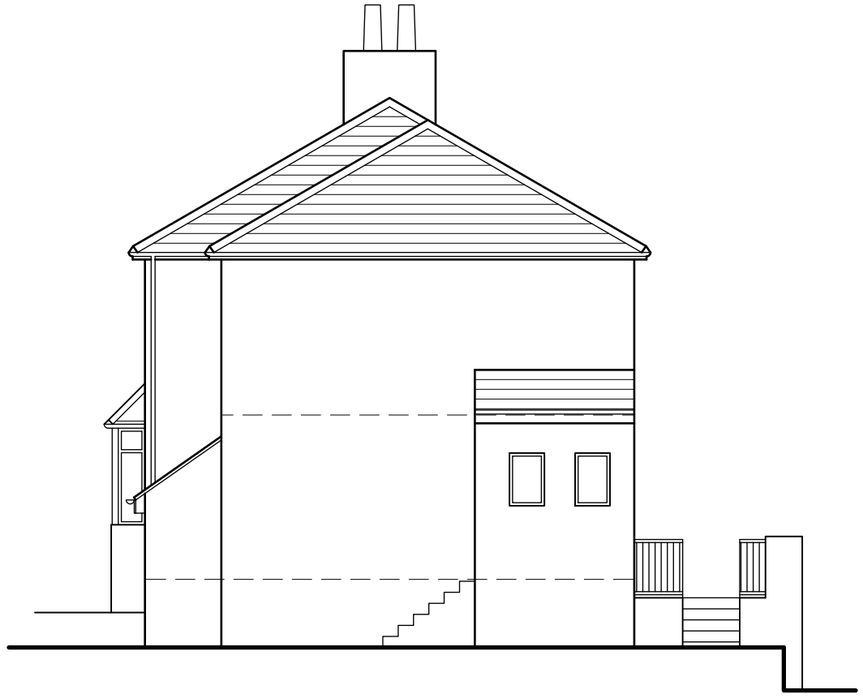

South West Elevation



South East Elevation

Scale 1:100

0 1 2 3 4 5 10 15

NOTES

This drawing has been prepared specifically for the purpose of obtaining Planning and or Building Regulations Approval. Its suitability for other purposes without additional supplementary details and specifications cannot be guaranteed.

All dimensions are to be checked on site, any discrepancies are to be reported to the designer before work commences. Use only figured dimensions.

All structural components shown are indicative only. Details / calculations of structural members are to be provided by the Structural Engineer.

This drawing is not to be copied or divulged to a third party without written permission.

Heneghan ARCHITECTURE
enquiries@heneghanarchitecture.com
www.heneghanarchitecture.com

Revisions
P01 Preliminary Issue 10.05.23

Project:

Single Storey Rear Extension

at 48 Station Road
Honley
Holmfirth

for Mr & Mrs. Williams

Existing Elevations

Purpose of issue: PLANNING

Drawn	DRH
Date	May 2023
Scales	1:100 @ A3
Drawing No.	2347 - 0102 - P01