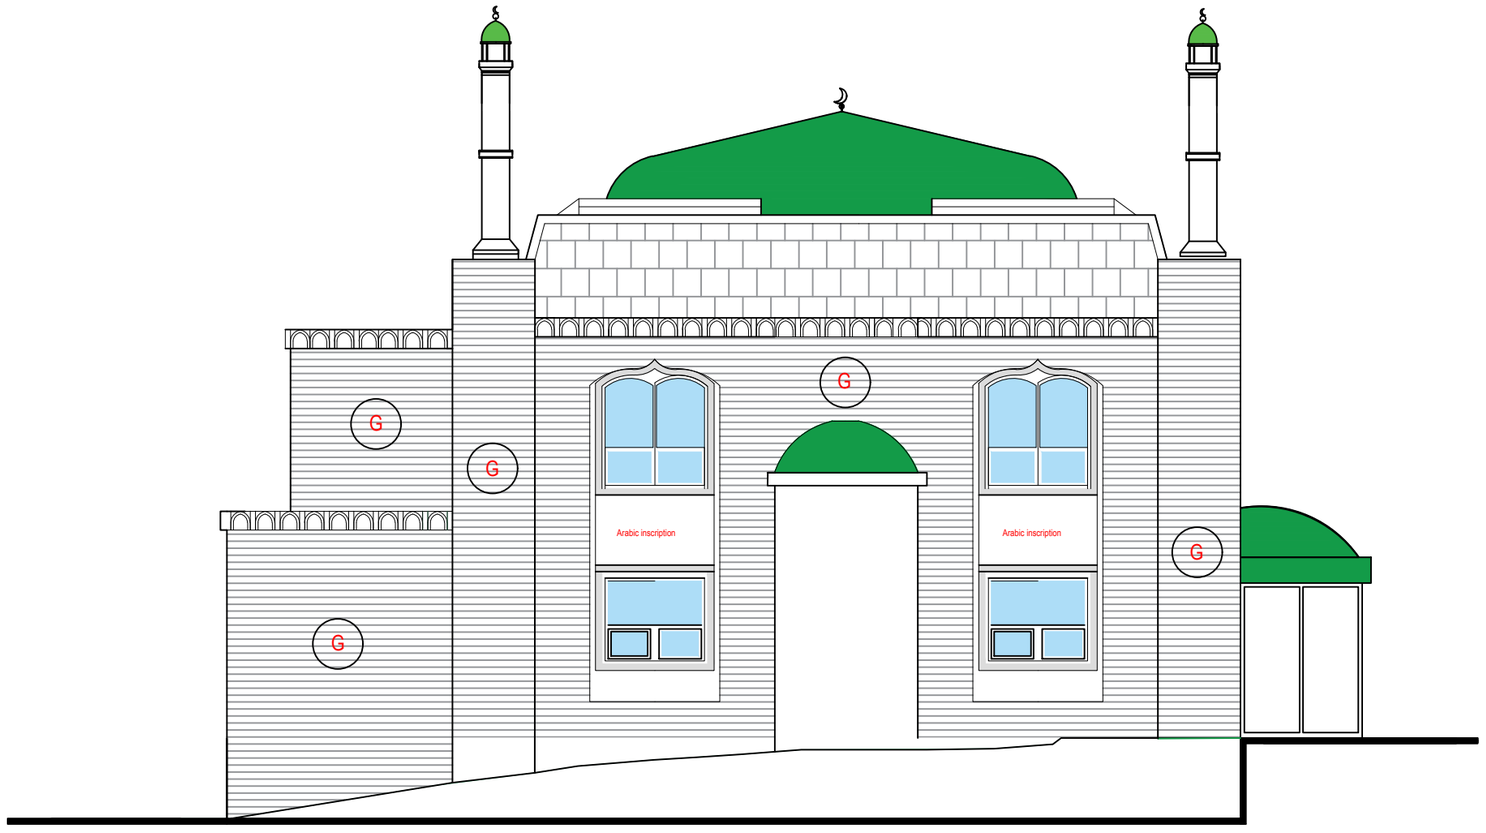


6 PROPOSED SIDE ELEVATION

SCALE - 1: 50 @ A3

0 0.5m 1m 2m 3m 4m 5m

Scale Bar

REVISION DETAILS :

- Planning Application ☐
- Building Regulations ☐
- Construction ☐
- Preliminary / For Approval ☐
- Revision Details : ☐

Rev	Date	Revision Details	By

PROJECT :

MOHADDIS - E - AZAM EDUCATION CENTRE &
MASJID - E - MADANI.
225c RAVENSHOUSE RD
DEWSBURY
WF13 3QU

TITLE :

PROPOSED SIDE ELEVATION

DWG NO : AIB / 06 REV :

SCALE : DATE : APR '24

DRAWN : CHECKED :

DESIGN & BUILD
architecture project management

33 SOUTHERN PARADE
PRESTON
LANCS
PR1 4NH

Tel : 01772 822985
Mob : 07801499779
Email : nazconstruction@yahoo.co.uk