
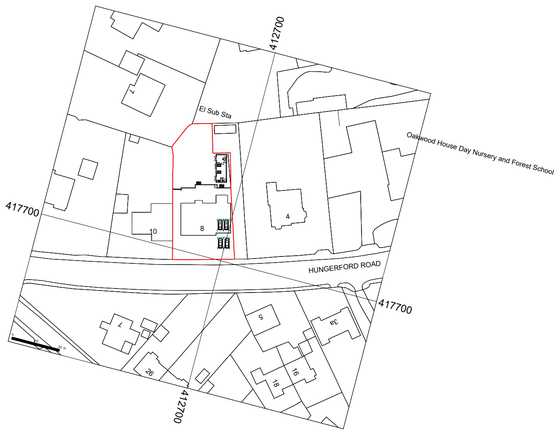


Proposed Location Plan
1 : 1250

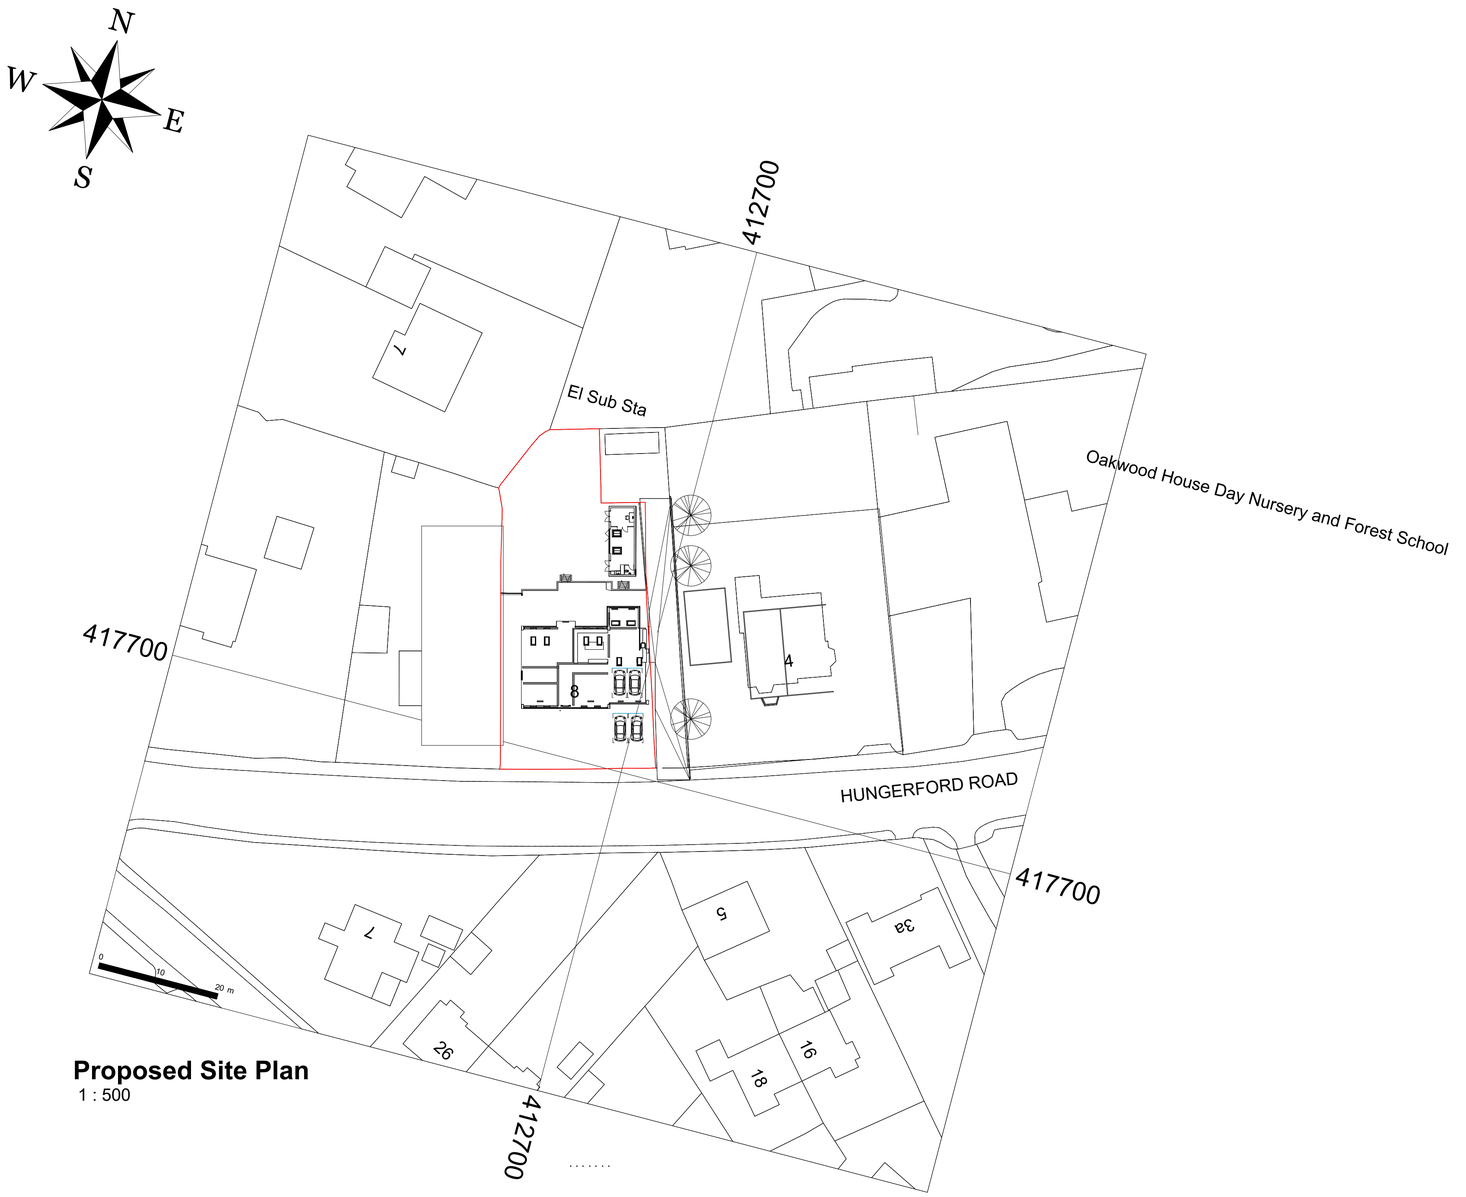

Proposed Site Plan
1 : 500

TREND
ARCHITECTURE
T: 01484 941051
plan@trendarchitecture.co.uk
www.trendarchitecture.co.uk

Address:
8 Hungerford Road, Huddersfield, HD3 3AL

Drawing Title:
Location And Site Plan

Drawing Number:	Scale:
TR-A23-0504-001	As indicated@A1
Date: 22/08/23	Revision: A
Drawn By: AM	Checked by: JA

Reason For Issue:
Planning