Copyright of this drawing remains the sole property of Cole Gornall Cross unless otherwise agreed in writing. Do not scale from this drawing. Use given dimensions and report any discrepancies prior to commencement of work. This drawing has been prepared based on drawing information provided by others and is subject to statutory approvals and design team consultation.

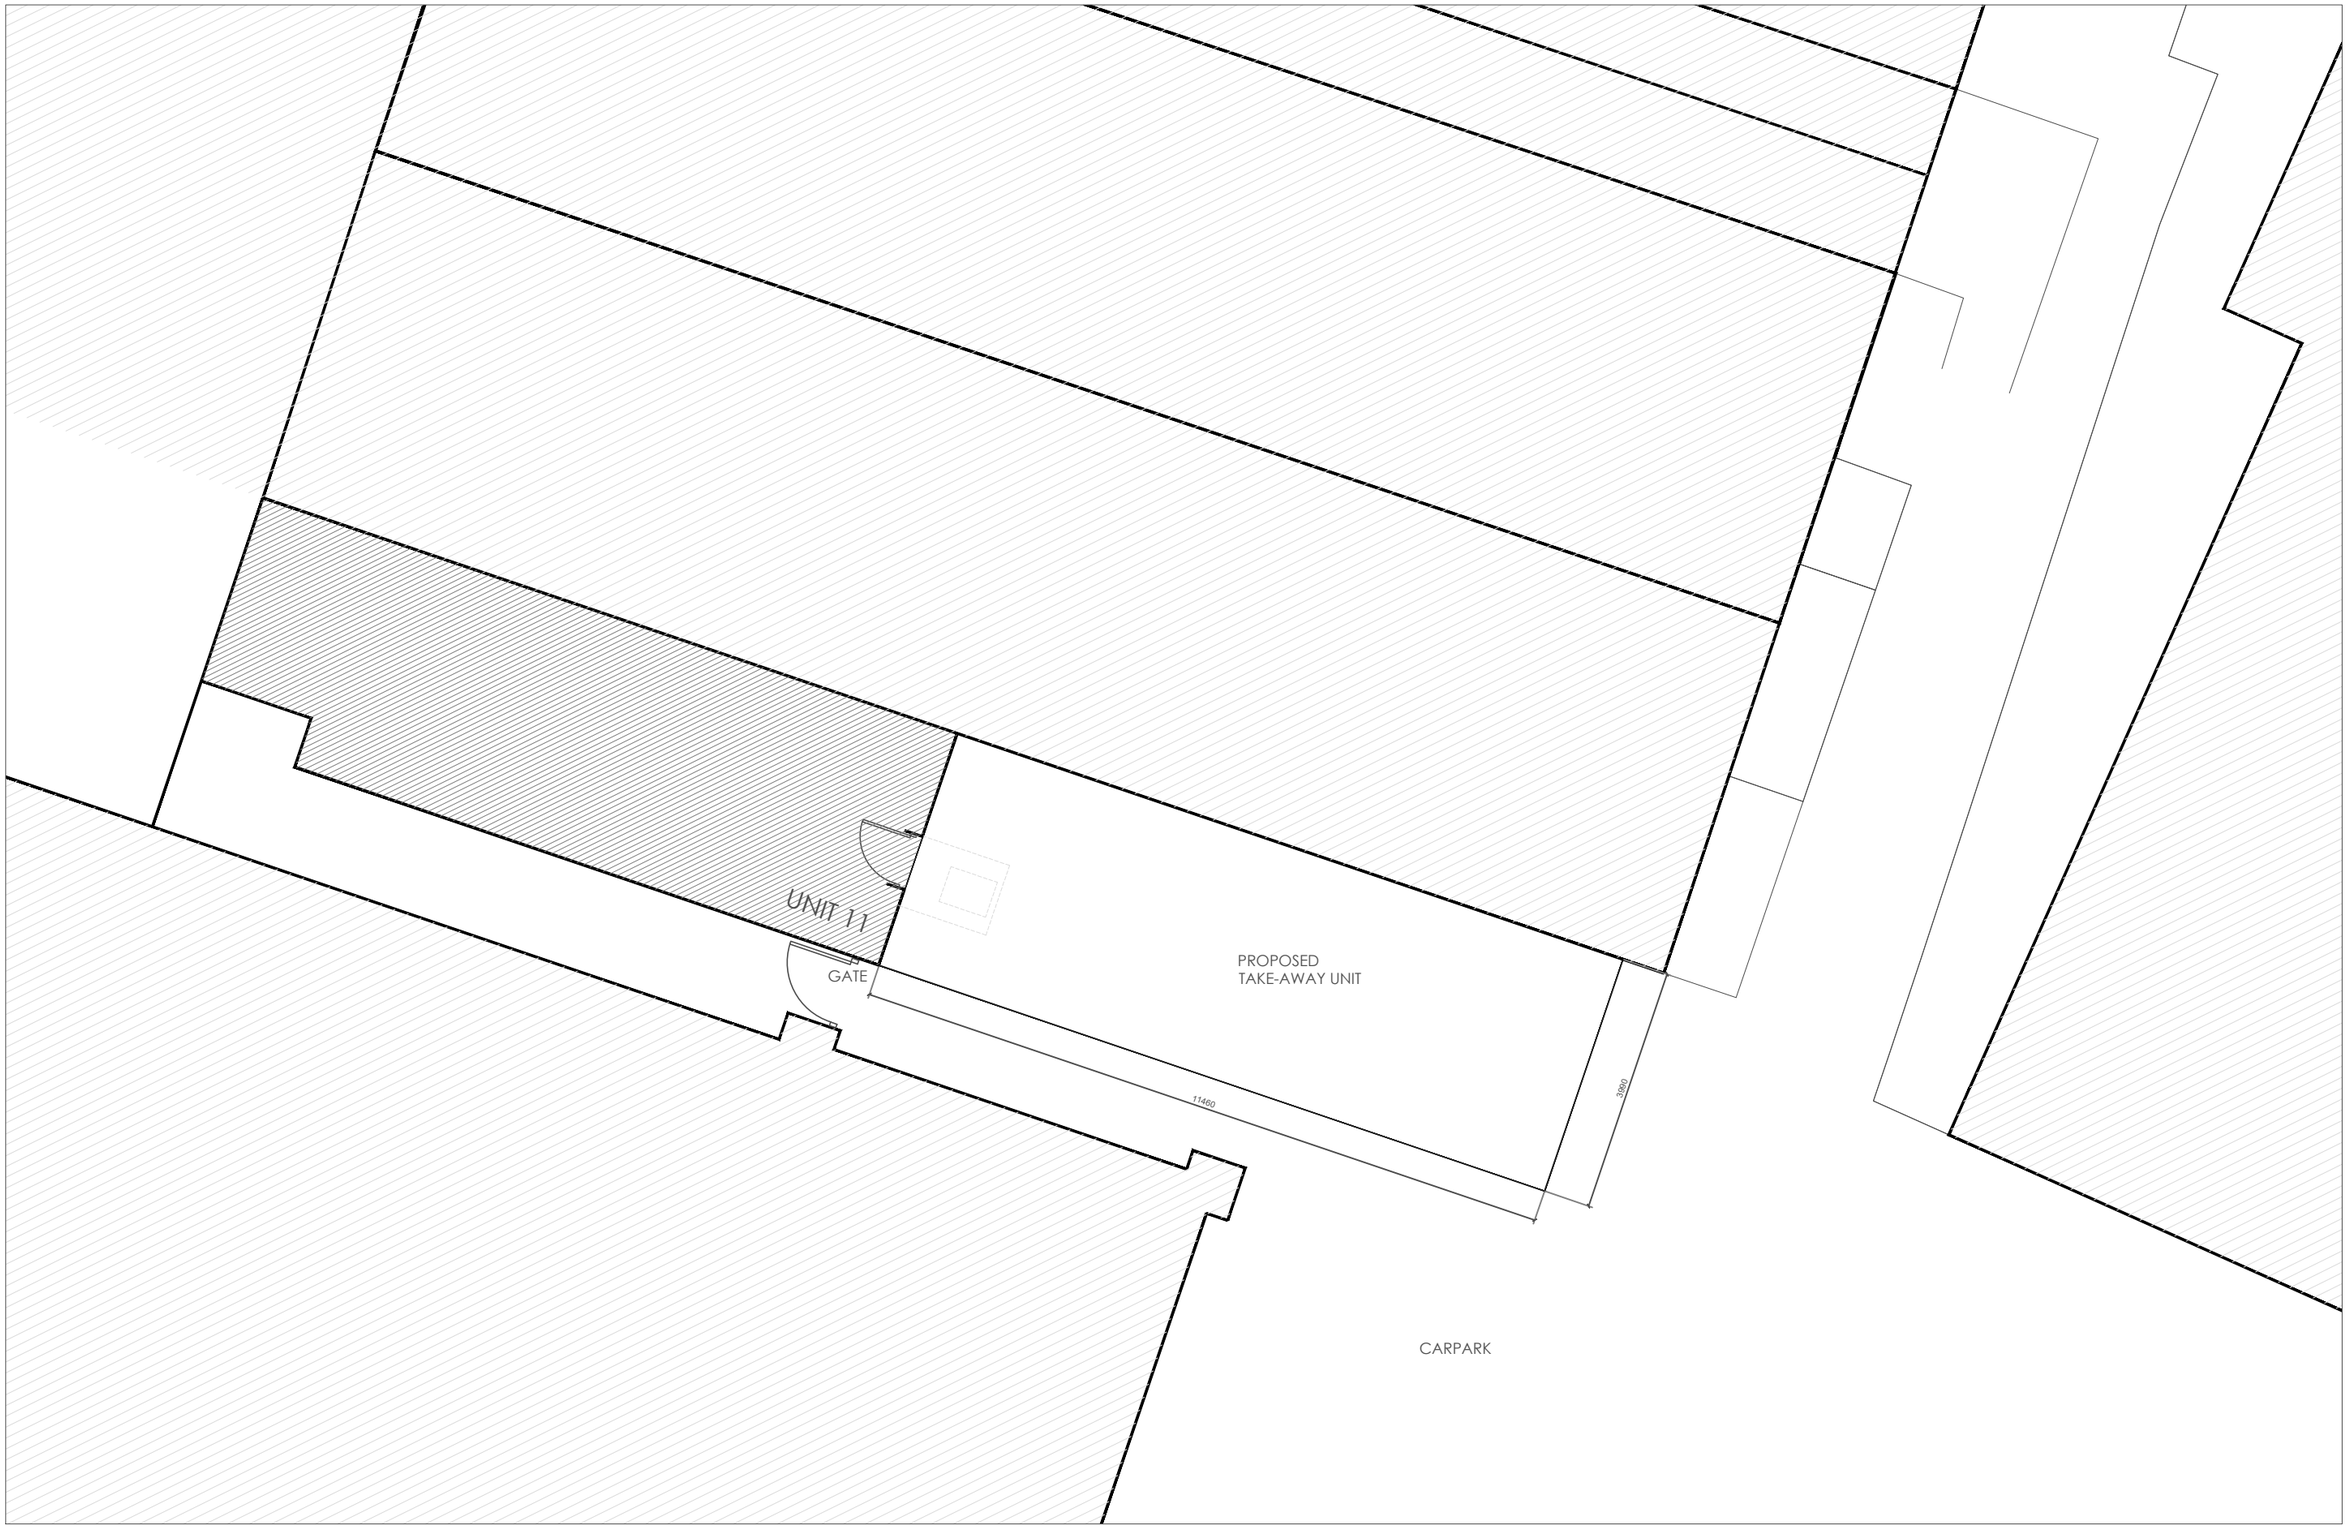

COLE GORNALL CROSS ARCHITECTS
15 WOODHALL PARK CRESENT EAST
PUDSEY, LEEDS, LS28 7HG
077866 34314

PROJECT	TITLE	SCALE	JOB No.	DWG No.
TAKE AWAY UNIT, BATLEY FOR MR ZAHID IQBAL.	PROPOSED PLAN	1:100@A3	2049	A(SK)-04
	STAGE: FEASIBILITY	DRAWN: MC / CHECK: MC	DATE: 12.2020	

REV.	DATE	DESC.	REV.	DATE	DESC.
A.	23.08.21	UNIT 11 HIGHLIGHTED.			