




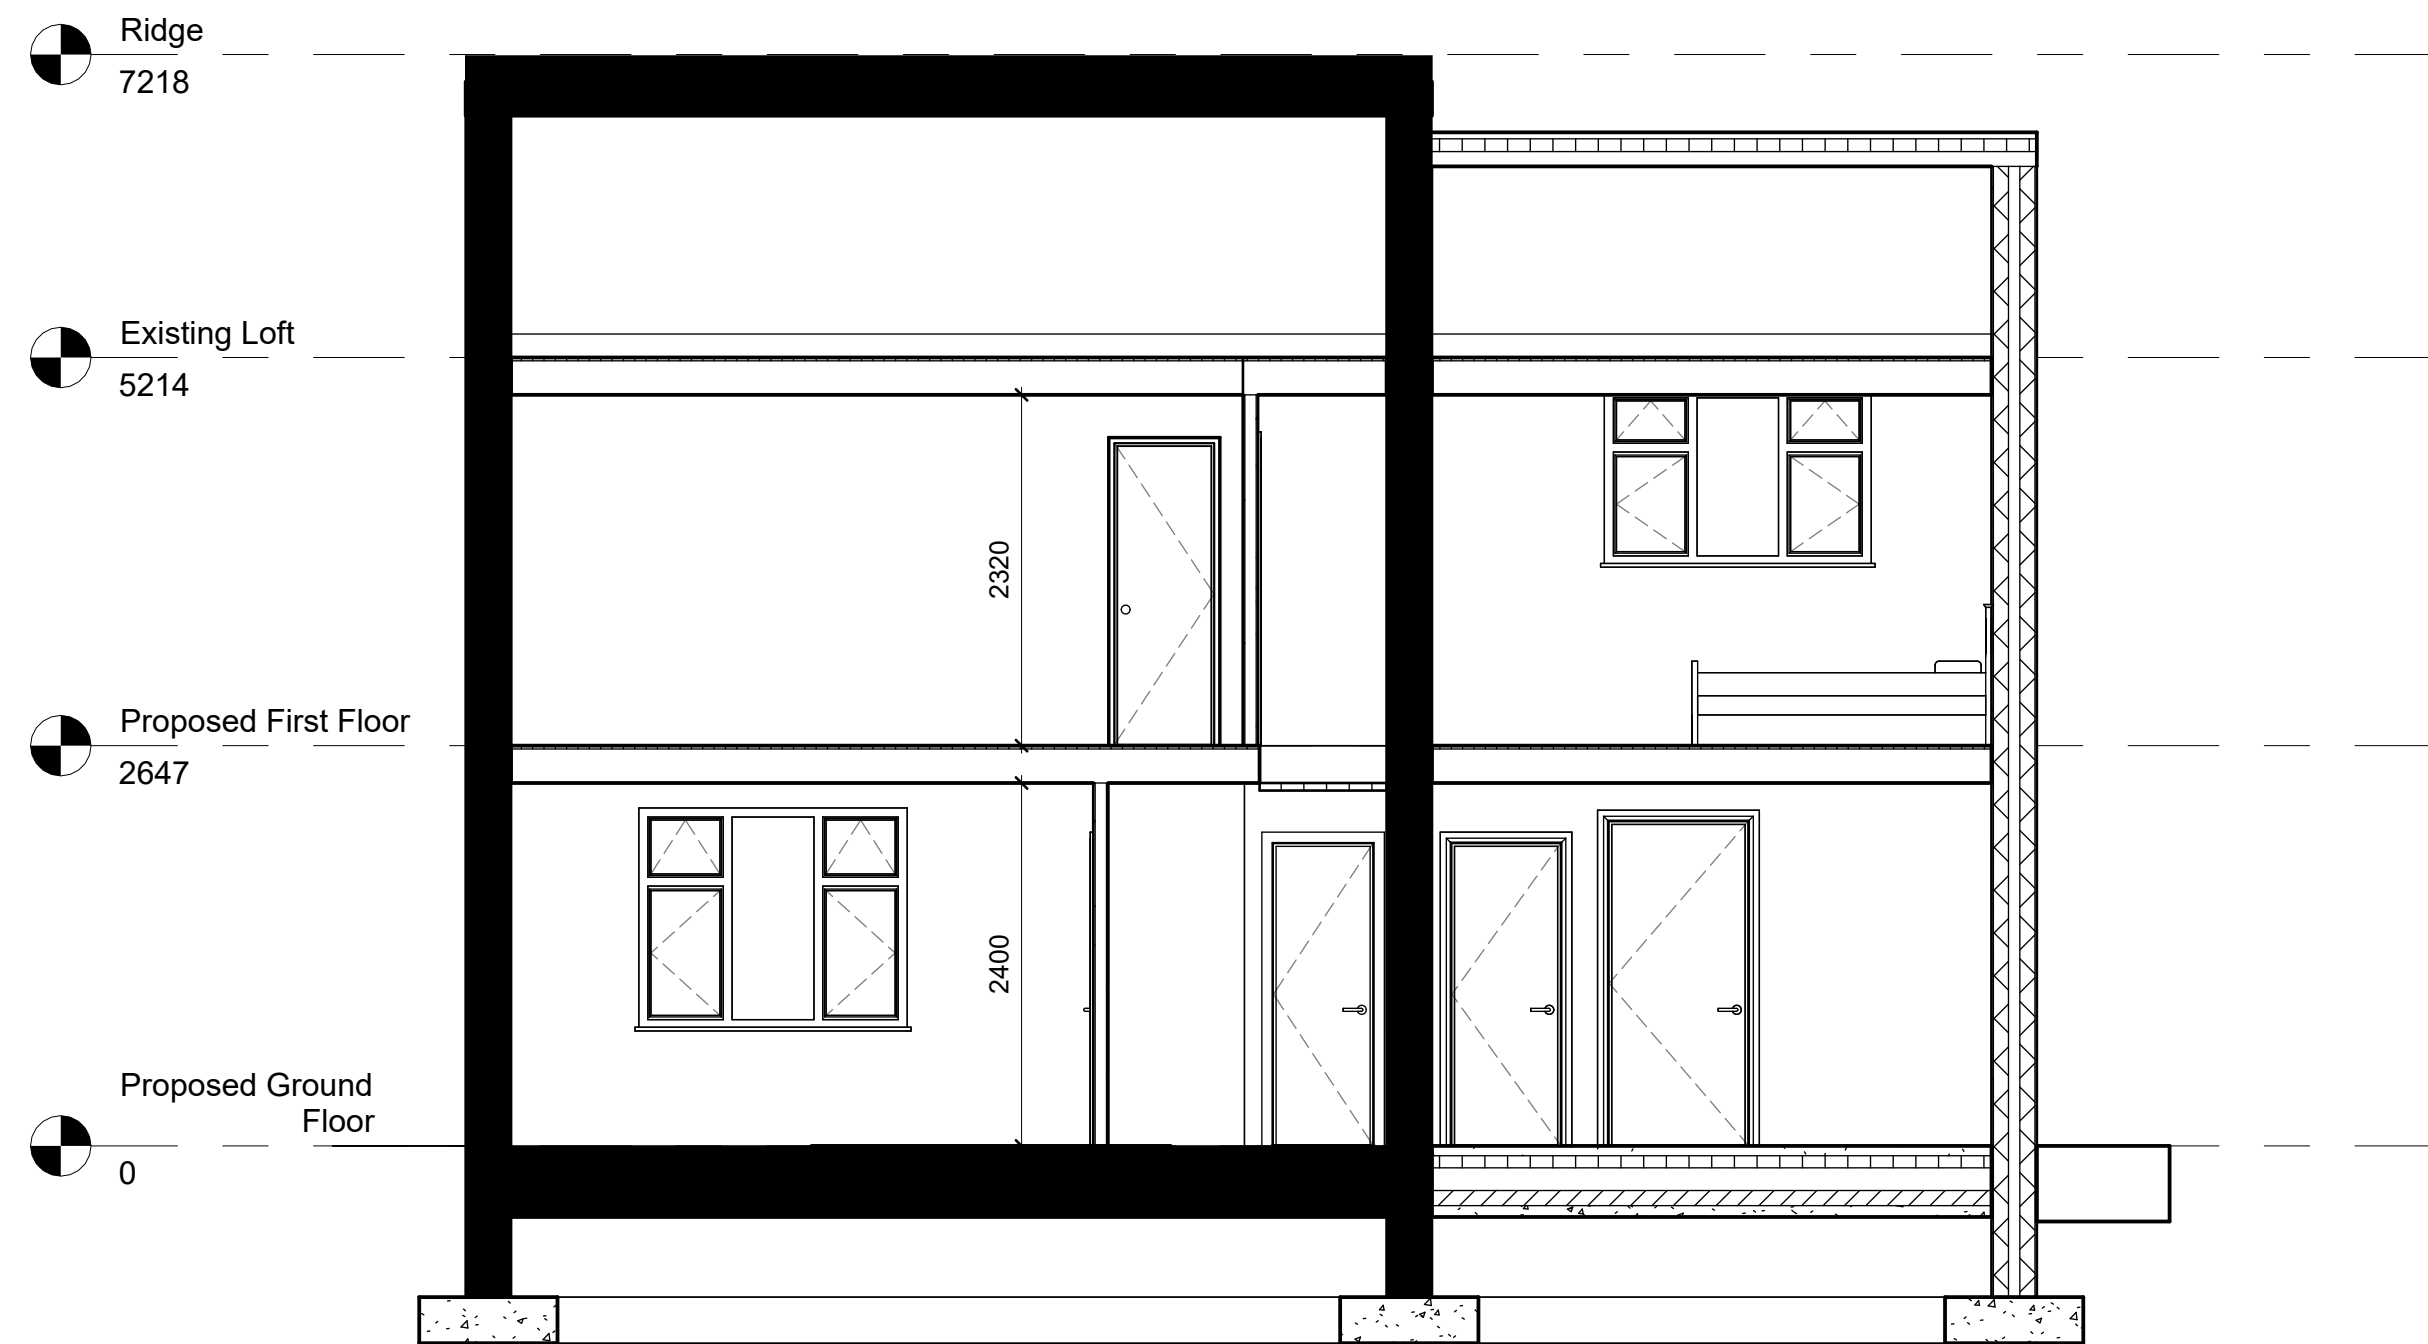

**Proposed Section AA**  
1 : 50

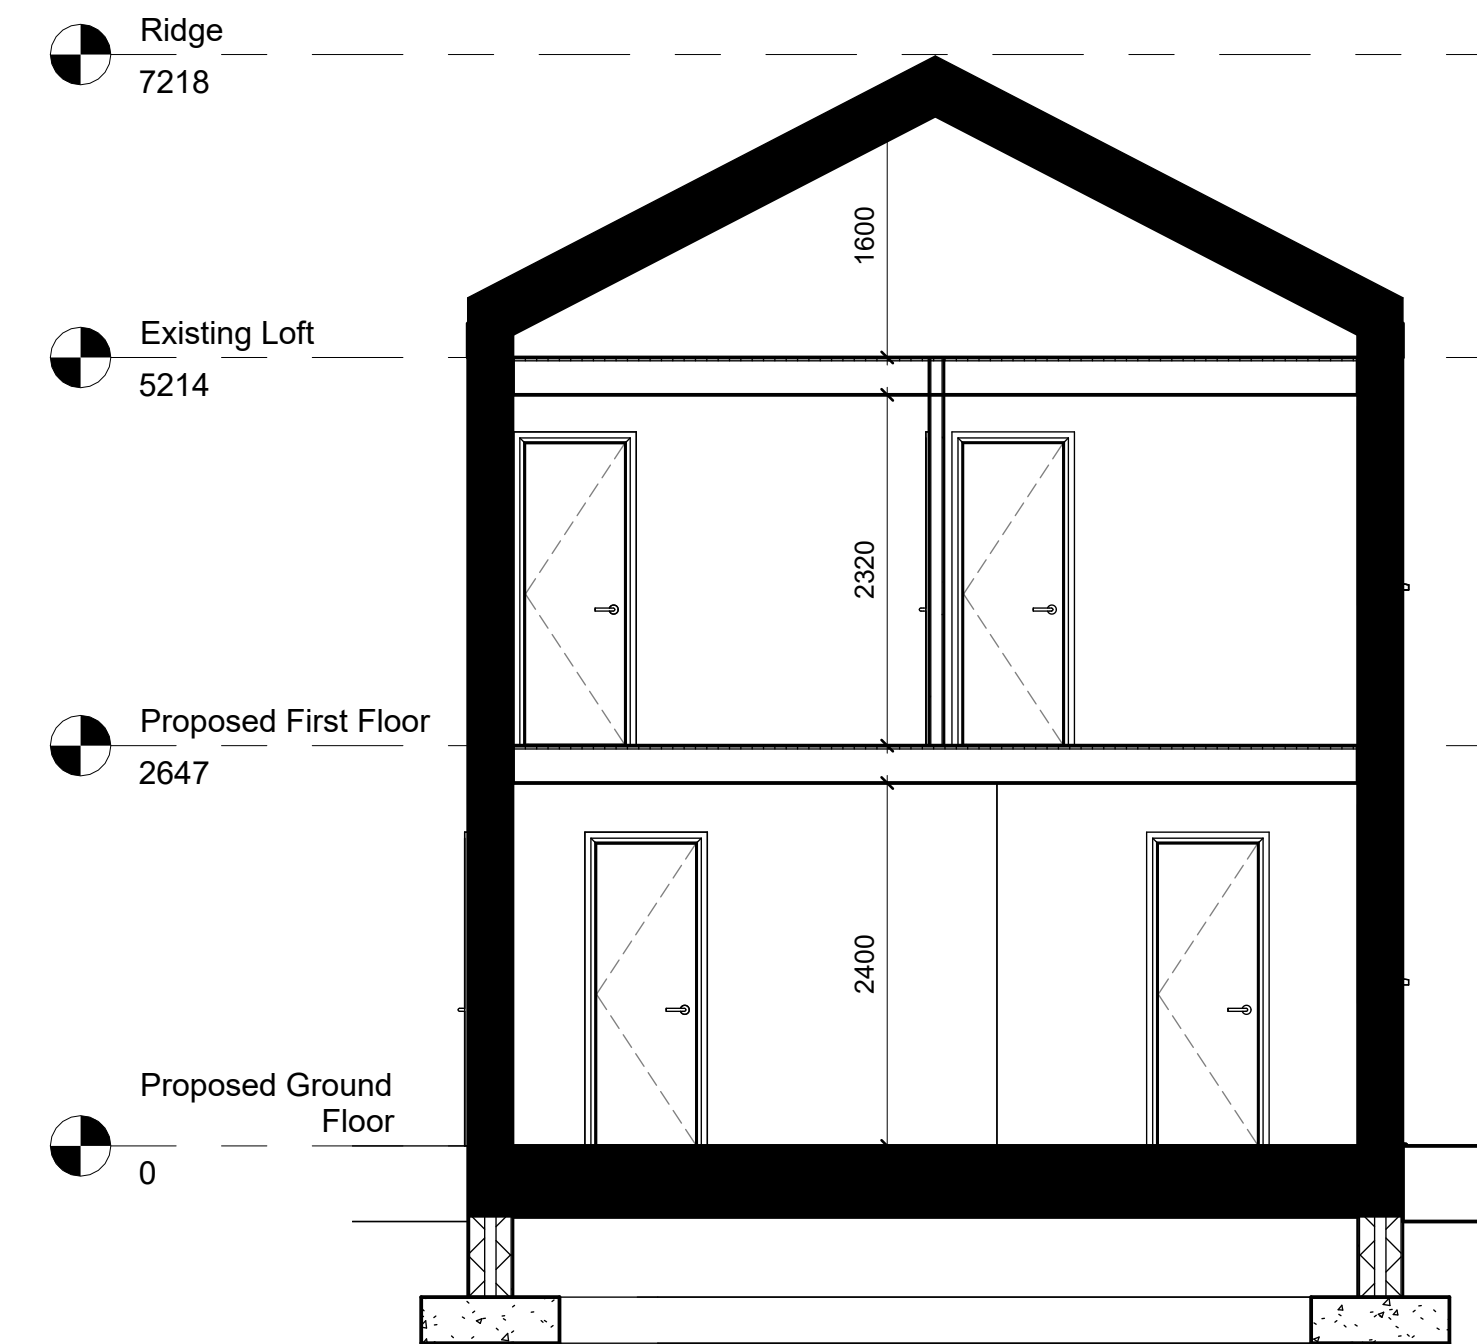

**Proposed Section BB**  
1 : 50

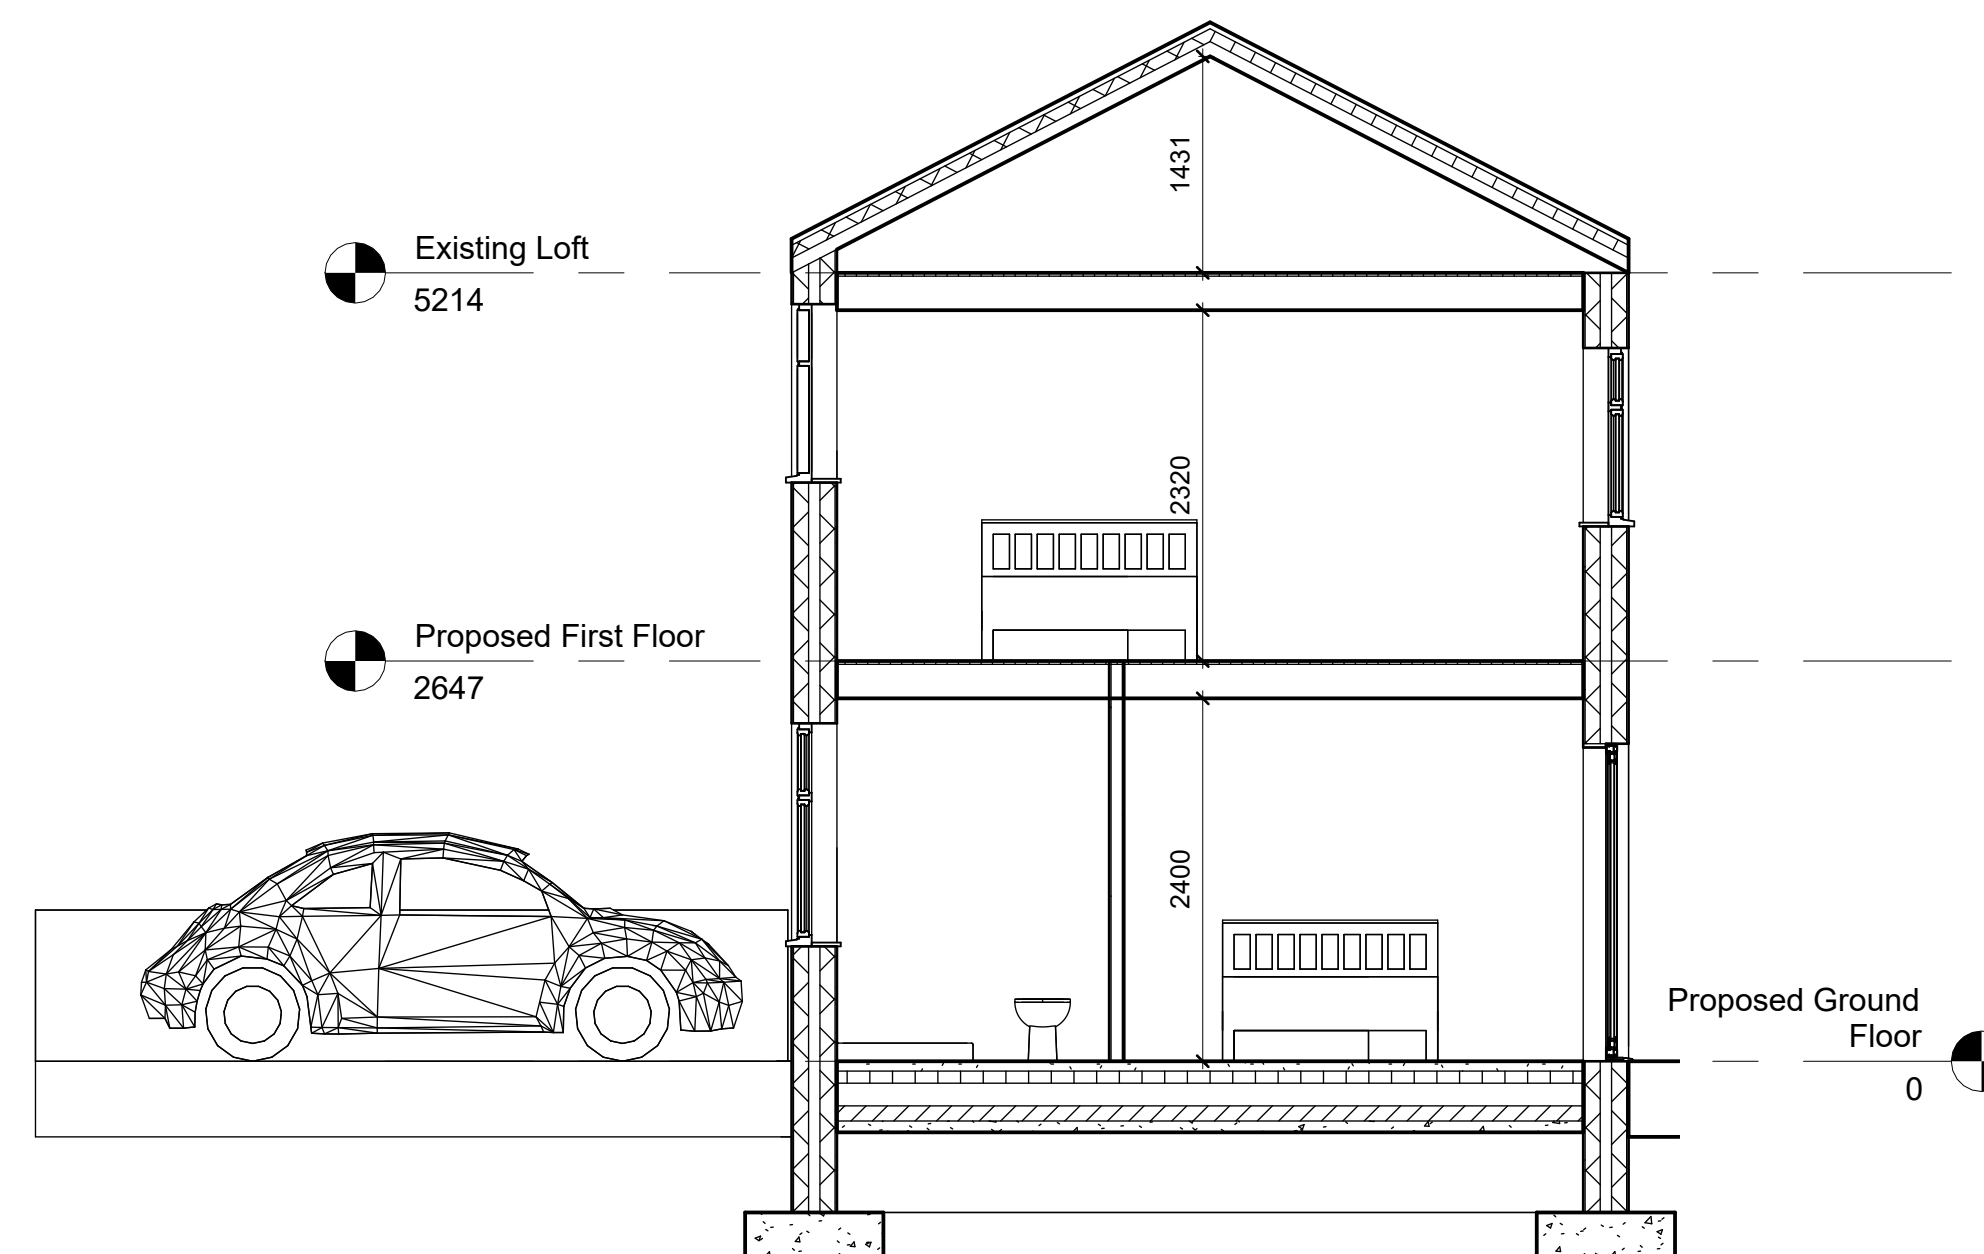

**New Extension Section**  
1 : 50

**Note:**  
All Dimensions Are Approximate



**Project Name**  
1 Gisbourne Road, Bradley, Huddersfield, HD2 1SD

**Drawing Title:**  
Proposed Sections

**Drawing Number:** TR-A23-0503-009  
**Scale:** 1 : 50@A1

**Date:** 12/06/23  
**Revision:**

**Drawn By:** AM  
**Checked by:** JA

**Reason For Issue:**  
Planning