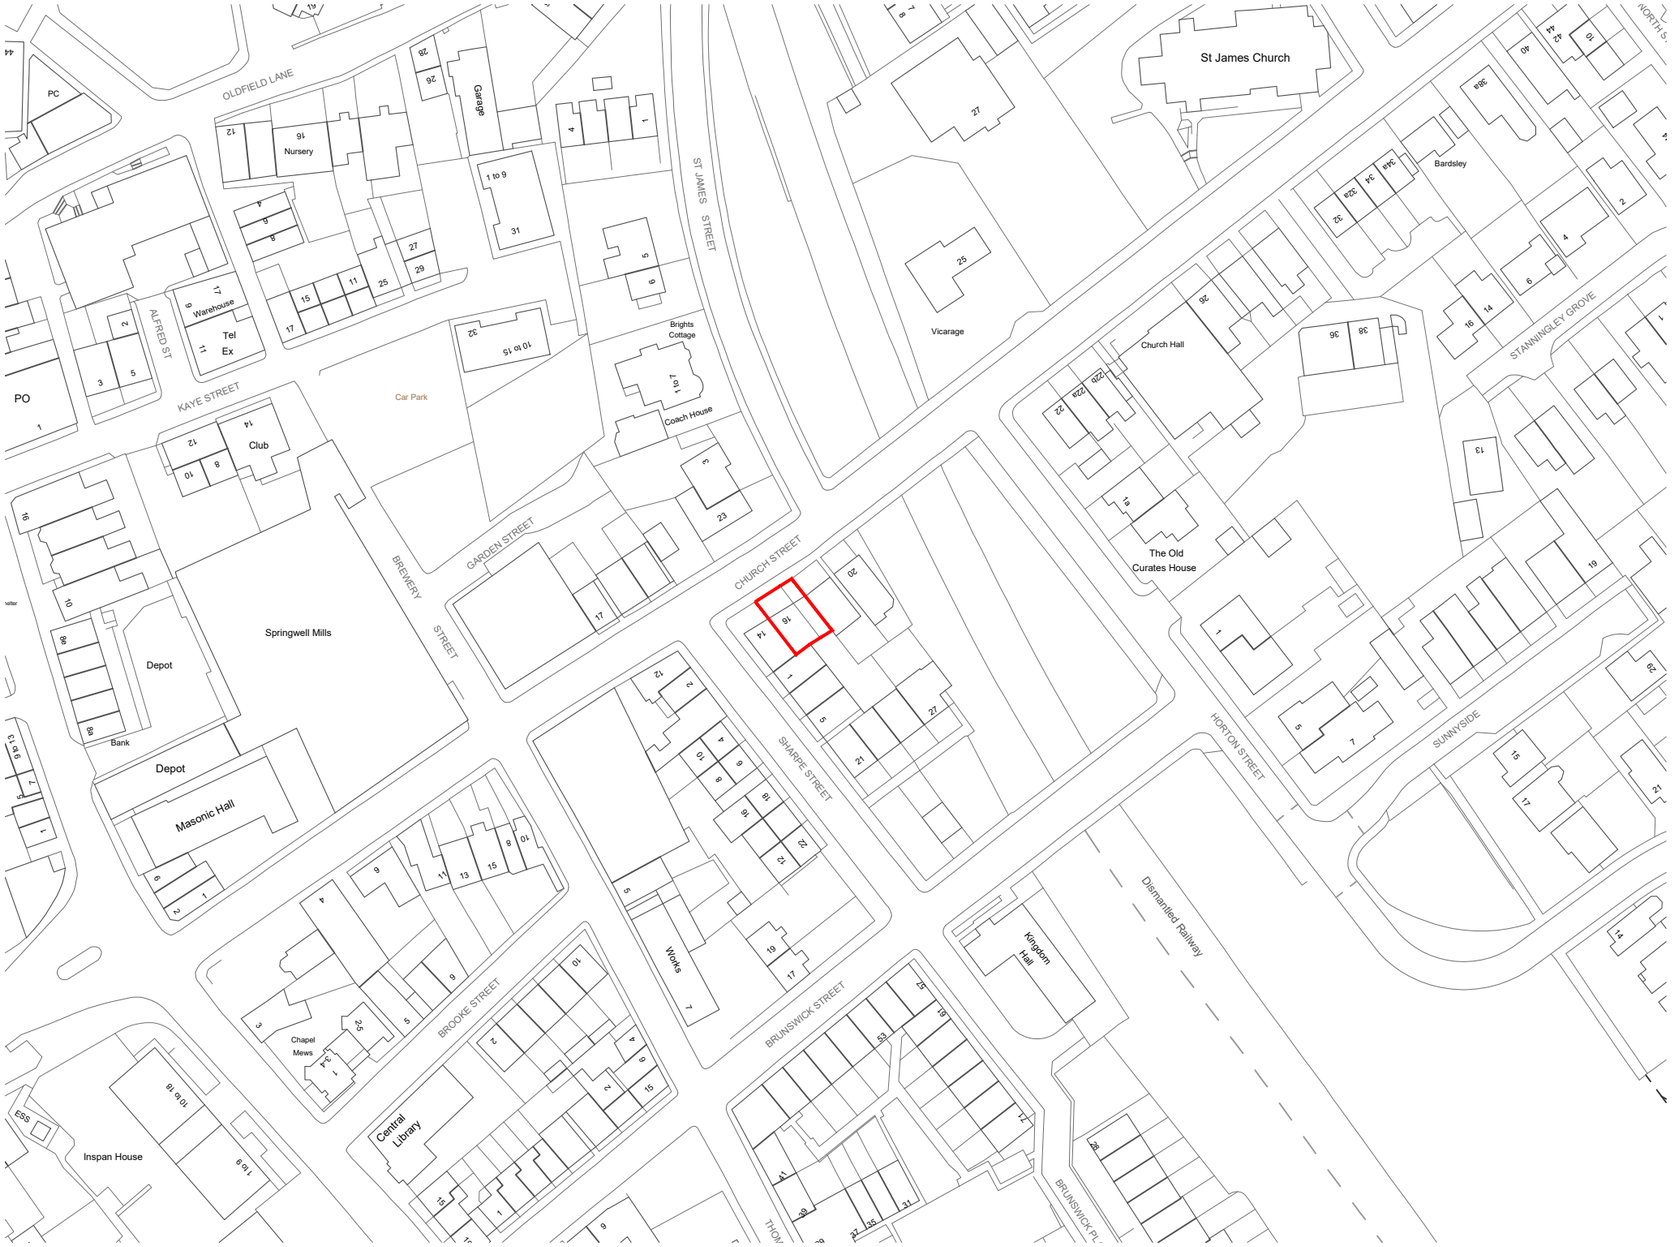

General Notes:

This drawing, including the location of boundaries is based on information provided by the applicant.

This drawing shall not be used to define legal boundaries. All legal boundaries shall be confirmed by the property owner(s).

KEY

Application boundary

1 Site Location Plan

1:1250

NORTH

0 10.0 30.0 50.0 75.0m

The copyright of this drawing is vested with Novl Studio and must not be copied or reproduced without the consent of the company.

Rev.	Description	Date	Drw.	Chk.

Client
Amin Ahmed

Project
16 Church Street, Heckmondwike

Drawing Title
Site Location Plan

Drawing Status
PLANNING

NOVL STUDIO

Drawing No.	Revision
23-005-PL01	00

Drawn	Checked	Paper Size	Scale	Date
AA	AR	A3	1:1250	16.05.23