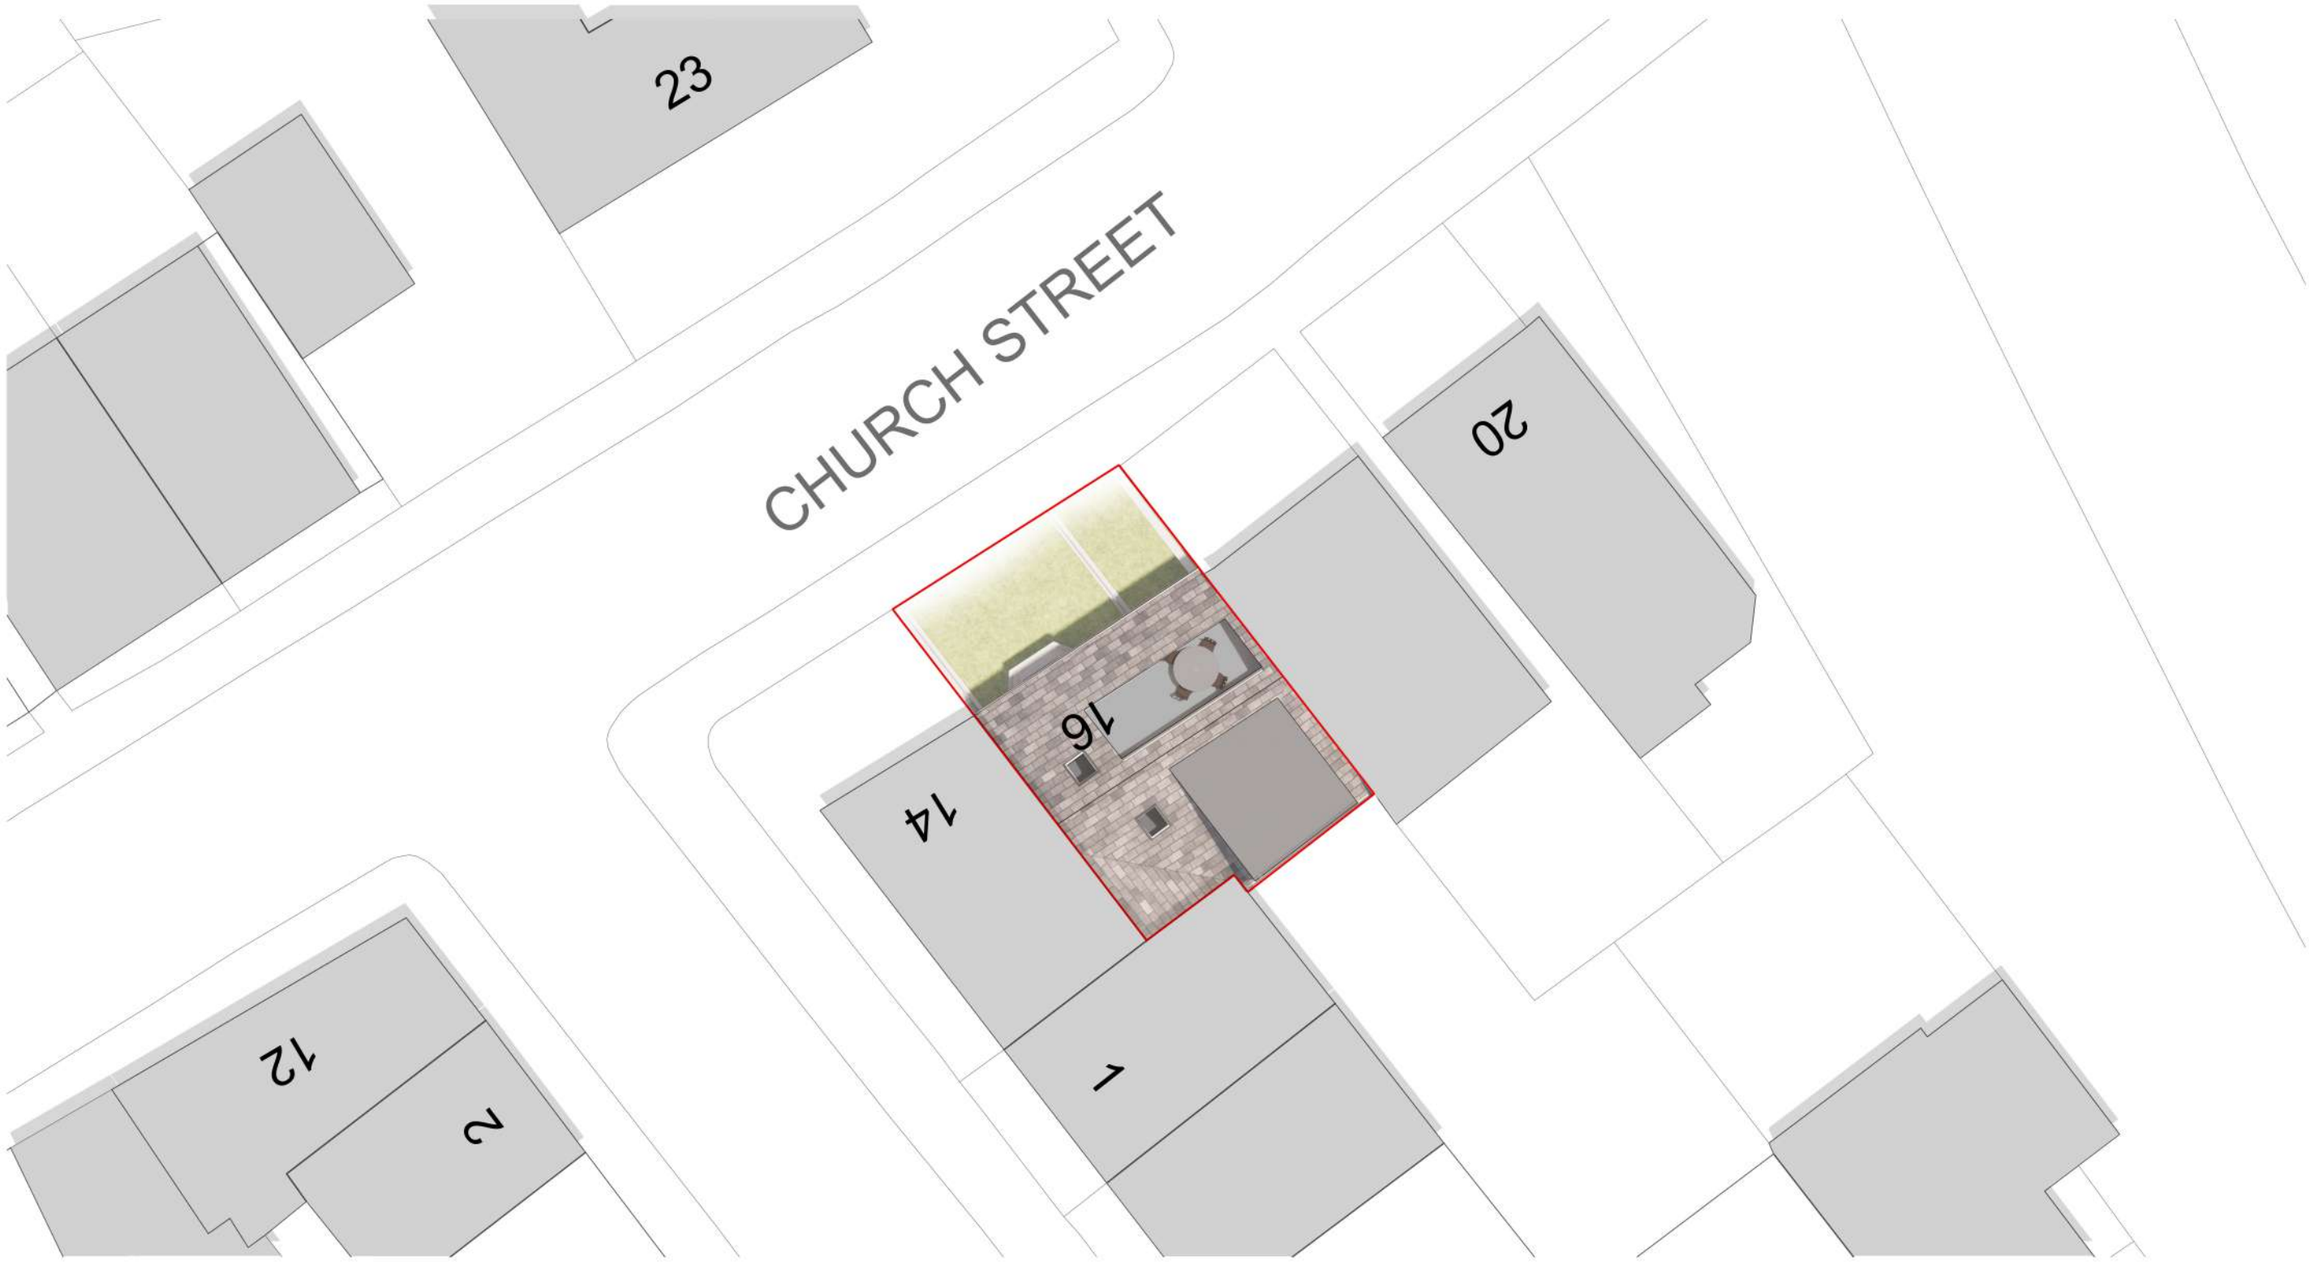

1 Proposed Site Plan

1:200

NORTH

0 2.0 4.0 6.0 8.0 10.0 14.0m

The copyright of this drawing is vested with Novl Studio and must not be copied or reproduced without the consent of the company.

Rev.	Description	Date	Drw.	Chk.

Client
Amin Ahmed

Project
16 Church Street, Heckmondwike

Drawing Title
Proposed Site Plan

Drawing Status
PLANNING

NOVL STUDIO

Drawing No.	Revision
23-001-PL03	00

Drawn	Checked	Paper Size	Scale	Date
AA	AR	A3	1:200	16.05.23