SAMPLES OF EXTERNAL MATERIALS TO DISCHARGE CONDITION NO. 3 OF PLANNING APPROVAL 2021/61/94061/E

SOUTH WEST ELEVATION

ENTRANCE GOAL POST FEATURE

Polyester powder coated aluminium; Colour: Signal Blue (RAL 5005)

DOCK LEVELLER DOORS

Insulated sectional steel overhead door with dock leveller; Colour: Pure grey (RAL 000 55 00)

Precast insulated concrete surround

LOADING BAY DOORS

Insulated sectional steel overhead door; Colour: Pure grey (RAL 000 55 00)

BRICKWORK

Staffordshire Blue facing brick (Ibstock or similar) laid in stretcher bond

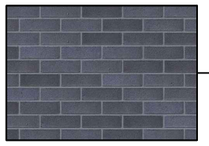

EXTERNAL CLADDING 1

Kingspan KS1000 MR microrib cladding, or similar; Colour: Anthracite grey (RAL 7016)

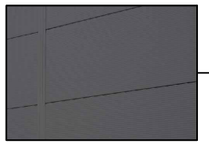

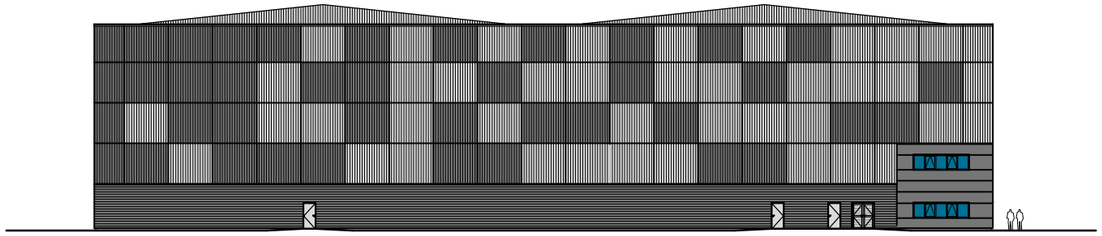

NORTH WEST ELEVATION

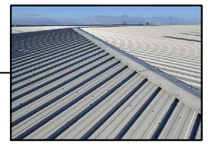

ROOF

Built-up trapezoidal profiled roof system, Euroclad or similar; Colour: Pure grey (RAL 000 55 00)

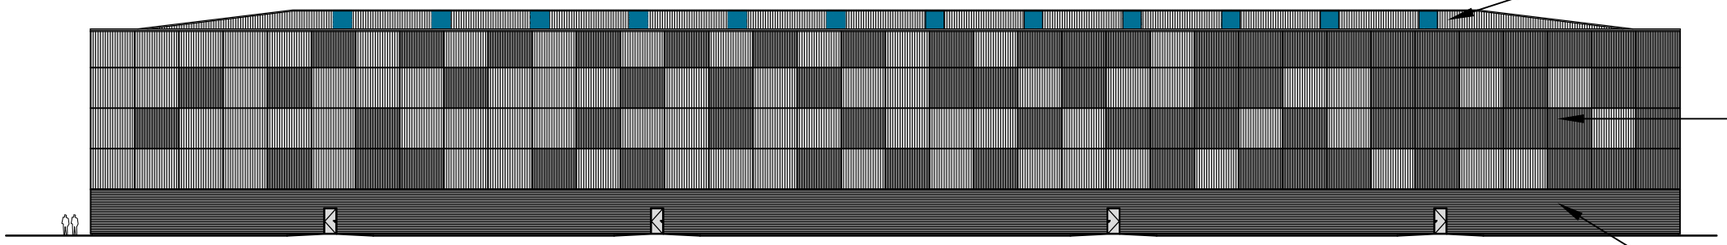

NORTH EAST ELEVATION

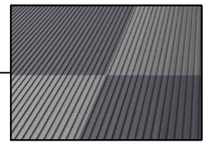

EXTERNAL CLADDING 2

Built-up trapezoidal profiled wall system, Euroclad or similar, laid vertically;

Colour:
1. Anthracite grey (RAL 7016)
2. Pure grey (RAL 000 55 00)

EXTERNAL CLADDING 3

Built-up trapezoidal profiled wall system, Euroclad or similar, laid horizontally; Colour: Anthracite grey (RAL 7016)

EXTERNAL DOORS & WINDOWS

Thermally broken polyester powder coated aluminium; Colour: Anthracite grey (RAL 7016)

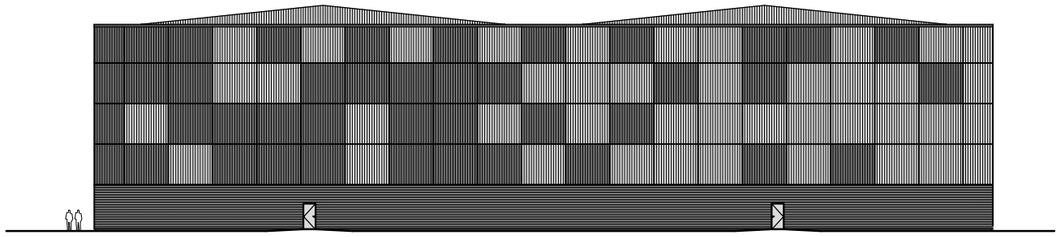

SOUTH EAST ELEVATION

SCALE 1:500 @ A3

2147 PL 120 - SAMPLES OF EXTERNAL MATERIALS

PROPOSED WAREHOUSE & OFFICE DEVELOPMENT AT FORMER WASTE WATER TREATMENT WORKS, CLECKHEATON (PLOT B/UNIT 3)

ellis healey architecture