LOCATION PLAN 1:1250

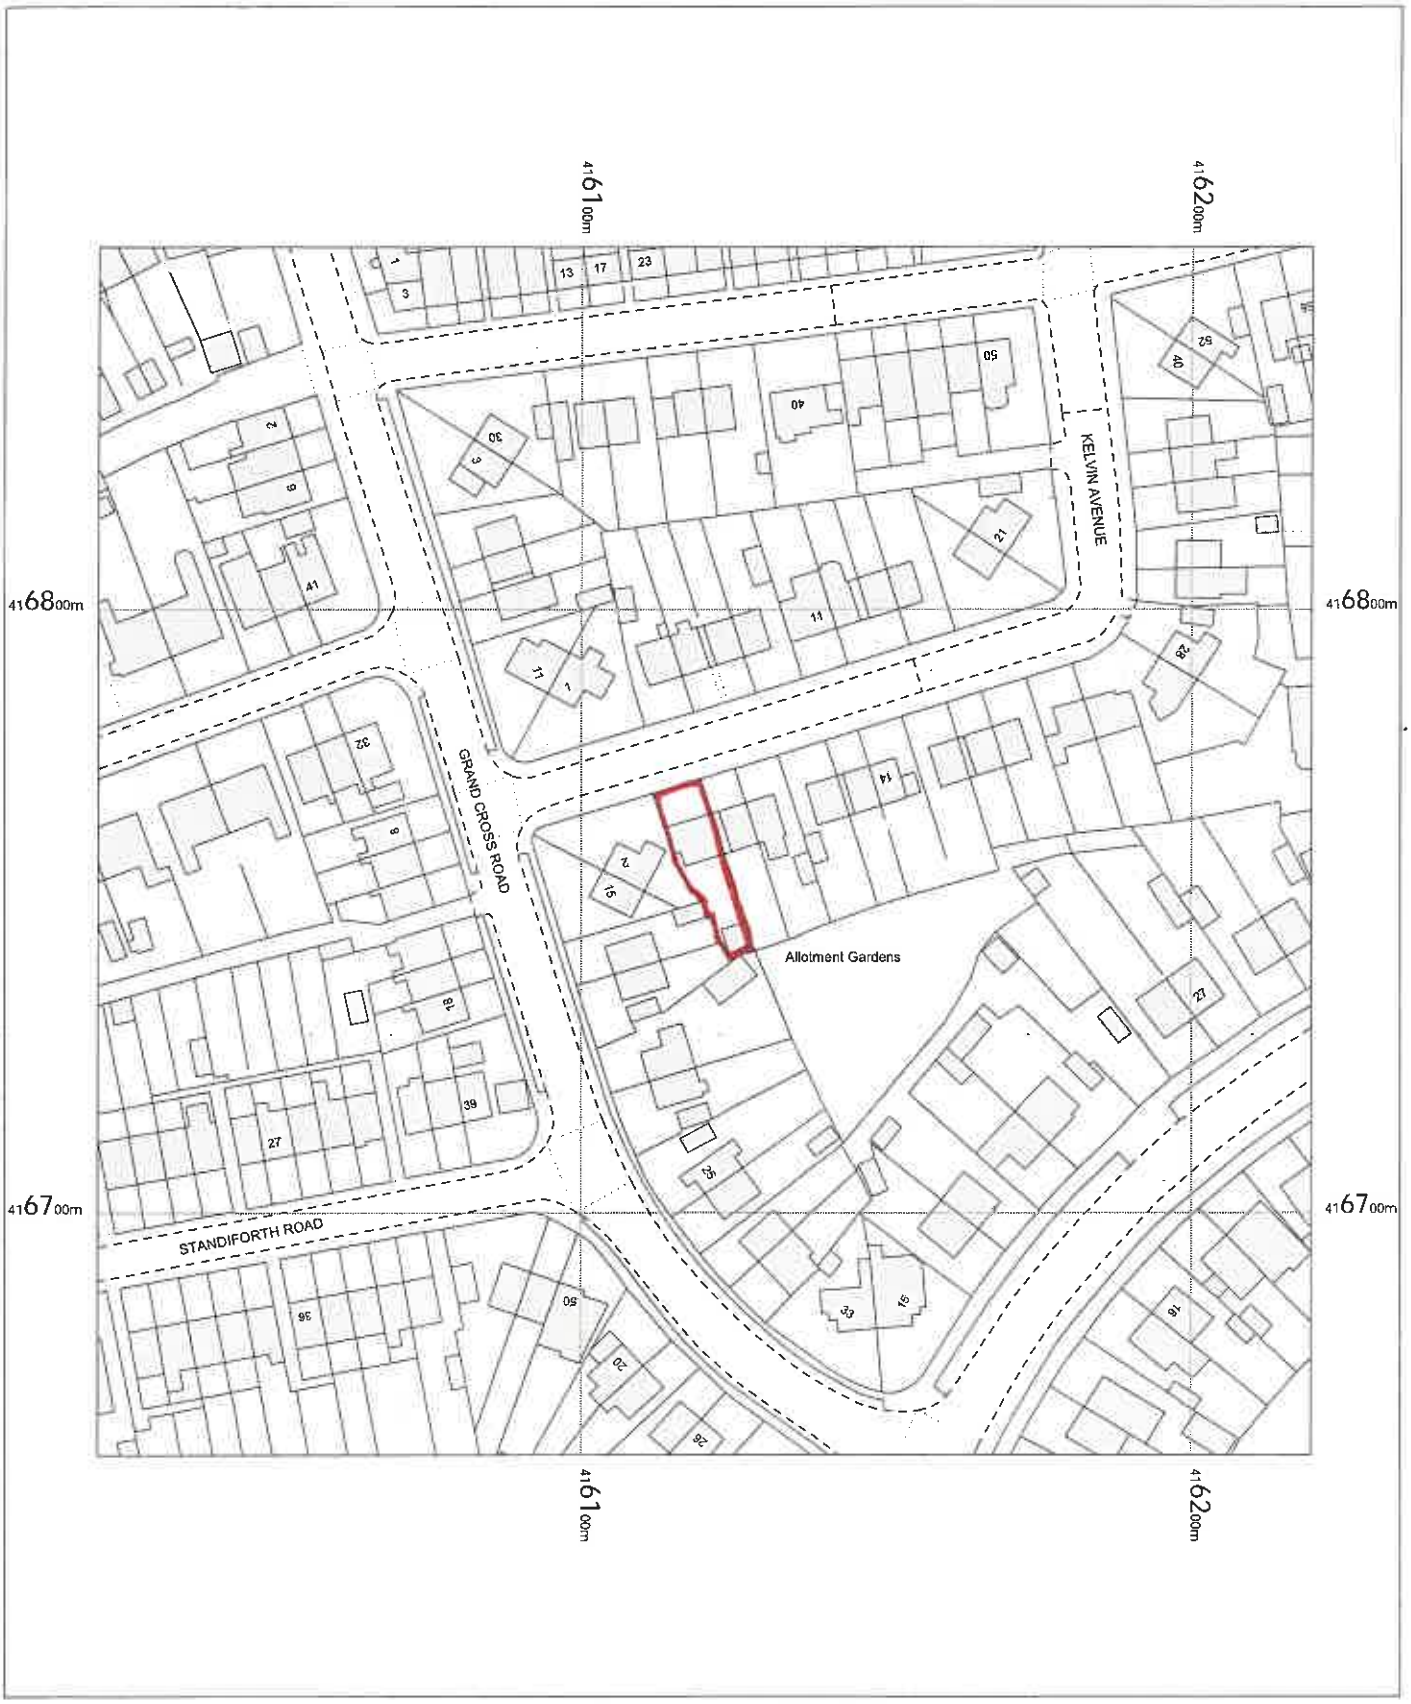

0 5 10 15 20 25 30 35 40 45 50
m

N

OS MasterMap 1250/2500/10000 scale
Friday, January 13, 2023, ID: BW1-01080664
maps.blackwell.co.uk

1:1250 scale print at A4, Centre: 416120 E, 416760 N

©Crown Copyright Ordnance Survey. Licence no. 100041041

BLACKWELL'S
MAPPING SERVICES
www.blackwellmapping.co.uk
TEL: 0800 151 2612
maps@blackwell.co.uk