# White Hull Farm Site Plan

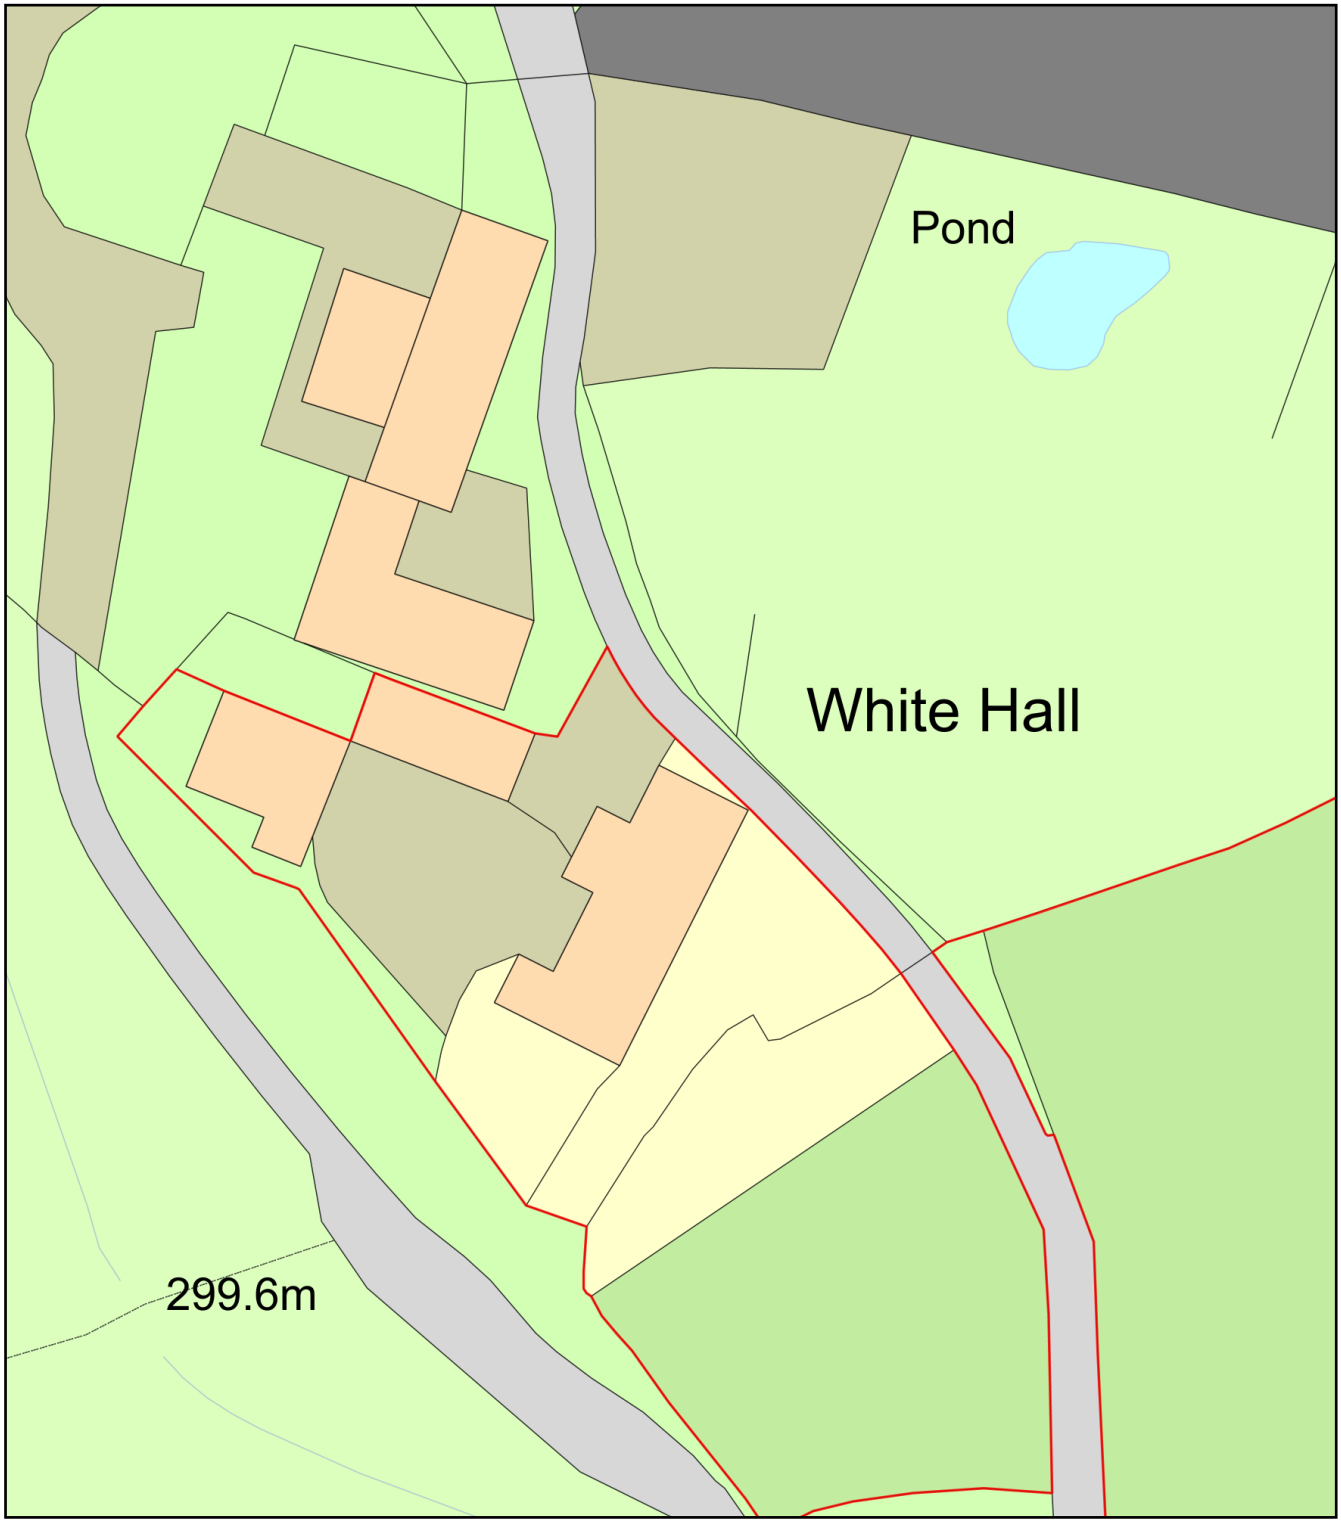


0 20
Metres

N

ReQuestaPlan

Plan Produced for: James Riley

Date Produced: 30 Jul 2021

Plan Reference Number: TQRQM21211190740864

Scale: 1:500 @ A4

© Crown copyright and database rights 2021 OS 100042766