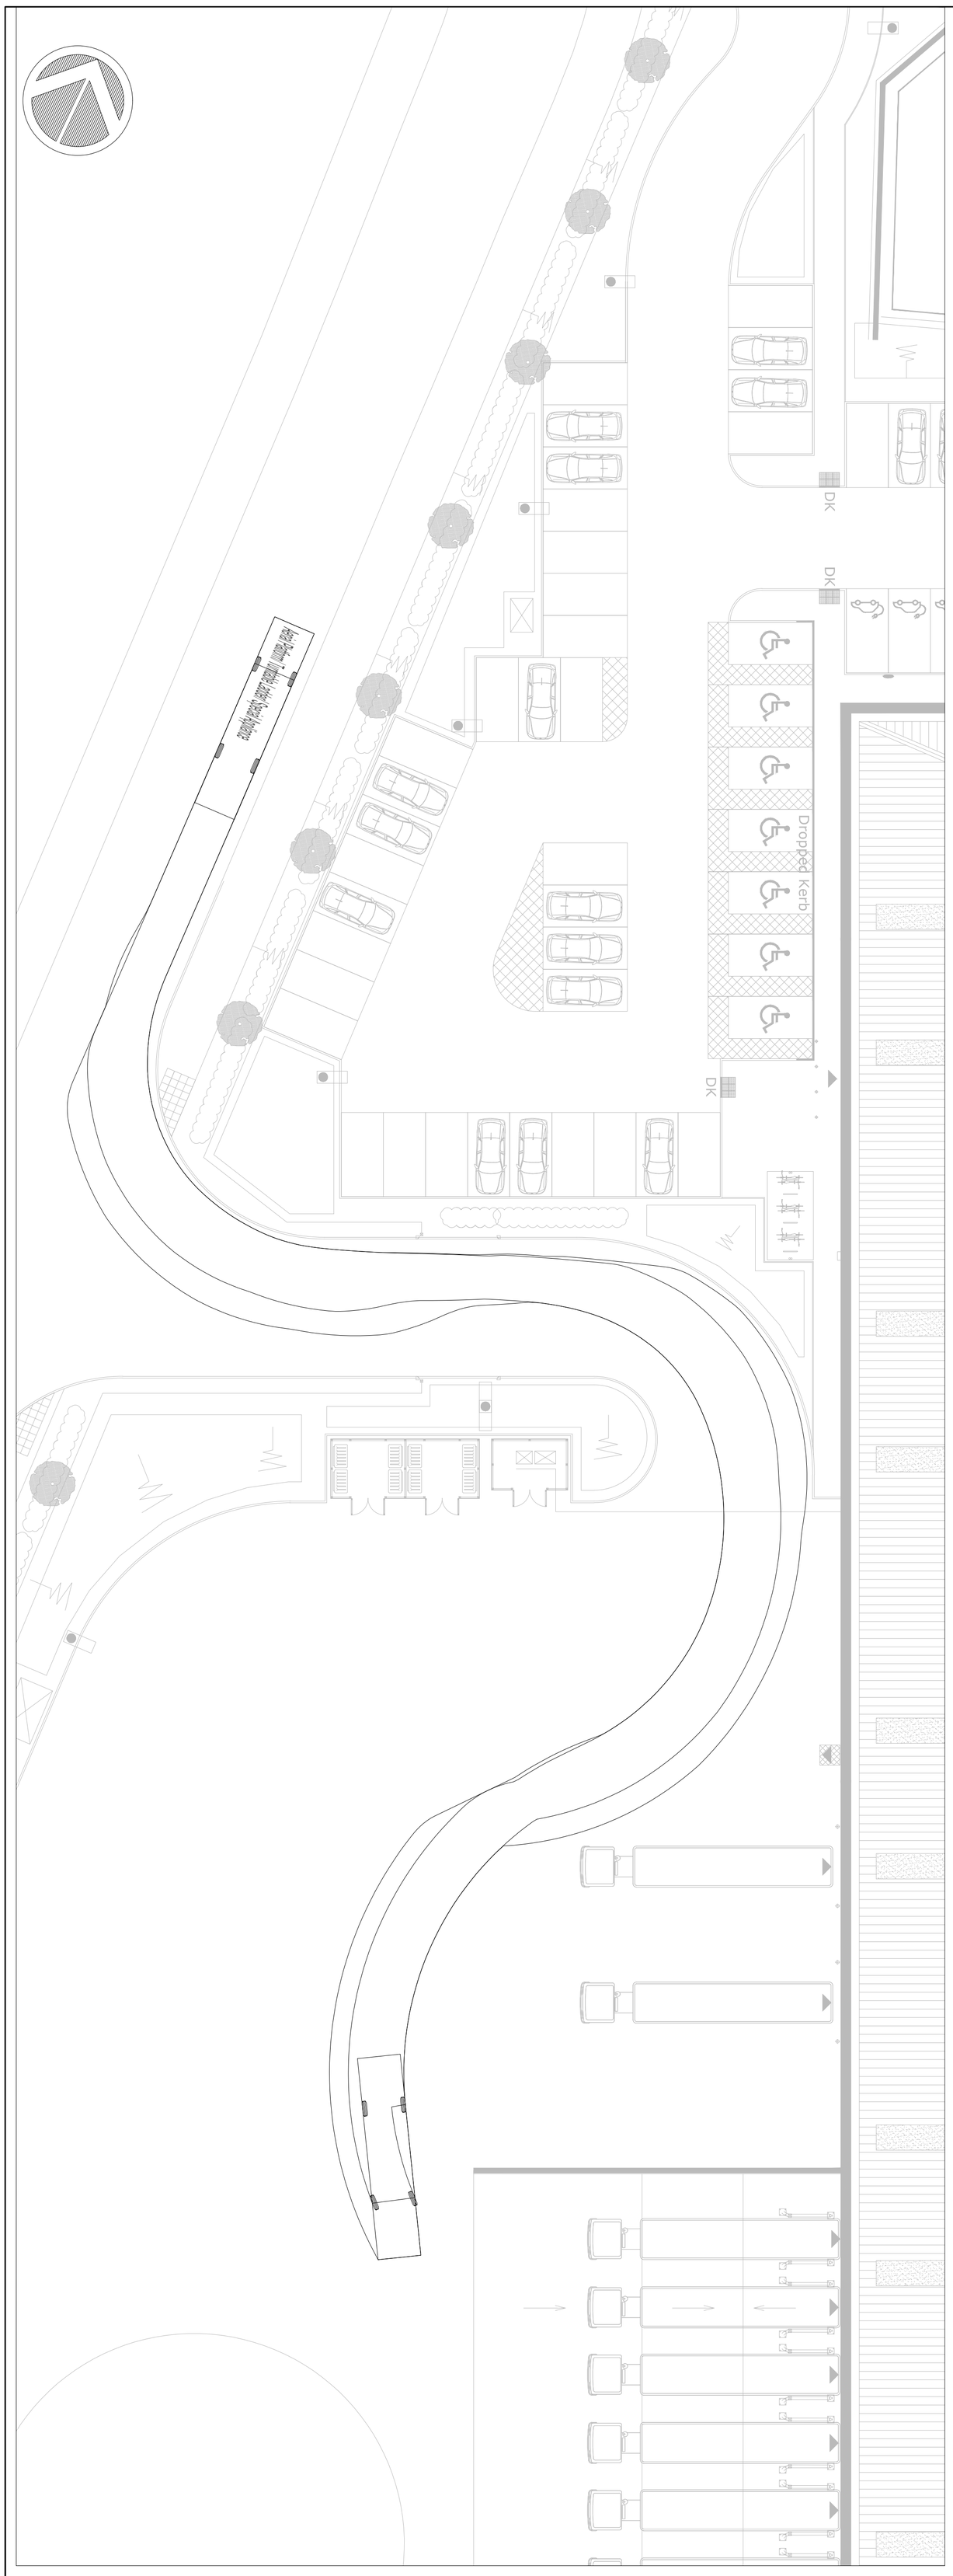

FIRE BRIGADE ENTERING SERVICE YARD

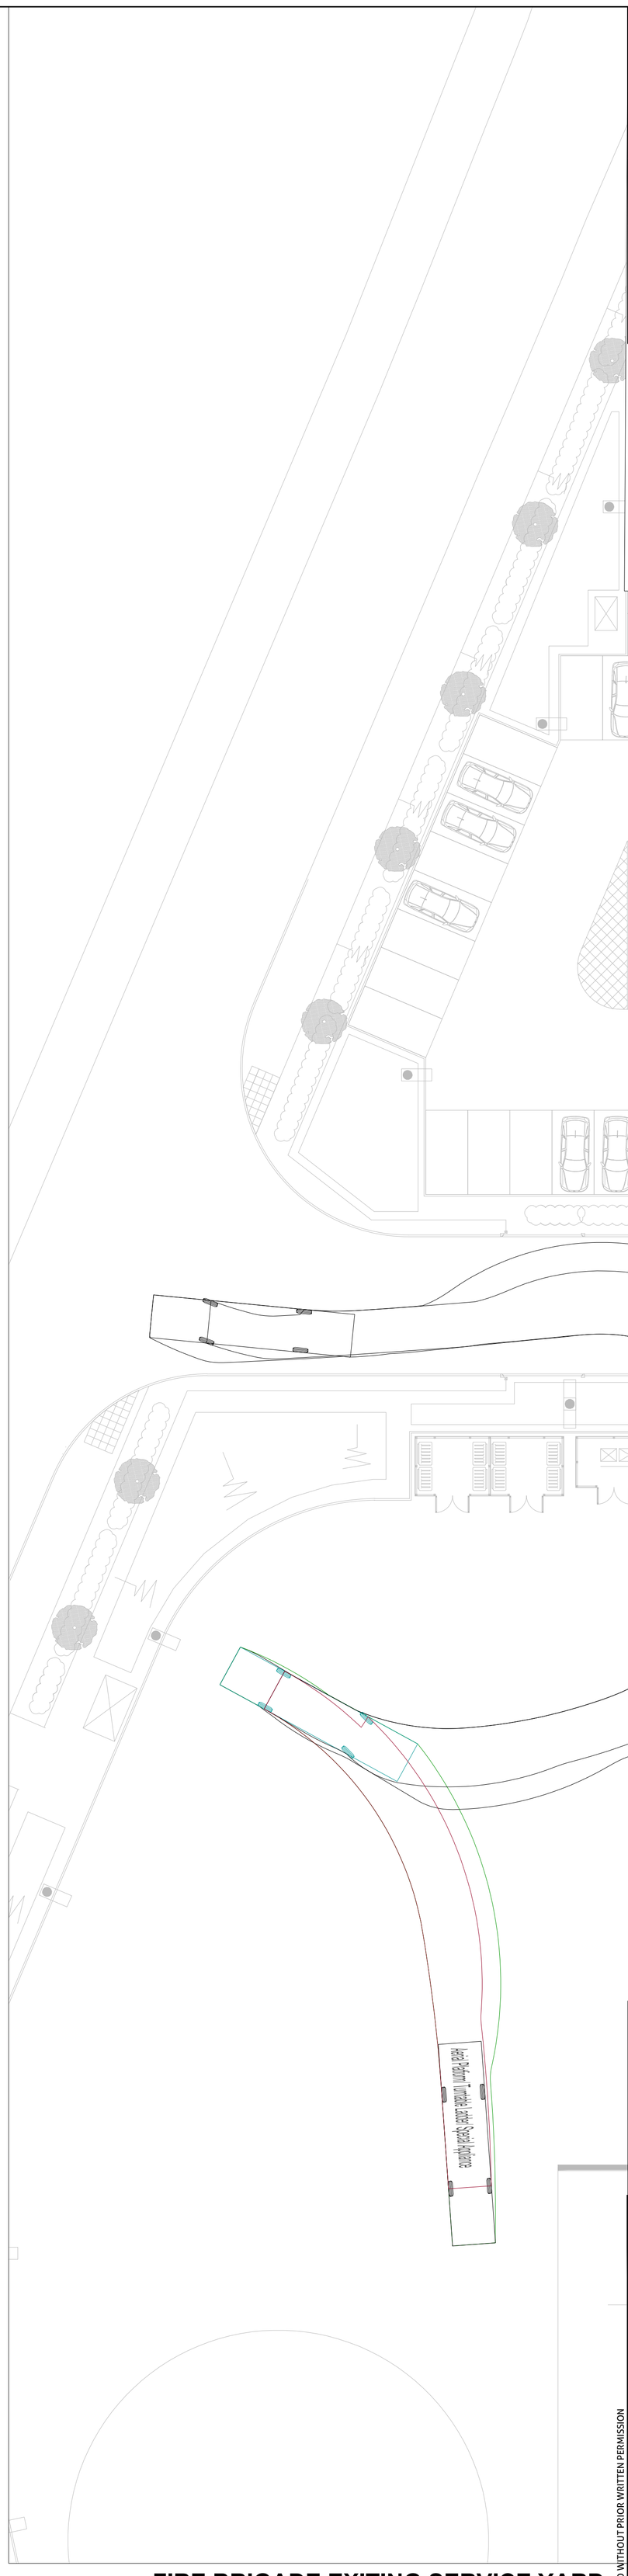

FIRE BRIGADE EXITING SERVICE YARD

DESIGNER RISK INFORMATION

IN ADDITION TO THE HAZARDS/RISKS NORMALLY ASSOCIATED WITH THE TYPES OF WORK DETAILED ON THIS DRAWING, NOTE THE FOLLOWING:-

CONSTRUCTION:

MAINTENANCE/CLEANING:

DECOMMISSIONING/DEMOLITION:

IT IS ASSUMED THAT ALL WORKS WILL BE CARRIED OUT BY A COMPETENT CONTRACTOR WORKING, WHERE APPROPRIATE, TO AN APPROVED METHOD STATEMENT.

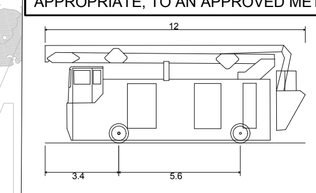

Aerial Platform/ Turntable Ladder/ Special Appliance

Overall Length	12.000m
Overall Width	2.550m
Overall Body Height	4.500m
Min Body Ground Clearance	0.130m
Track Width	2.550m
Lock to lock time	4.00s
Kerb to Kerb Turning Radius	13.750m

Rev	Date	Amendment		
P01	14.09.23	FOR INFORMATION	MR	TM

mjm Consulting Engineers Ltd
Southgate House, 38 Southgate, Wakefield WF1 1TL
T: 01924 811 000 mjmc.co.uk

Project:
INTERCHANGE 26, UNIT 3

Client:
INTERCHANGE 26 LLP

Drawing Title:
VEHICLE TRACKING
FIRE BRIGADE

MR	TM	TM
MJMC Ref: 8495	Scale: 1:200	Sheet Size: A1
Revision Status: P01	Suitability Status: S2	Date: SEPT 23

Suitability Description: INFORMATION

Drawing Reference:
Project - Originator - Zone - Level - File Type - Discipline - Number
8495-MJM-XX-XX-DR-D-6691

© THIS DRAWING MAY NOT BE COPIED WITHOUT PRIOR WRITTEN PERMISSION