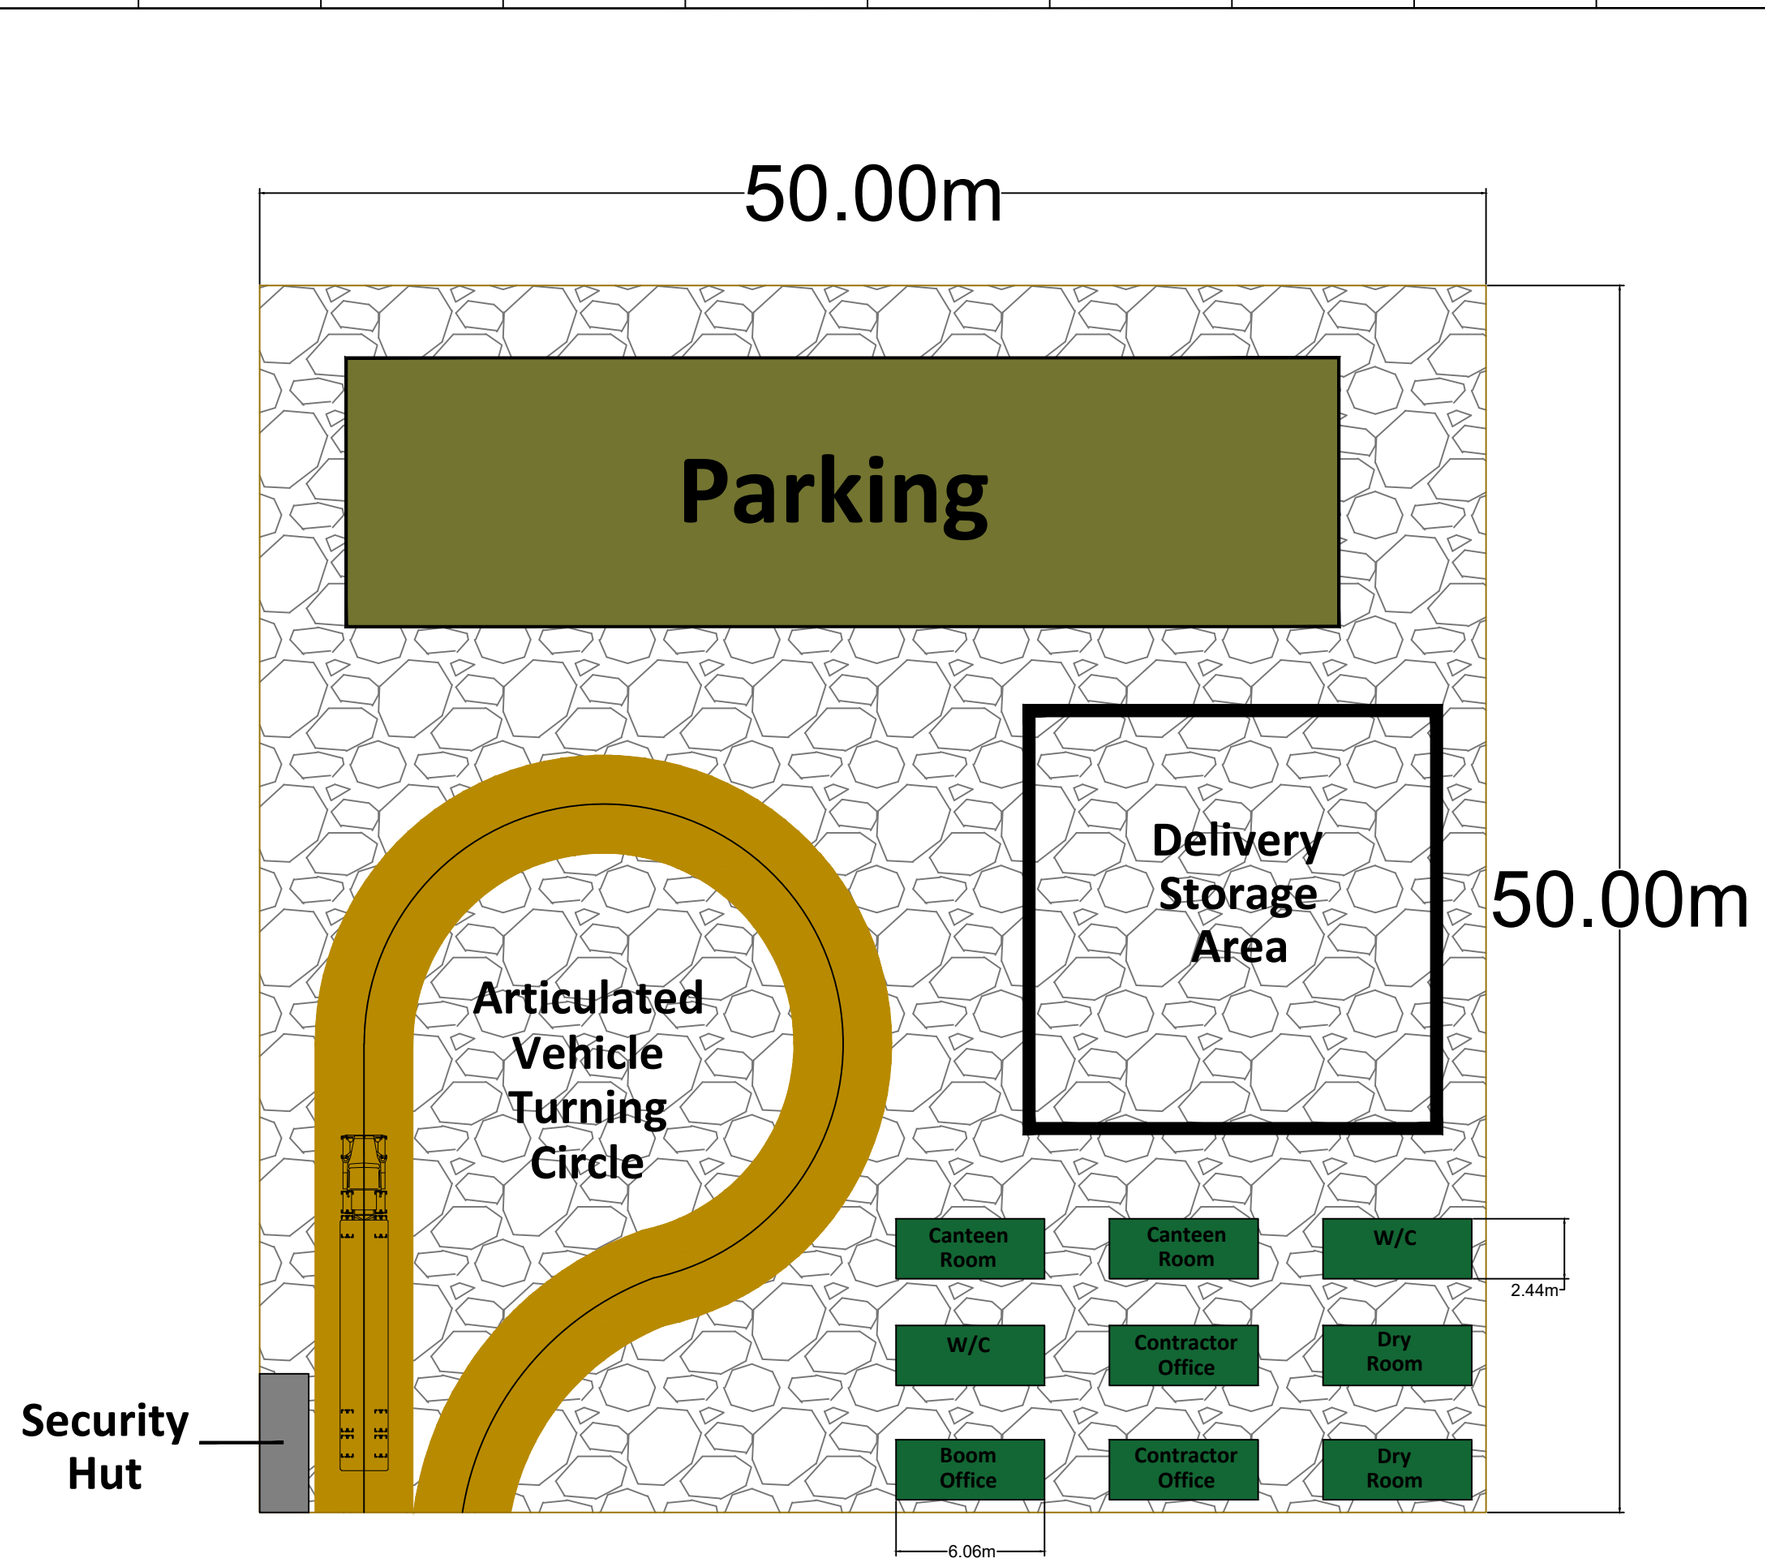

Scale: 0m 5m 10m

COMPOUND AREA LAYOUT

This Drawing is Indicative. Please refer to the Overall Layout drawing for size and shape.

Boom Power Ltd. Address	Project Address
Boom Power Ltd. Unit 5E Park Farm Chichester Road Arundel West Sussex BN18 0AG	

Drawing Infomation

V No	Revision Note	By	Date
1.3	Final	JT	15/06/2022

Drawing Infomation

Scale When Printed	1:250 @ A3
Stage	FINAL
Drawing Name	Compound Area Layout
Drawing Number	B104
Designed By	Jason Turner

BOOM POWER

BUILD | OWN | OPERATE | MAINTAIN

BOOM-POWER.CO.UK

THIS DRAWING REMAINS THE PROPERTY OF BOOM POWER LTD. AND MUST BE RETURNED FORTHWITH UPON REQUEST.

TEL: +44 (0) 1903 323230