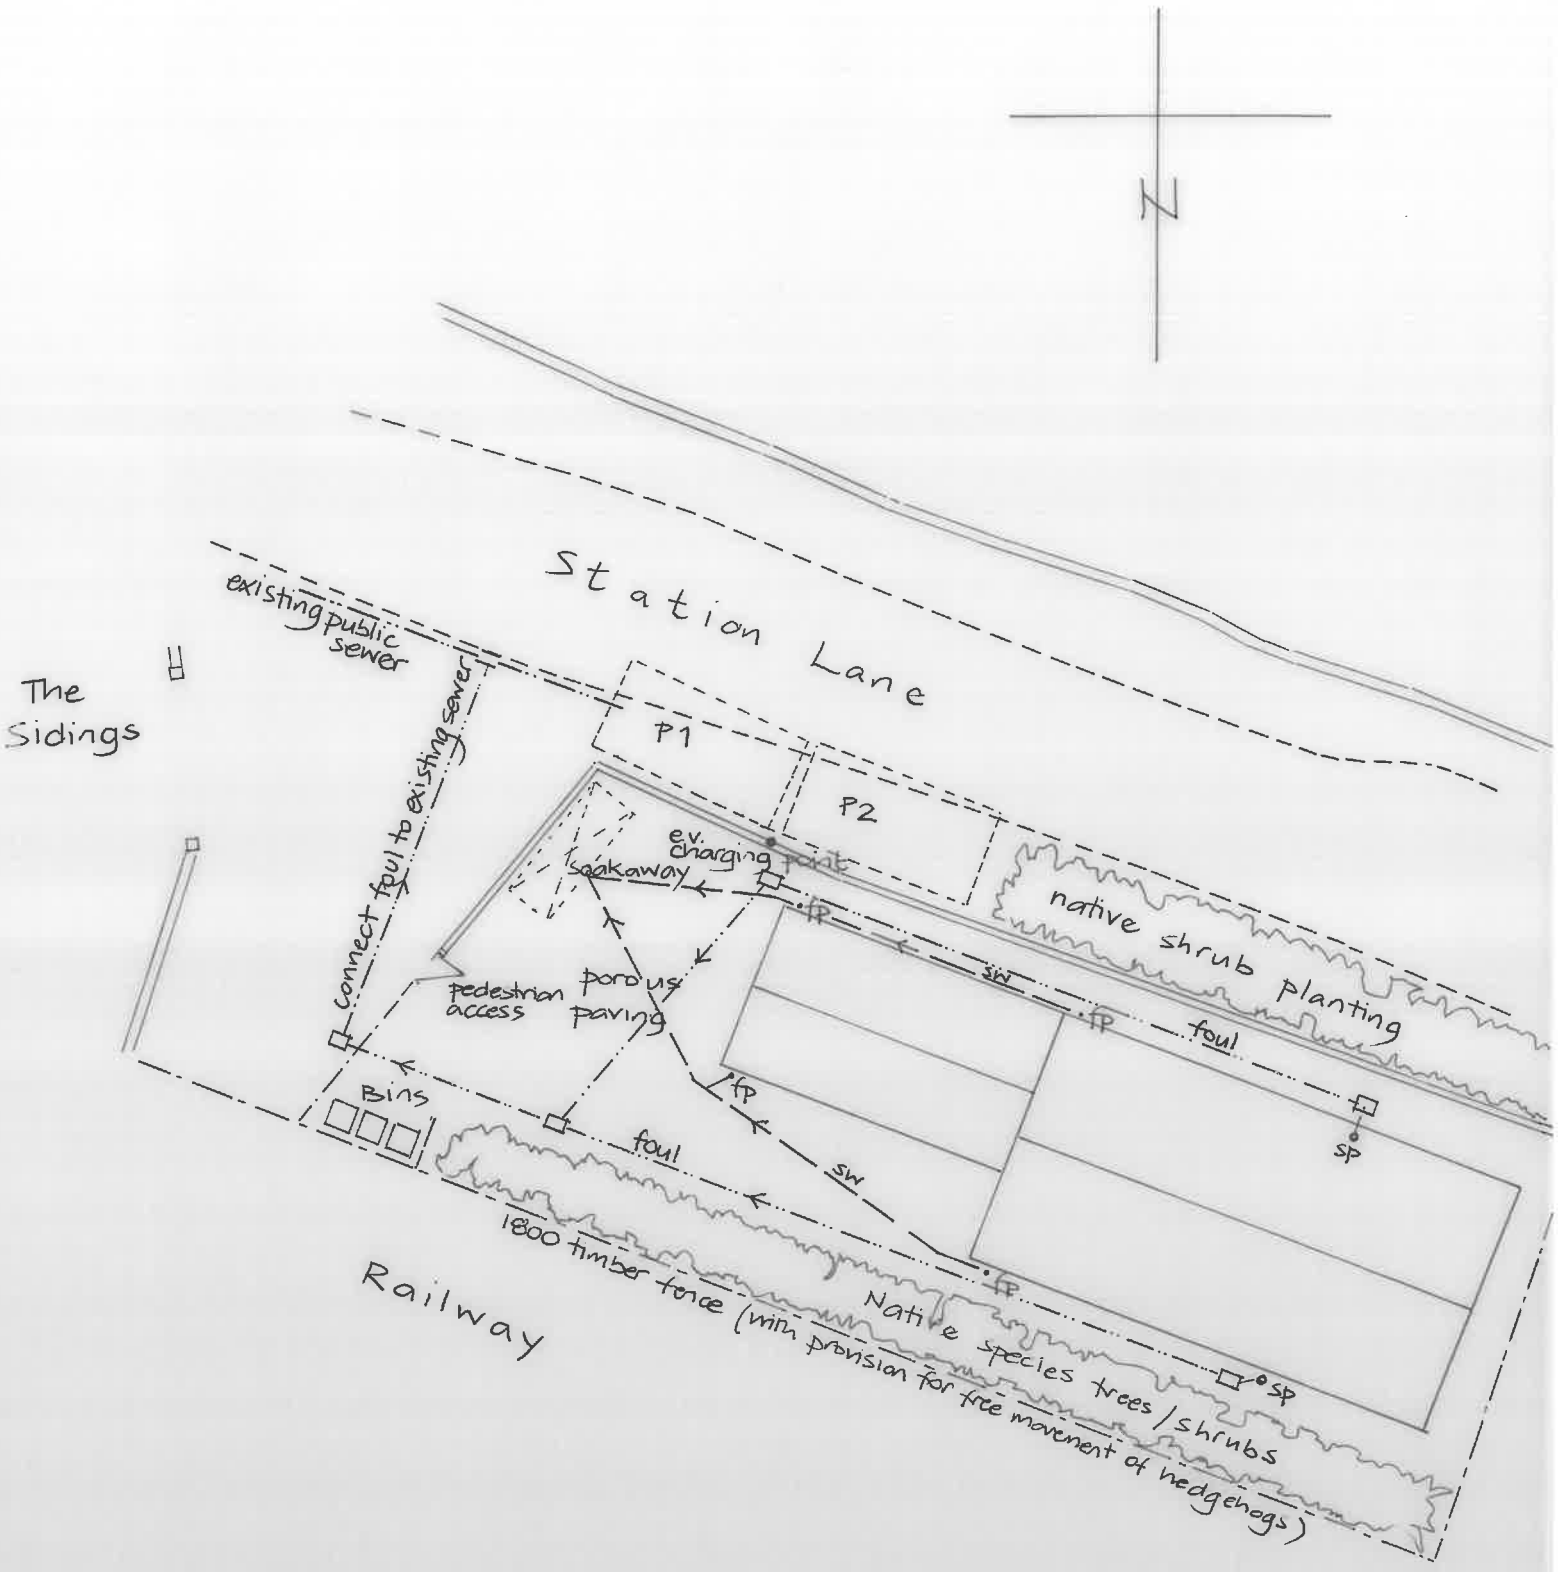


21.9.23 Amended

Car Parking Revised to leave turning head clear for refuse and or emergency vehicle turning

Site plan 1:200

0 1 2 3 4 5