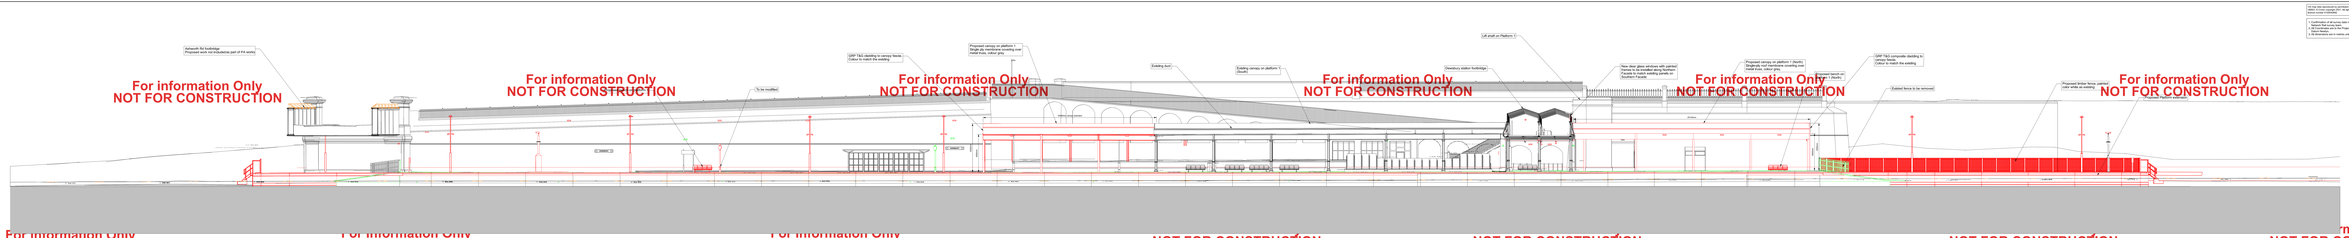

1 Dewsbury Station - Elevation 1-1
1500(A) Scale 1:150

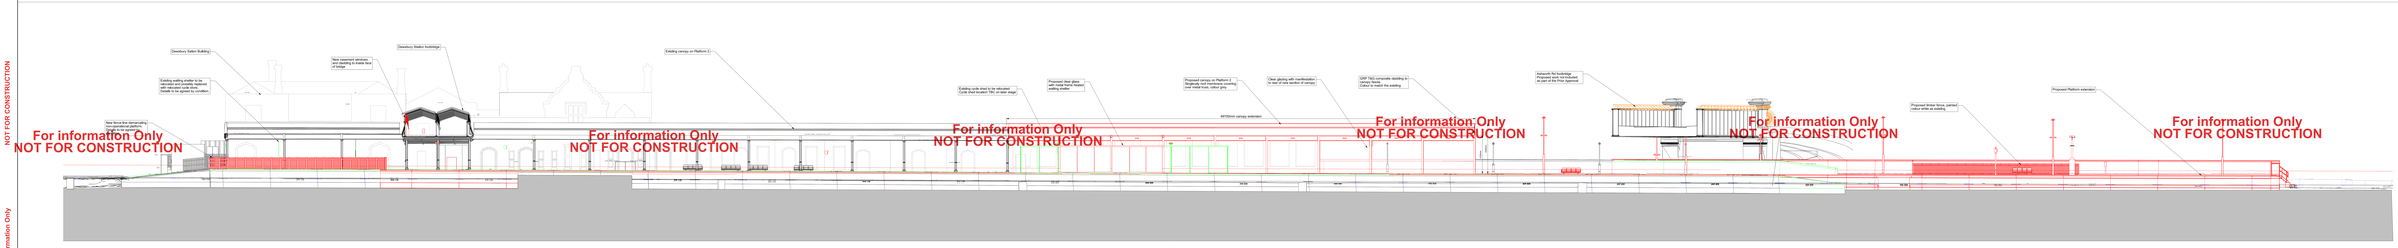

2 Dewsbury Station - Elevation 2-2
1500(B) Scale 1:150

Drawing Number
151667-TSA-40-MDL-1-ORG-T-LP-160006 P03

For information Only

NOT FOR CONSTRUCTION

PDF Created: 7-MAR-2022 / 13:48 / Valid only at time of creation

Do not reproduce or distribute in whole or in part without the permission of Network Rail. Unless stated otherwise all dimensions are in millimetres. Do not scale from this drawing.

1. Confirmation of all survey data must be obtained from the Network Rail Survey Team.
2. All coordinates are in the Project Grid. All levels to Ordnance Survey Datum.
3. All dimensions are in metres unless specified otherwise.

Legend

- Existing Rail Infrastructure
- Existing Removed Rail Infrastructure
- Proposed Rail Infrastructure
- Existing Network Rail Land Boundary
- Prior Approval Boundary
- Proposed work not included in Prior Approval

Notes

1. All dimensions are in millimetres unless stated otherwise.
2. Do not scale from this drawing.
3. In constructing or maintaining the works identified as Scheduled Works in the Schedule to the Deemed Planning Permission, the contractor shall have regard to the environmental mitigation measures and the dimensions shown on this drawing to the extent permitted by the Order.
4. Overhead Line Equipment (OLE) omitted for clarity.

0 4 12m
DRAWING SCALE 1:150

THE NETWORK RAIL (HUDDERSFIELD TO WESTTOWN (GS) ENHANCEMENTS) ORDER

Rev	Date	Description of Revisions	Drawn	Chkd	Appd
P01	2022/02/18	First Issue	MT	JH	JH
P02	2022/02/25	First Issue	MT	JH	JH
P03	2022/03/07	First Issue	MT	JH	JH

Fit for Information S2

NetworkRail

Authorised: Electronically Signed Date:
Validated:

TRU West Alliance

Client: CAD Drawing
Town and Country Planner
Status: None
Purpose: Proposed
Project Stage: Scheme Design

Project Title: Transpennine Route Upgrade

Drawing No: 151667

Sub-Area Title: West of Leads

Title: Prior Approval Dewsbury Station Proposed Elevations

Designed	Dj Pheuna	Electronically Signed	Date	2022/03/03
Drawn	Dj Pheuna	Electronically Signed	Date	2022/03/03
Checked	J J Millington	Electronically Signed	Date	2022/03/03
Approved	J J Millington	Electronically Signed	Date	2022/03/03

Scale: 1:500 Grid Reference: 33.1406 E 33.1406 N
Drawing Number: 151667-TSA-40-MDL-1-ORG-T-LP-160006 Status: P03 Rev: 1