SAMPLES OF EXTERNAL MATERIALS TO DISCHARGE CONDITION NO. 3 OF PLANNING APPROVAL 2021/61/91932/E

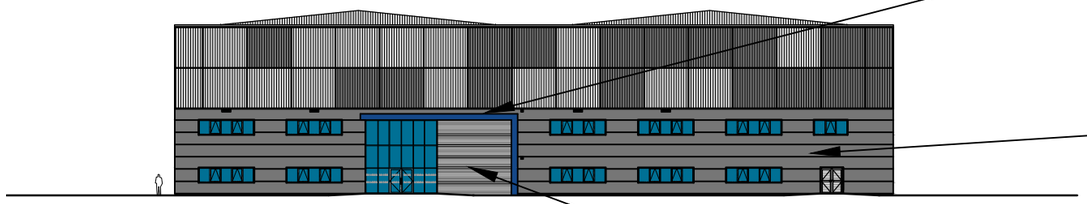

NORTH EAST ELEVATION

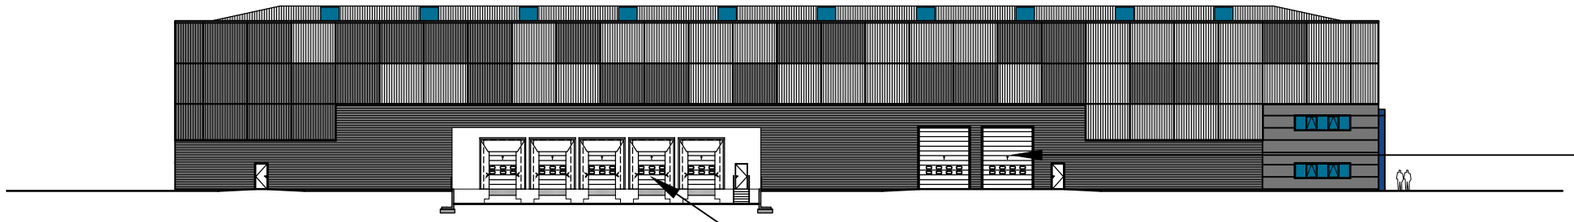

SOUTH EAST ELEVATION

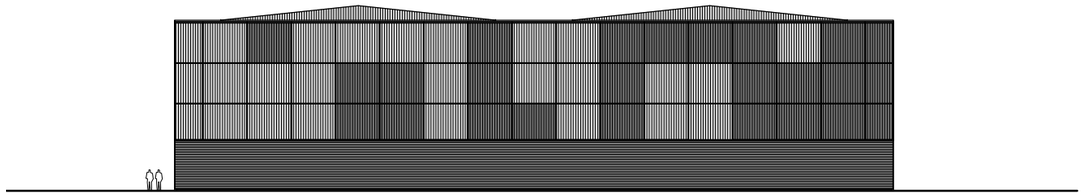

SOUTH WEST ELEVATION

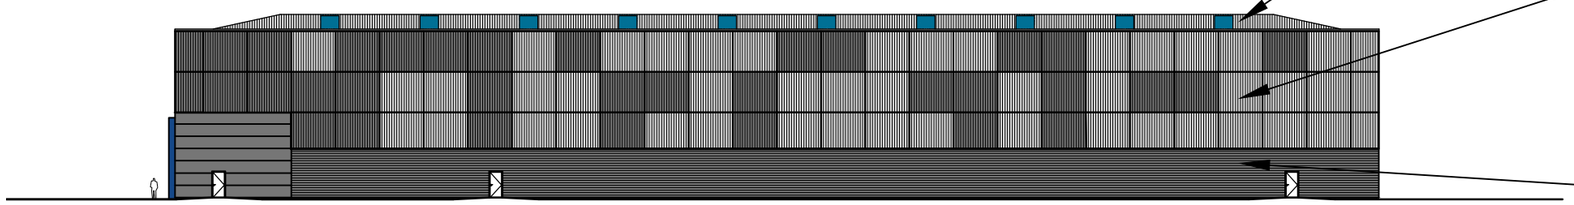

NORTH WEST ELEVATION

ENTRANCE GOAL POST FEATURE

Polyester powder coated aluminium; Colour: Signal Blue (RAL 5005)

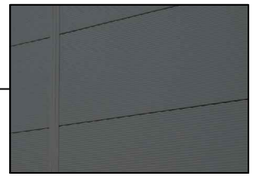

EXTERNAL CLADDING 1

Kingspan KS1000 MR microrib cladding; Colour: Anthracite grey (RAL 7016)

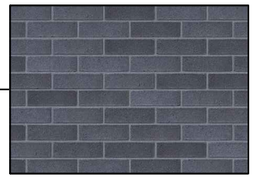

BRICKWORK

Staffordshire Blue facing brick (Ibstock or similar) laid in stretcher bond with bucket handle mortar joints

LOADING BAY DOORS

Insulated sectional overhead door; Colour: Pure grey (RAL 000 55 00)

DOCK LEVELER DOORS

Insulated sectional overhead door with dock leveler; Colour: Pure grey (RAL 000 55 00)

Precast insulated concrete surround

EXTERNAL DOORS & WINDOWS

Thermally broken polyester powder coated aluminium; Colour: Anthracite grey (RAL 7016)

ROOF

Euroclad MW5R built-up trapezoidal profiled roof; Colour: Pure grey (RAL 000 55 00)

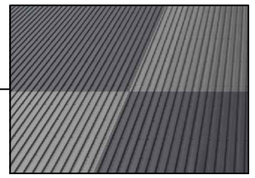

EXTERNAL CLADDING 2

Euroclad MW5R built-up trapezoidal profiled cladding laid vertically;

Colour:
1. Anthracite grey (RAL 7016)
2. Pure grey (RAL 000 55 00)

EXTERNAL CLADDING 3

Euroclad MW5R built-up trapezoidal profiled cladding laid horizontally; Colour: Anthracite grey (RAL 7016)

SAMPLES OF EXTERNAL MATERIALS - UNIT 1

PROPOSED WAREHOUSE & OFFICE DEVELOPMENT AT FORMER WASTE WATER TREATMENT WORKS, CLECKHEATON

ellis healey architecture