
93/0 04394/E7

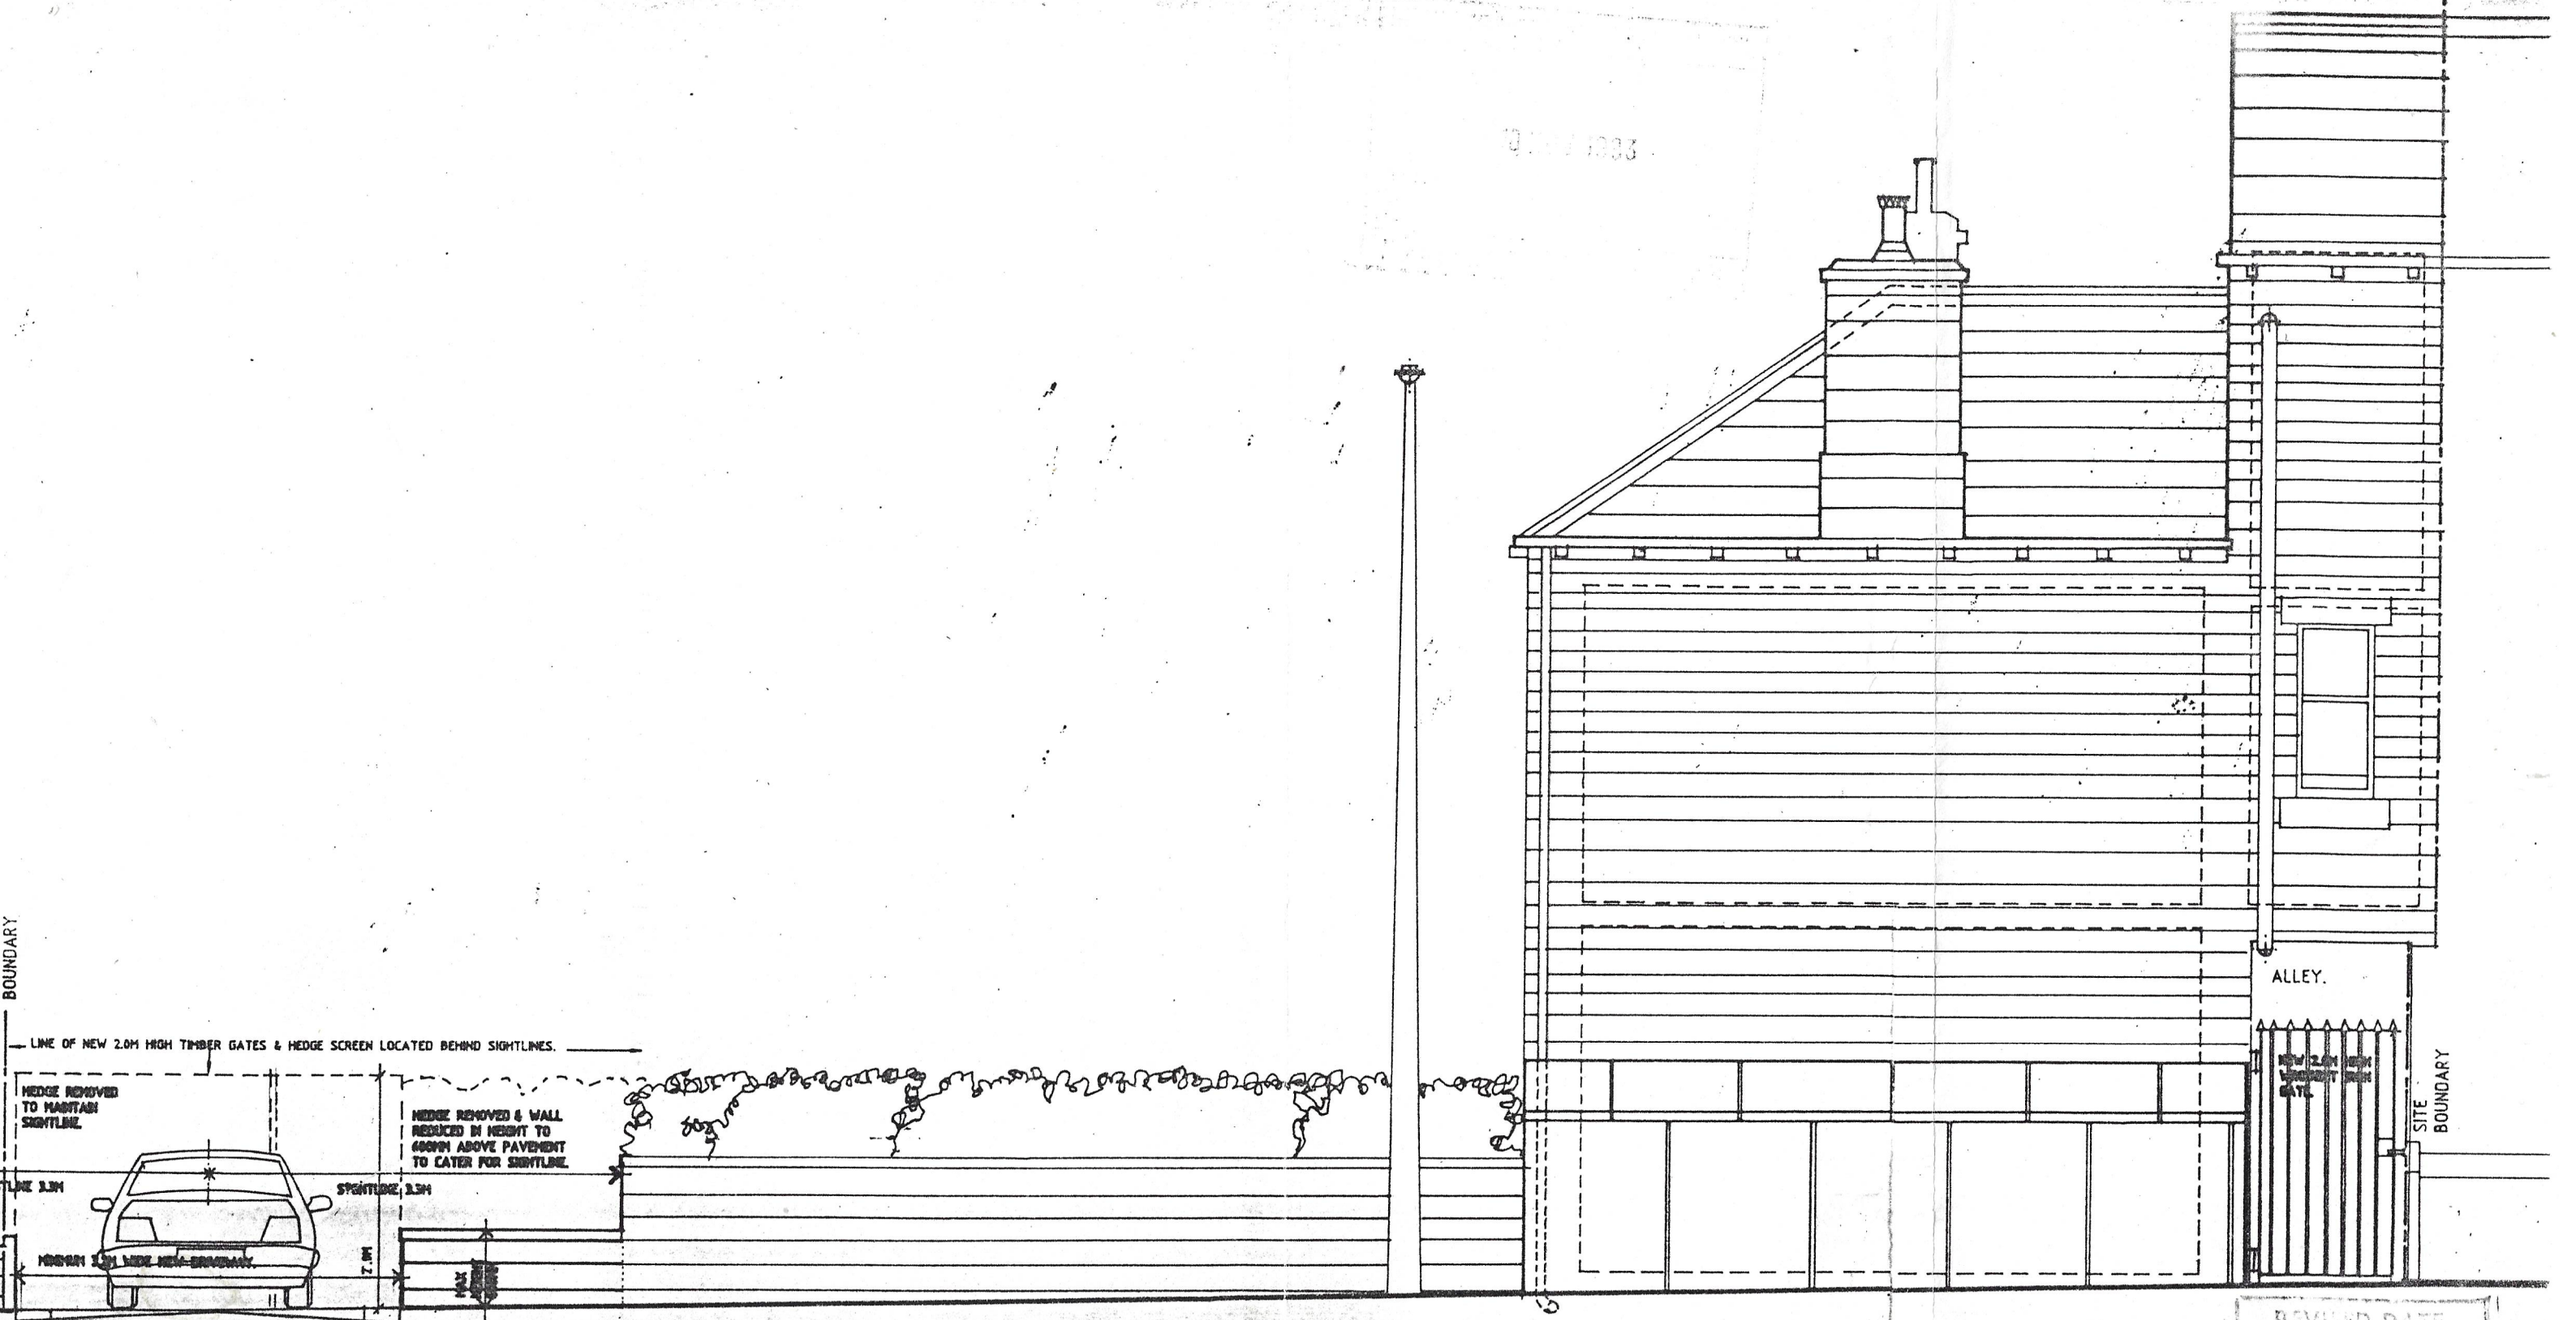

REVISED DATE
24 SEP 1993
OF RECEIPT

RECEIVED/PMR 27-11-93

Philip Michael Roys
Chartered Architect
239 Brick Lane, Shoreditch,
London E2 7EB
Telephone: 01 729 7669

QUARRYHOUSE. 11 STATION ROAD. SKELMANTHORPE. HUDDERSFIELD.

PROPOSED NEW DRIVEWAY CROSSING PAVEMENT OF STATION ROAD.

DRAWING: PROPOSED STATION ROAD ELEVATION.

CLIENT: MR & MRS F A ROYS. DATE: SEPTEMBER 1993.

DRAWING NUMBER: QH/PP002.

SCALE: 1.50

DRAWN: PMR CHECKED: PMRCA.

AUTHORISED:

REVISION: 0.

KIRKLEES METROPOLITAN COUNCIL
16 SEP 1993
RECEIVED