
Proposed Section D-D - Drawing Number: PMR P-17 Rev 03
Quarryhouse, 11 Station Road, Skelmanthorpe, Huddersfield,
West Yorkshire HD8 9AU

metres SCALE 1:100

0 1 2 3 4 5

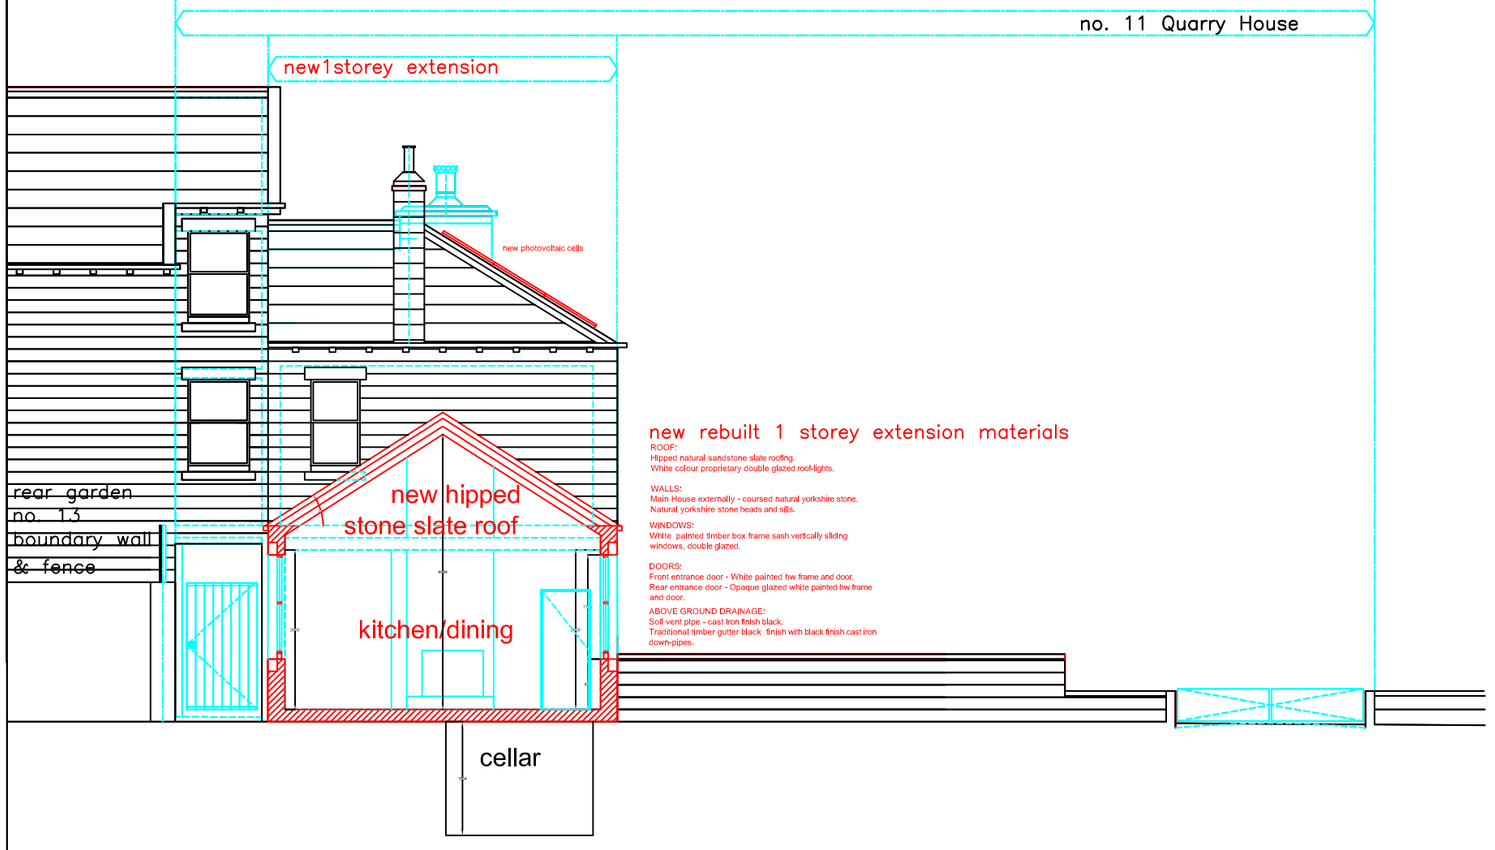

new rebuilt 1 storey extension materials

ROOF:
Hipped natural sandstone slate roofing.
White colour proprietary double glazed roof-lights.

WALLS:
Main House externally - coursed natural yorkshire stone.
Natural yorkshire stone heads and sills.

WINDOWS:
White painted timber box frame sash vertically sliding windows, double glazed.

DOORS:
Front entrance door - White painted hw frame and door.
Rear entrance door - Opaque glazed white painted hw frame and door.

ABOVE GROUND DRAINAGE:
Soil vent pipe - cast iron finish black.
Traditional timber gutter black finish with black finish cast iron down-pipes.

YES