
Existing Section D-D - Drawing Number: PMR E-17 Rev 01
Quarryhouse, 11 Station Road, Skelmanthorpe, Huddersfield, West Yorkshire HD8 9AU

metres SCALE 1:100

0 1 2 3 4 5

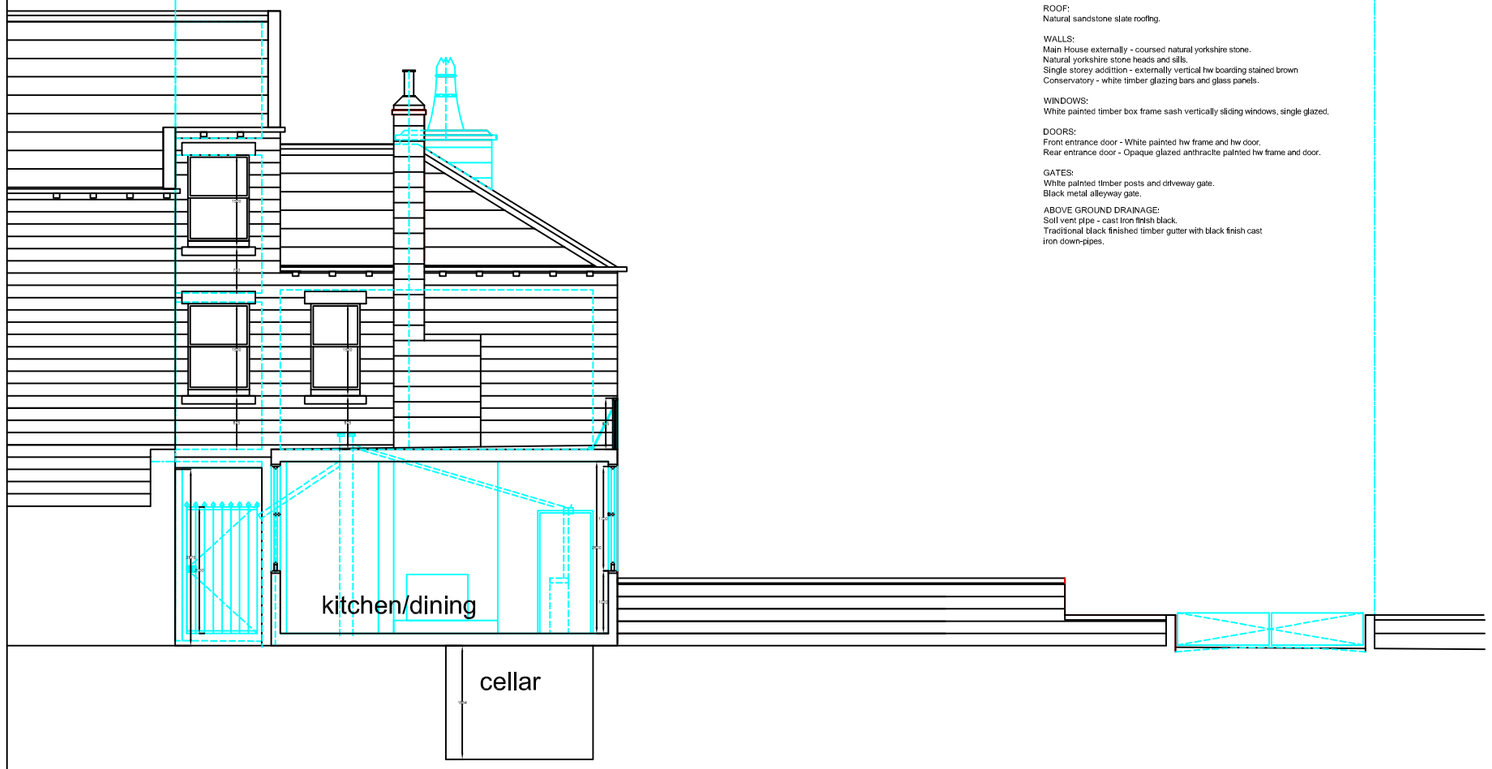

no. 11 Quarry House

no. 11 Quarry House materials

ROOF:
Natural sandstone slate roofing.

WALLS:
Main House externally - coursed natural yorkshire stone.
Natural yorkshire stone heads and sills.
Single storey addition - externally vertical hw boarding stained brown
Conservatory - white timber glazing bars and glass panels.

WINDOWS:
White painted timber box frame sash vertically sliding windows, single glazed.

DOORS:
Front entrance door - White painted hw frame and hw door.
Rear entrance door - Opaque glazed anthracite painted hw frame and door.

GATES:
White painted timber posts and driveway gate.
Black metal alleyway gate.

ABOVE GROUND DRAINAGE:
Soil vent pipe - cast iron finish black.
Traditional black finished timber gutter with black finish cast iron down-pipes.