Do not scale from this drawing. Northlight Architecture Ltd must be notified immediately should any discrepancies be found. The contractor must check all dimensions on site before construction or manufacture of materials. This drawing or any portion of it may not be reproduced without the consent of Northlight Architecture Ltd.

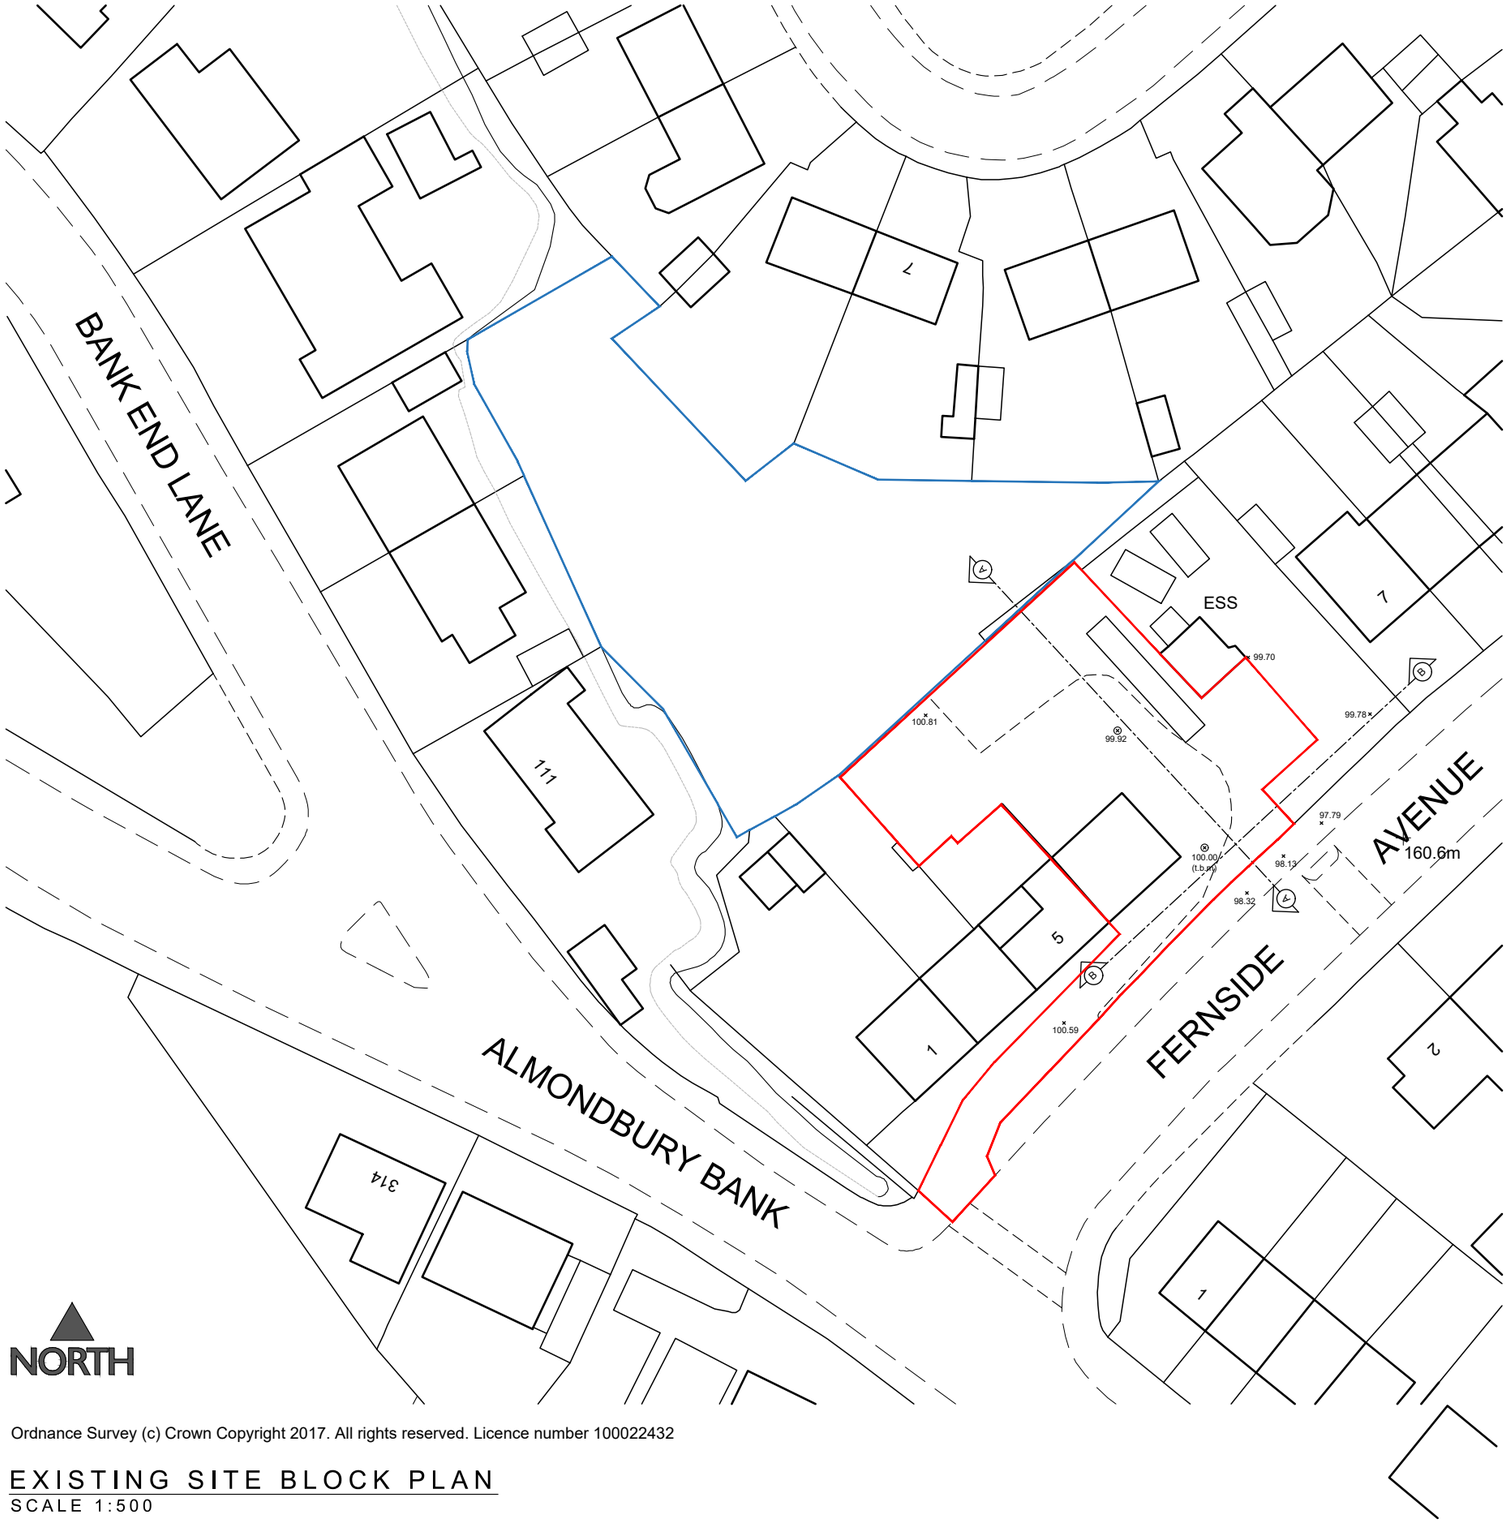

Ordnance Survey (c) Crown Copyright 2017. All rights reserved. Licence number 100022432

EXISTING SITE BLOCK PLAN
SCALE 1:500

Rev B -10/05/23- Boundary line amended
Rev A -04/12/17- Boundary line amended

SURVEY DRAWING

Rev	Description	Date	By	App'd

NORTHLIGHT ARCHITECTURE LTD
The Media Centre
7 Northumberland Street
Huddersfield
HD1 1RL

t : 07815 290495
t : 07815 290496
e : info@northlightarchitecture.com
w : www.northlightarchitecture.com

Client
Connah Construction Ltd

Project
Housing Development at: -
Fernside Avenue, Almondbury

Drawing title
Existing Site Block Plan

Drawn by		Date	App'd
CG		Nov '17	-
Drawing no	**Project no**	**Scale @ A3**	**Rev**
(EX)01	17.1002	1:500	B

© Northlight Architecture Ltd 2017