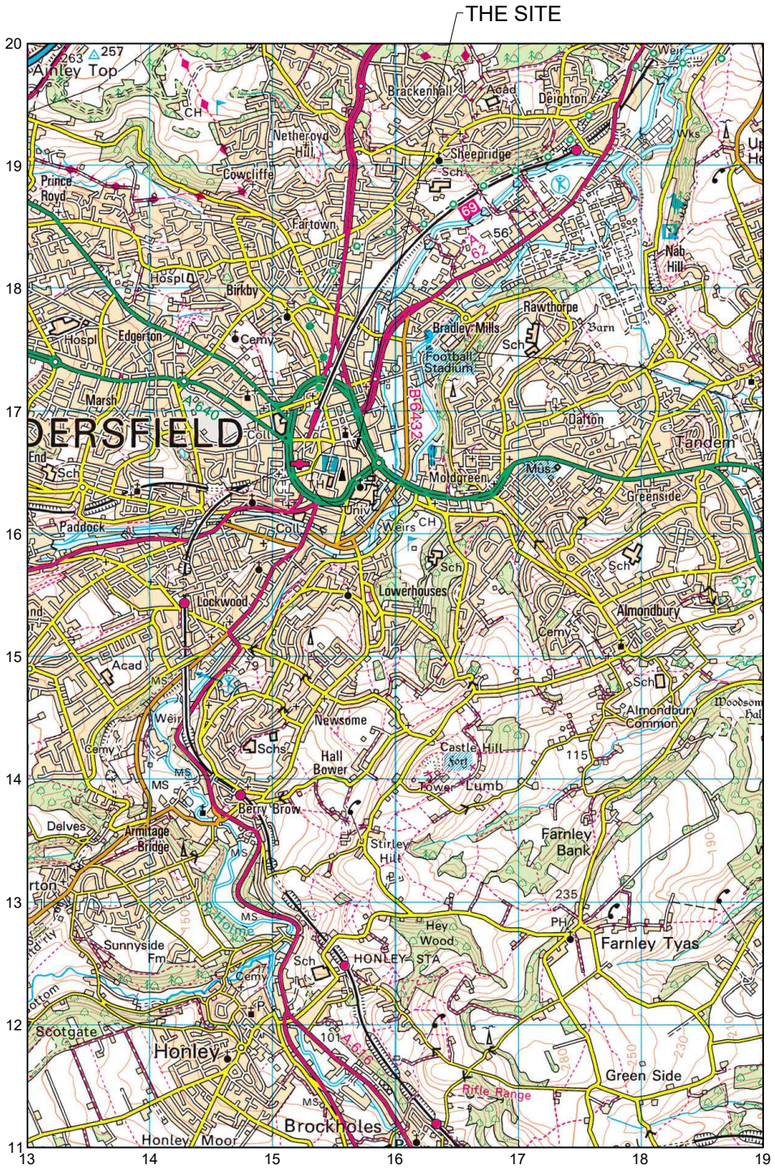

LOCATION PLAN
SCALE 1:50,000

LOCATION PLAN
SCALE 1:2500

©2020 Cellnex
All rights reserved. No part of this publication may be reproduced, stored in a retrieval system or transmitted in any form or by any means (Electronic, Mechanical, Photocopying, Recording or otherwise), without the prior written consent of the Company.

NOTES

BASED UPON ORDNANCE SURVEY DIGITAL DATA WITH THE PERMISSION OF THE CONTROLLER OF HER MAJESTY'S STATIONARY OFFICE, © CROWN COPYRIGHT. LICENCE NO. 100038864

O.S. LANDRANGER MAP No. 110

ISS	REVISION	DATE	DRN	APP
	PROJ No			
	PROJ No			
	PROJ No			
	PROJ No			
.A	PROJ No COM-0025118 LOCATION PLAN		DAL	

cellnex
driving telecom connectivity
CELLNEX UK
R+, 4TH FLOOR, 2 BLAGRAVE STREET, READING, RG1 1AZ
Tel. 020 4526 8553

SITE No 88153
HUDDERSFIELD RAMSDEN STREE
RAMSDENS SOLICITORS
RAMSDEN STREET
HUDDERSFIELD
WEST YORKSHIRE
HD1 2TH

NGR SE 14465 16475

OS GRID 414465 416475

TITLE
LOCATION PLAN

SCALE SEE DRAWING

DRAWN	DAL	06/06/23
APPROVED		

DRG No. 88153-00-004-ML001 Sheet 1 of 1 Rev .A

A3

©2020 Cellnex
All rights reserved. No part of this publication may be reproduced, stored in a retrieval system or transmitted in any form or by any means (Electronic, Mechanical, Photocopying, Recording or otherwise), without the prior written consent of the Company.

NOTES

BASED UPON ORDNANCE SURVEY DIGITAL DATA WITH THE PERMISSION OF THE CONTROLLER OF HER MAJESTY'S STATIONARY OFFICE, © CROWN COPYRIGHT. LICENCE NO. 100038864

LOCATION PLAN
SCALE 1:2500

	PROJ No			
	PROJ No			
	PROJ No			
	PROJ No			
.A	PROJ No COM-0025118 LOCATION PLAN		DAL	
ISS	REVISION	DATE	DRN	APP

cellnex
driving telecom connectivity

CELLNEX UK
R+, 4TH FLOOR, 2 BLAGRAVE STREET, READING, RG1 1AZ
Tel. 020 4526 8553

SITE No 88153
HUDDERSFIELD RAMSDEN STREET
RAMSDENS SOLICITORS
RAMSDEN STREET
HUDDERSFIELD
WEST YORKSHIRE
HD1 2TH

NGR SE 14465 16475

OS GRID 414465 416475

TITLE
LEGAL PLAN

SCALE 1:2500

DRAWN	DAL	06/06/23
APPROVED		

DRG No. 88153-00-010-ML001 Sheet 1 of 1 Rev .A

A3

©2020 Cellnex
All rights reserved. No part of this publication may be reproduced, stored in a retrieval system or transmitted in any form or by any means (Electronic, Mechanical, Photocopying, Recording or otherwise), without the prior written consent of the Company.

NOTES

BASED UPON ORDNANCE SURVEY DIGITAL DATA WITH THE PERMISSION OF THE CONTROLLER OF HER MAJESTY'S STATIONARY OFFICE, © CROWN COPYRIGHT. LICENCE NO. 100038864

LEGAL PLAN
SCALE 1:2500

LEGAL PLAN
SCALE 1:1250

DEMISE AREA
177.6m²
0.04388 ACRES
0.01776 HECTARES

	PROJ No			
	PROJ No			
	PROJ No			
	PROJ No			
.A	PROJ No COM-0025118 LOCATION PLAN		DAL	
ISS	REVISION	DATE	DRN	APP

cellnex
driving telecom connectivity

CELLNEX UK
R+, 4TH FLOOR, 2 BLAGRAVE STREET, READING, RG1 1AZ
Tel. 020 4526 8553

SITE No 88153
HUDDERSFIELD RAMSDEN STREET
RAMSDENS SOLICITORS
RAMSDEN STREET
HUDDERSFIELD
WEST YORKSHIRE
HD1 2TH

NGR SE 14465 16475

OS GRID 414465 416475

TITLE
LEGAL PLAN

SCALE SEE DRAWING

DRAWN	DAL	06/06/23
APPROVED		

DRG No. 88153-00-010-ML001 | Sheet 1 of 1 | Rev .A

A3