Drawing Name:	Drawing No:	09/06/23
		A
DRAWING REGISTER	02-000	✓
EXISTING SITE PLAN	02-001	✓
EXISTING ELEVATION	02-002	✓
PROPOSED SITE PLAN	02-100	✓
PROPOSED ELEVATION	02-150	✓

Purpose of Issue:	
Planning	✓
General Arrangement	
Detailed Design	
Construction	
As Built	

Issued by:	
TELIGENT	✓

©2010 Arqiva
All rights reserved. No part of this publication may be reproduced, stored in a retrieval system or transmitted in any form or by any means (Electronic, Mechanical, Photocopying, Recording or otherwise), without the prior written consent of the Company.

NOTES

ISS	REVISION	DATE	DRN	APP
1	COM-0025118 Planning	09/06/23	SB	VR

TELIGENT TELECOM

SITE No 88153
HUDDERSFIELD RAMSDEN STREET
RAMSDENS SOLICITORS
RAMSDEN STREET
HUDDERSFIELD
WEST YORKSHIRE
HD1 2TH

NGR SE 14465 16475

OS GRID 414465 416475

TITLE
DRAWING
REGISTER
H3G & EE LTD

SCALE N/A

DRAWN	SB	09/06/23
APPROVED	VR	09/06/23

DRG No. 88153-02-000-MD003 Sheet 1 of 1 Rev 3

A3

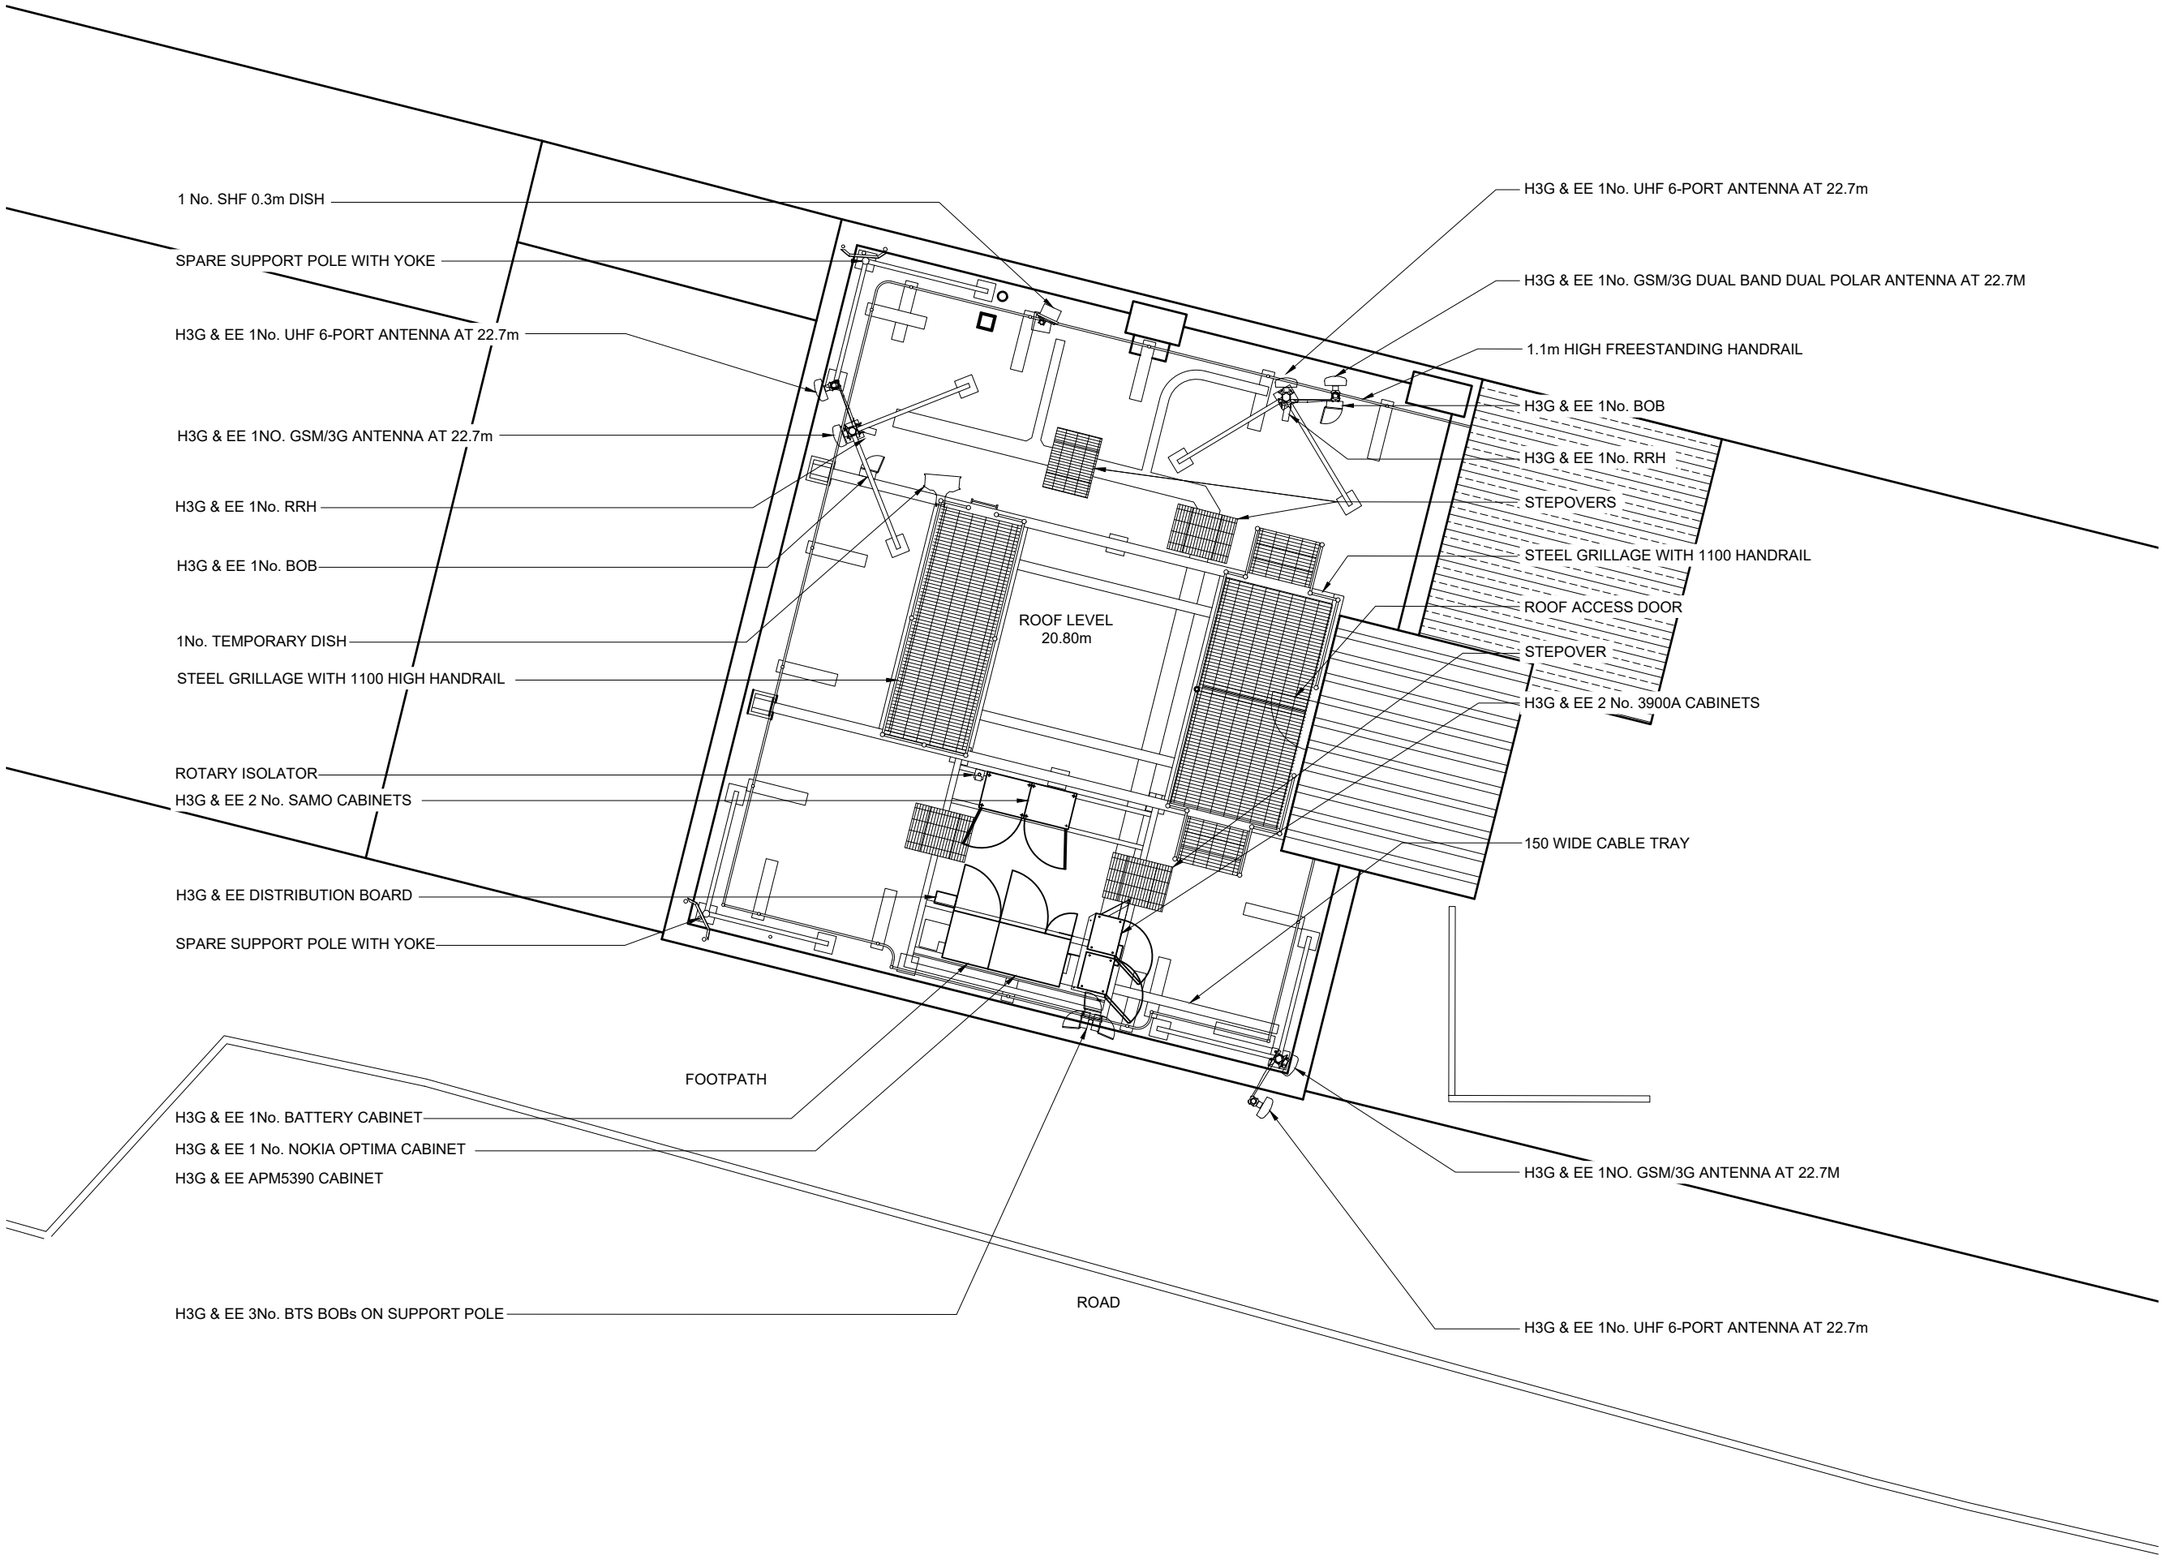

©2010 Arqiva
All rights reserved. No part of this publication may be reproduced, stored in a retrieval system or transmitted in any form or by any means (Electronic, Mechanical, Photocopying, Recording or otherwise), without the prior written consent of the Company.

NOTES

UNDERGROUND SERVICES

UNDERGROUND SERVICES ARE INDICATIVE ONLY. POSITIONS SHOULD BE CONFIRMED ON SITE PRIOR TO ANY DEVELOPMENT

DRAINAGE
DUCTS
FEEDERS
FENCE PLAN
GAS
LIGHTNING PROTECTION - EARTHING
POWER
SERVICES UNKNOWN
TELECOMS
WATER

ACCESS ARRANGEMENTS

KEYS:-

ARQIVA GATE KEY 1
B KEY 2
C KEY 3
LEGGE KEY 4

SURVEY REQUIRED TO CONFIRM ACCESS KEYS FOR REMAINING ROOMS AND SITE ENTRANCE

ISS	REVISION	DATE	DRN	APP
1	COM-0025118 Planning	09/06/23	SB	VR

TELIGENT TELECOM

SITE No 88153
HUDDERSFIELD RAMSDEN STREE
RAMSDENS SOLICITORS
RAMSDEN STREET
HUDDERSFIELD
WEST YORKSHIRE
HD1 2TH

NGR SE 14465 16475
OS GRID 414465 416475

TITLE
SITE PLAN
EXISTING
H3G & EE LTD

SCALE 1:100

DRAWN	SB	09/06/23
APPROVED	VR	09/06/23

DRG No. 88153-02-001-MD003 Sheet 1 of 1 Rev 3

A3

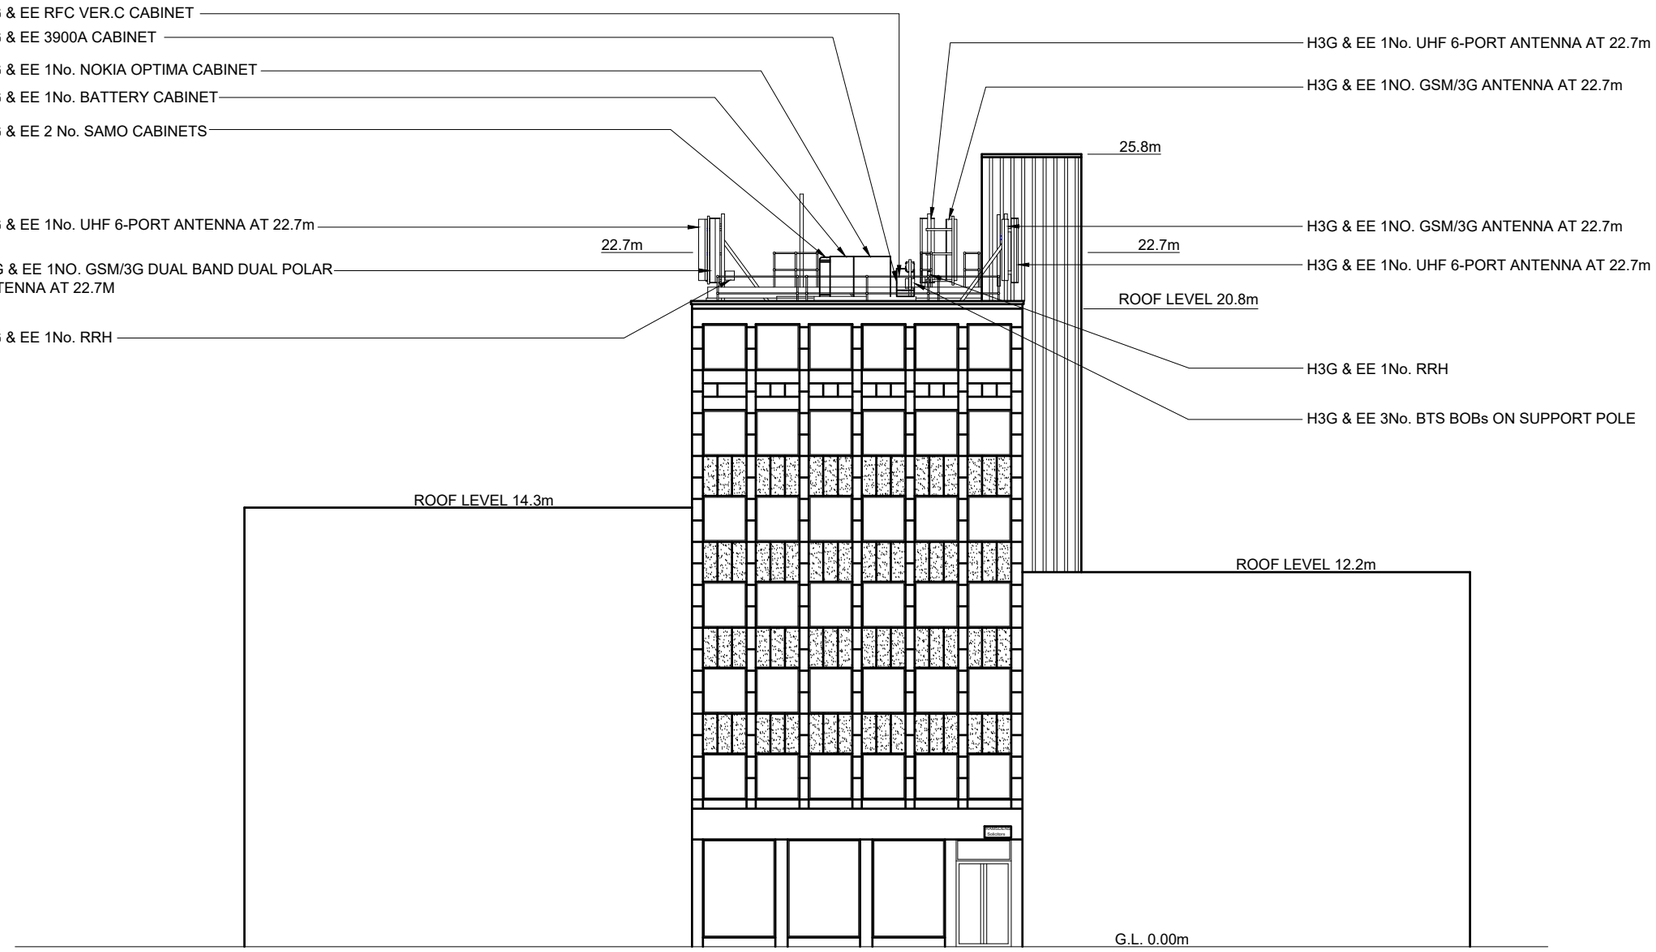

©2010 Arqiva
All rights reserved. No part of this publication may be reproduced, stored in a retrieval system or transmitted in any form or by any means (Electronic, Mechanical, Photocopying, Recording or otherwise), without the prior written consent of the Company.

NOTES

ISS	REVISION	DATE	DRN	APP
1	COM-0025118 Planning	09/06/23	SB	VR

TELIGENT TELECOM

SITE No 88153
HUDDERSFIELD RAMSDEN STREET
RAMSDENS SOLICITORS
RAMSDEN STREET
HUDDERSFIELD
WEST YORKSHIRE
HD1 2TH

NGR SE 14465 16475

OS GRID 414465 416475

TITLE
ELEVATION
EXISTING
H3G & EE LTD

SCALE 1:200

DRAWN	SB	09/06/23
APPROVED	VR	09/06/23

DRG No. 88153-02-002-MD003 Sheet 1 of 1 Rev 3

A3

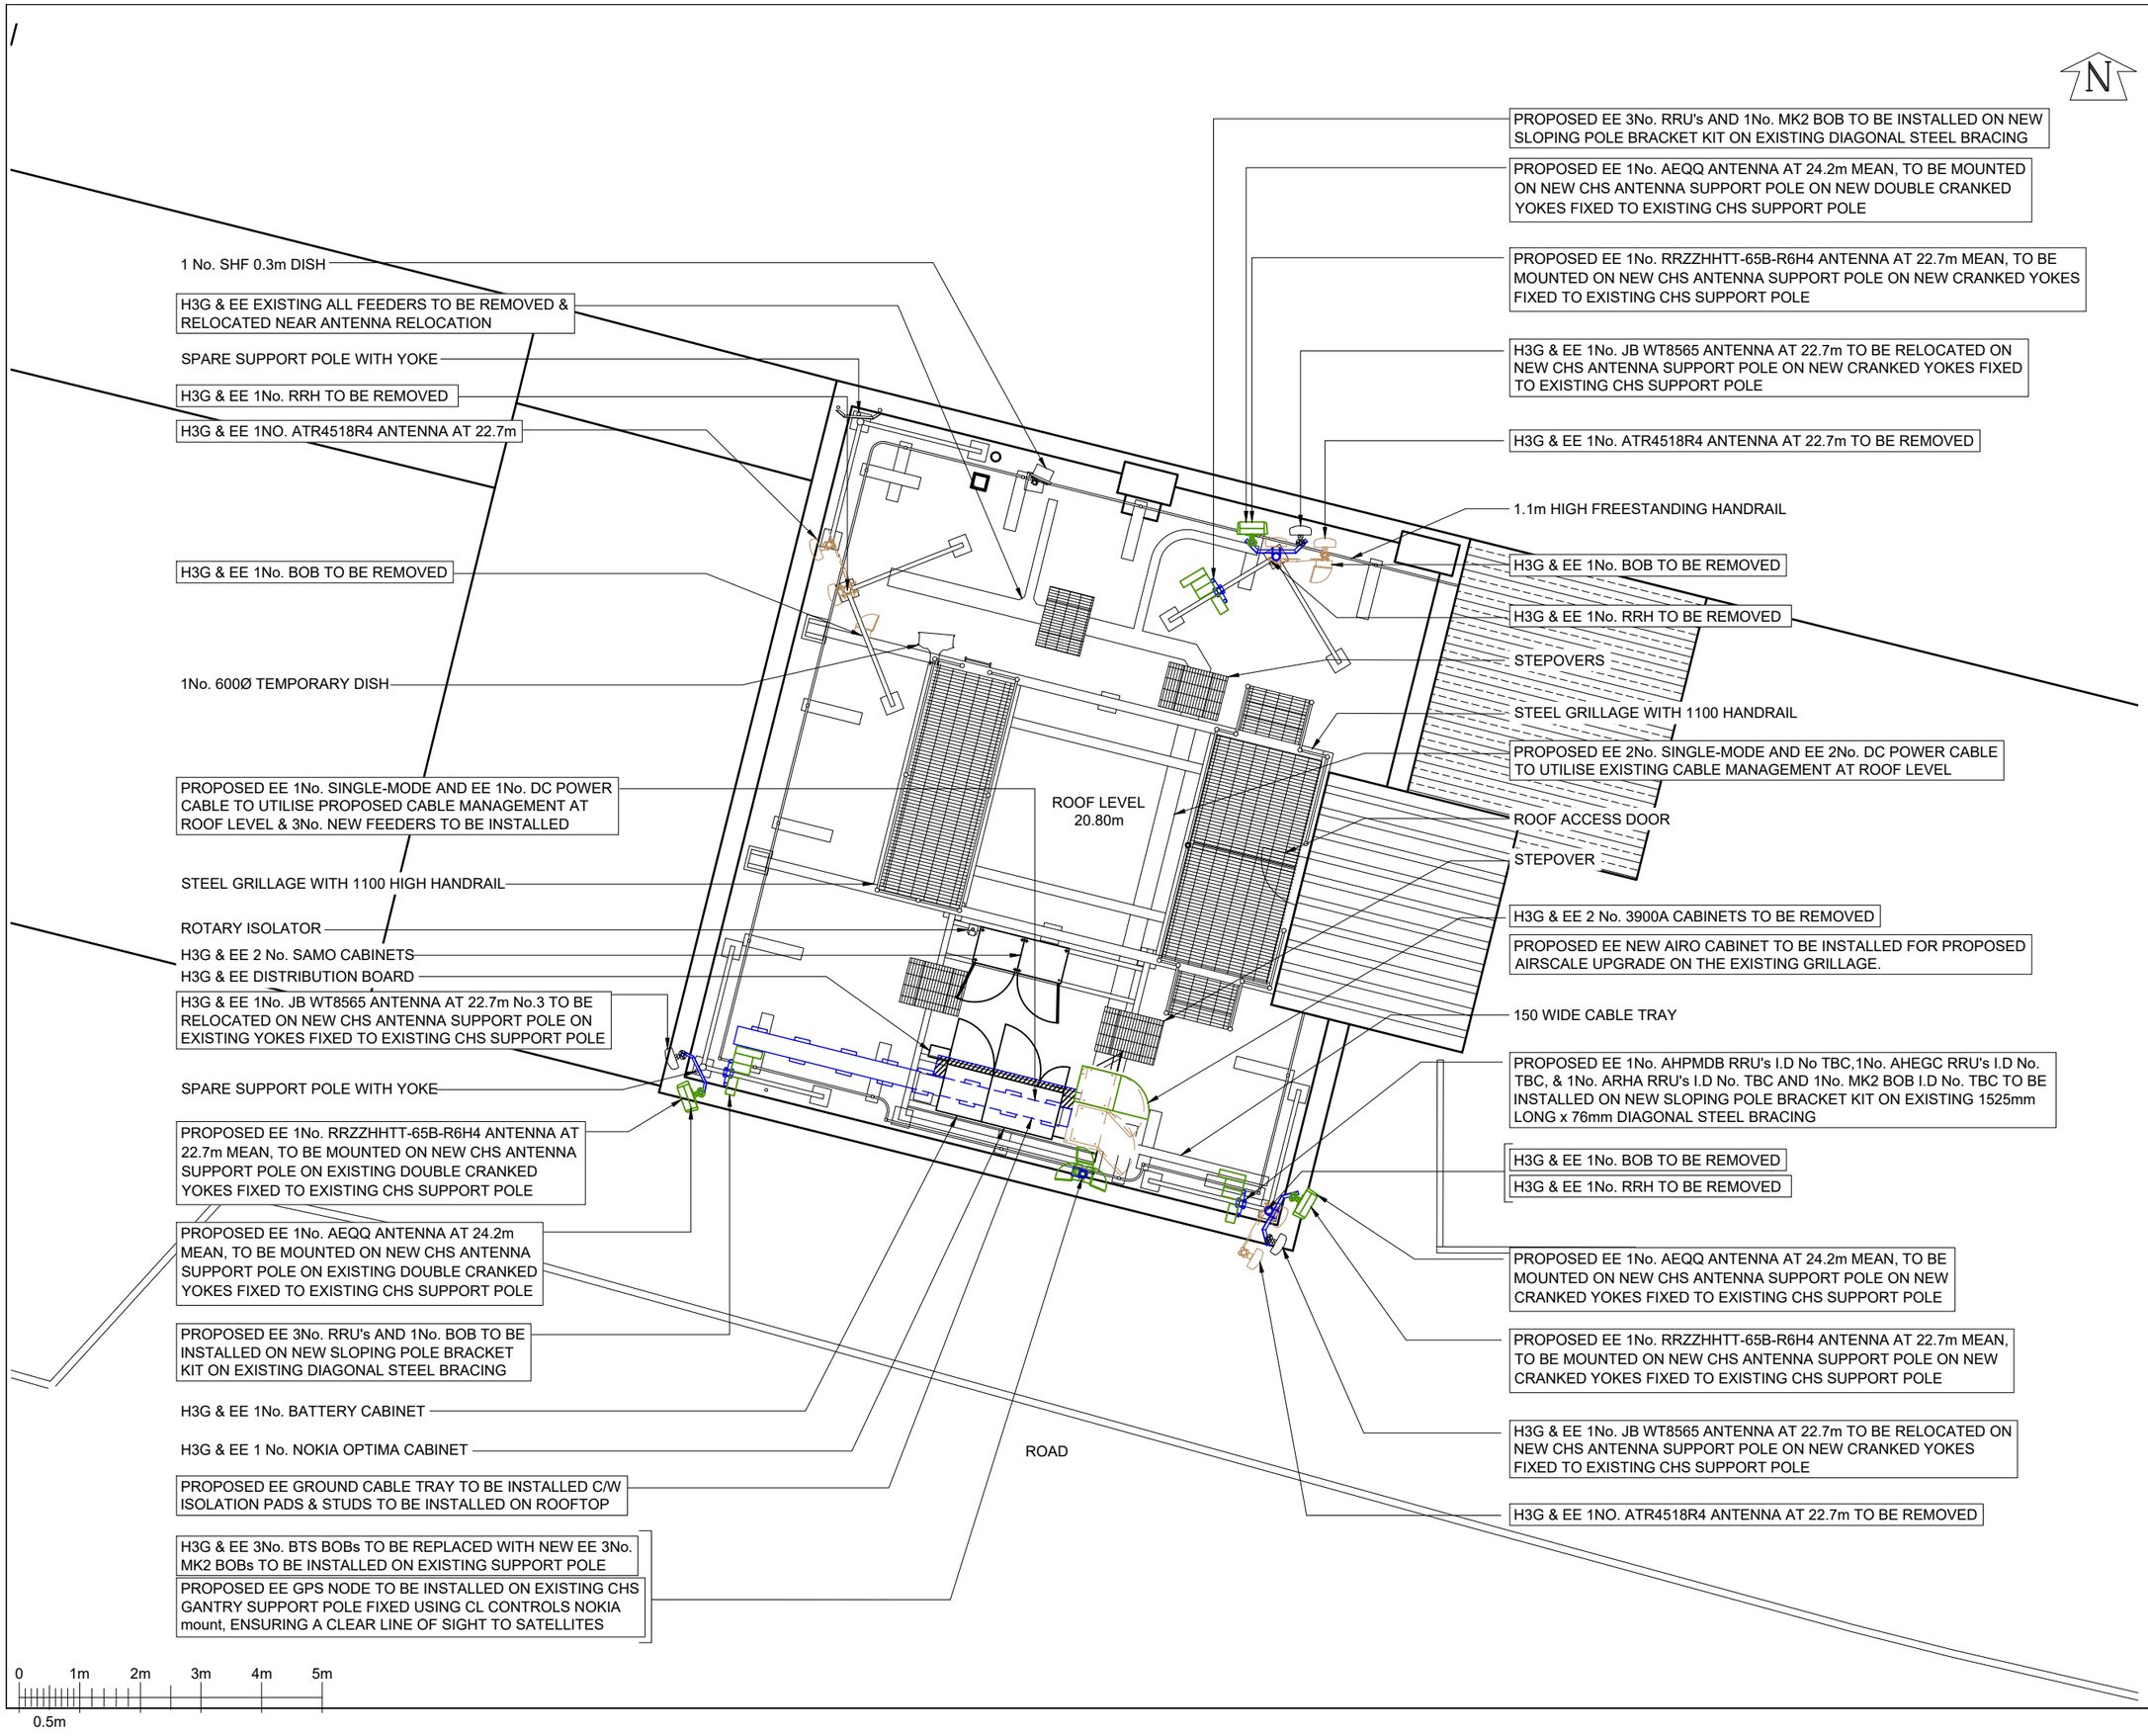

©2010 Arqiva
All rights reserved. No part of this publication may be reproduced, stored in a retrieval system or transmitted in any form or by any means (Electronic, Mechanical, Photocopying, Recording or otherwise), without the prior written consent of the Company.

NOTES

THIS DESIGN COMPLIES WITH CELLNEX ICNIRP STANDARD UK-DE-PRO-0020 v.4i

T-MOBILE CELL ID	KKS073
CHECK DATE	04/04/23
SITE TRACKER DATA REQUIRED TECHNOLOGY	18/18/21/26/26/26/80/70/3.5
UNIQUE COVERAGE SITE	NO

PROJECT No.	COM-0025118
CELL No.	KKS073

ISS	REVISION	DATE	DRN	APP
1	COM-0025118 Planning	09/06/23	SB	VR

TELIGENT TELECOM

SITE No 88153
HUDDERSFIELD RAMSDEN STREE
RAMSDENS SOLICITORS
RAMSDEN STREET
HUDDERSFIELD
WEST YORKSHIRE
HD1 2TH

NGR SE 14465 16475
OS GRID 414465 416475

TITLE
SITE PLAN
PROPOSED
H3G & EE LTD

SCALE 1:100

DRAWN	SB	09/06/23
APPROVED	VR	09/06/23

DRG No. 88153-02-100-MD003 Sheet 1 of 1 Rev 3

A3

©2010 Arqiva
All rights reserved. No part of this publication may be reproduced, stored in a retrieval system or transmitted in any form or by any means (Electronic, Mechanical, Photocopying, Recording or otherwise), without the prior written consent of the Company.

NOTES

THIS DESIGN COMPLIES WITH CELLNEX ICNIRP STANDARD UK-DE-PRO-0020 v.4i

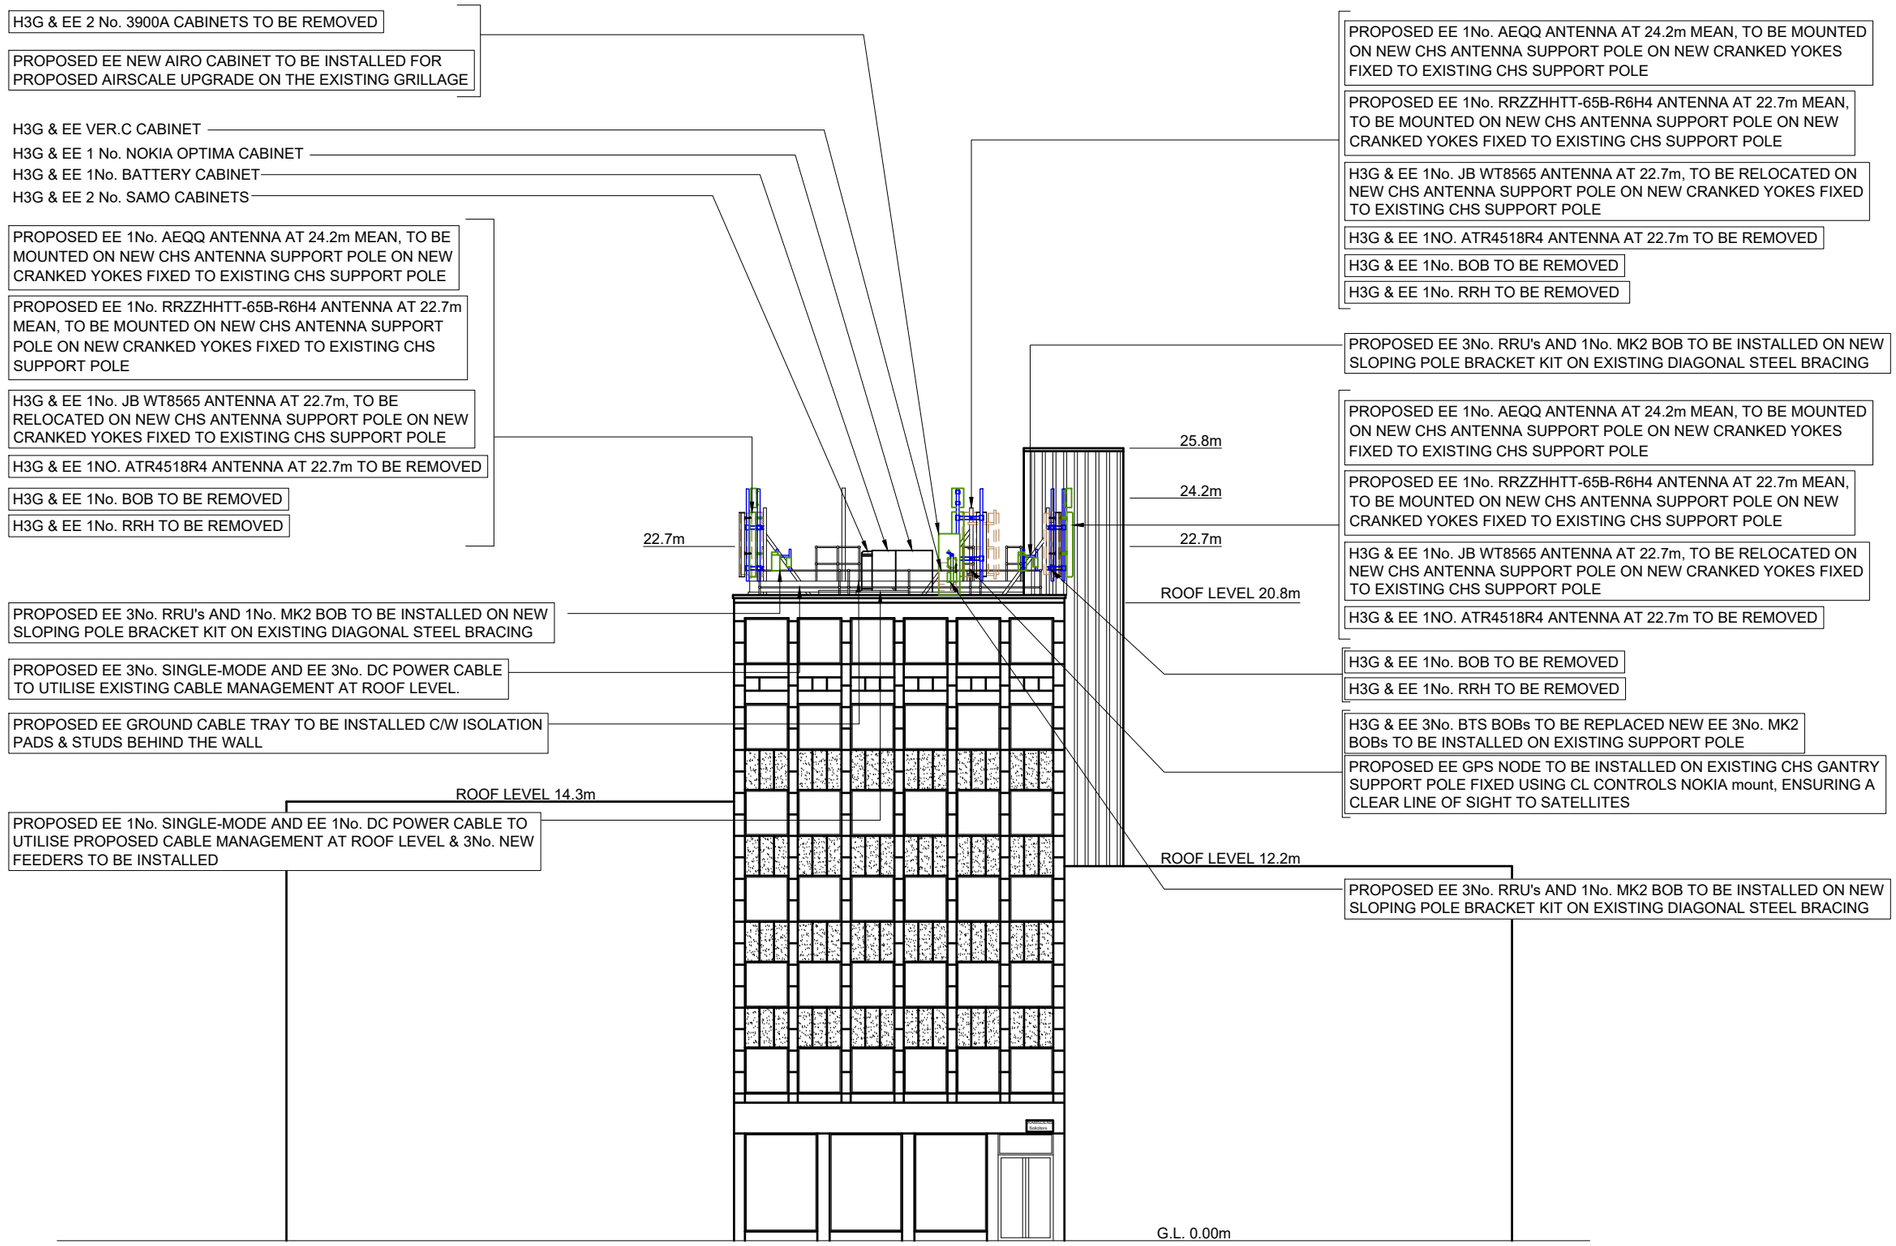

0 1m 2m 3m 4m 5m
0.5m

SOUTH WEST ELEVATION

T-MOBILE CELL ID	KKS073
CHECK DATE	04/04/23
SITE TRACKER DATA REQUIRED TECHNOLOGY	18/18/21/26/26/26/80/70/3.5
UNIQUE COVERAGE SITE	NO

PROJECT No. COM-0025118
CELL No. KKS073

ISS	REVISION	DATE	DRN	APP
1	COM-0025118 Planning	09/06/23	SB	VR

TELIGENT TELECOM

SITE No 88153
HUDDERSFIELD RAMSDEN STREET
RAMSDENS SOLICITORS
RAMSDEN STREET
HUDDERSFIELD
WEST YORKSHIRE
HD1 2TH

NGR SE 14465 16475
OS GRID 414465 416475

TITLE
ELEVATION
PROPOSED
H3G & EE LTD

SCALE 1:200

DRAWN	SB	09/06/23
APPROVED	VR	09/06/23

DRG No. 88153-02-150-MD003 Sheet 1 of 1 Rev 3

A3