

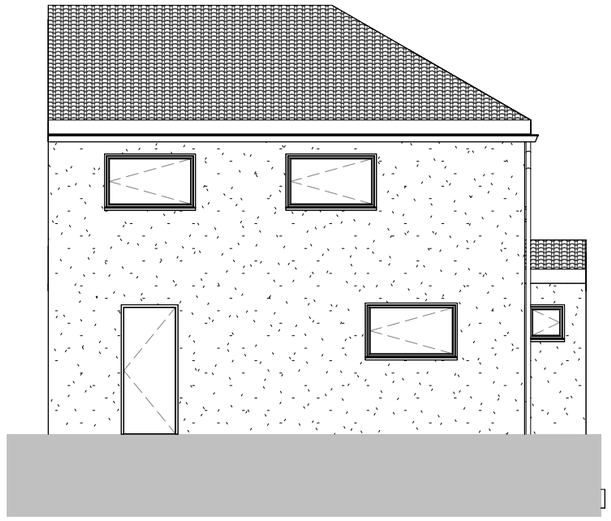



Proposed East South East (Front)
1 : 100

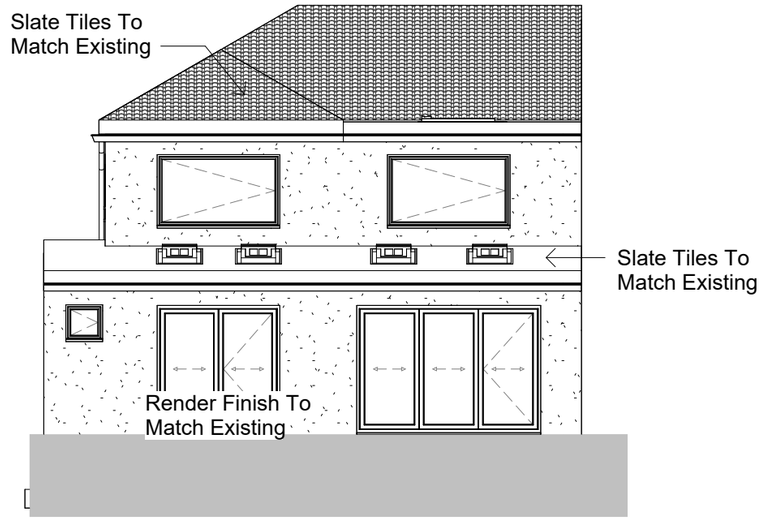

Proposed West North West (Rear)
1 : 100

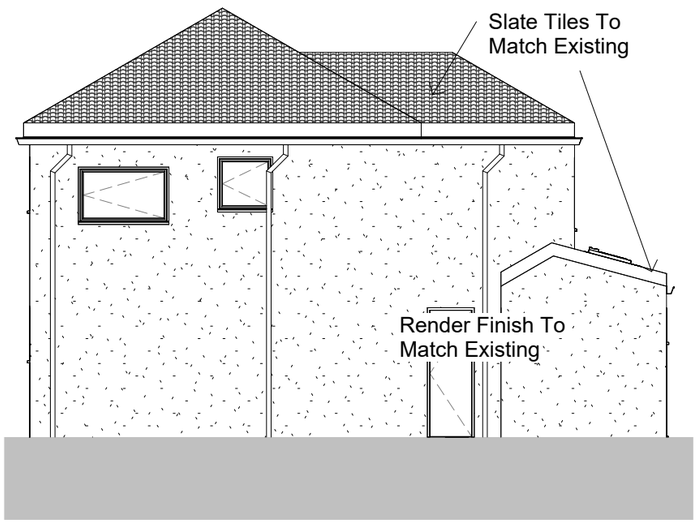

Proposed North East North (Right)
1 : 100

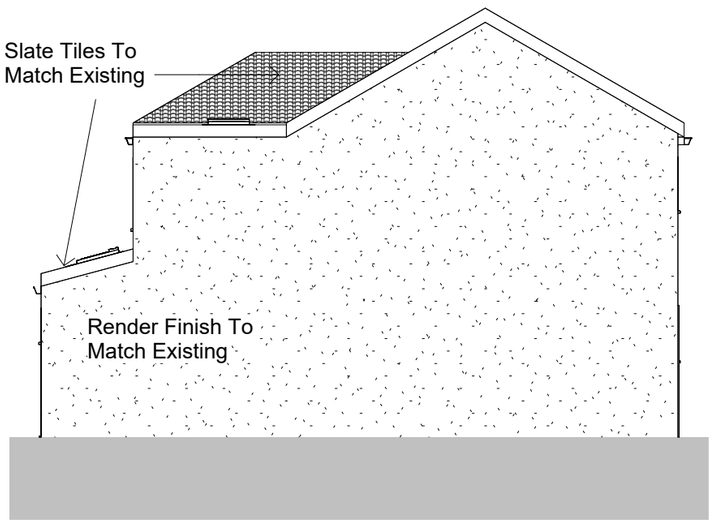

Proposed South West South (Left)
1 : 100

TREND
ARCHITECTURE
T: 01484 941051
plan@trendarchitecture.co.uk
www.trendarchitecture.co.uk

Project Name
7 Harvey Royd, Almondbury, Huddersfield, HD5 8SP

Drawing Title:
Proposed Elevations

Drawing Number: TR-A23-0604-008
Scale: 1 : 100@A3

Date: 05/07/23
Revision: A

Drawn By: AM
Checked by: JA

Reason For Issue:
Planning