

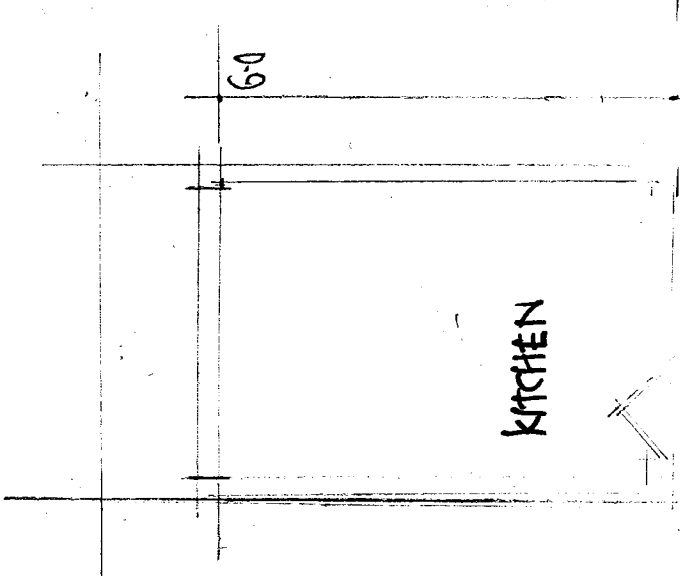


54 NENSOME ROAD

EXISTING GROUND FLOOR

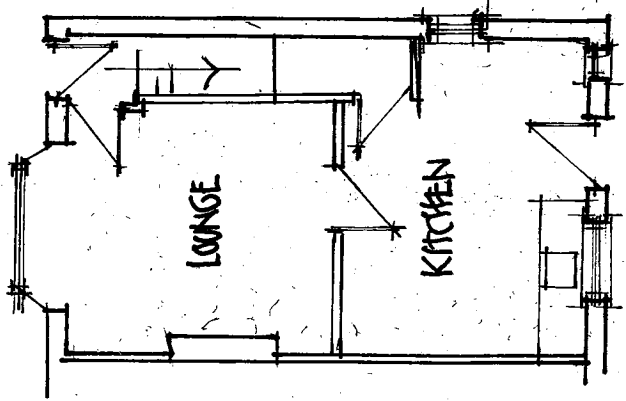

ELEVATIONS

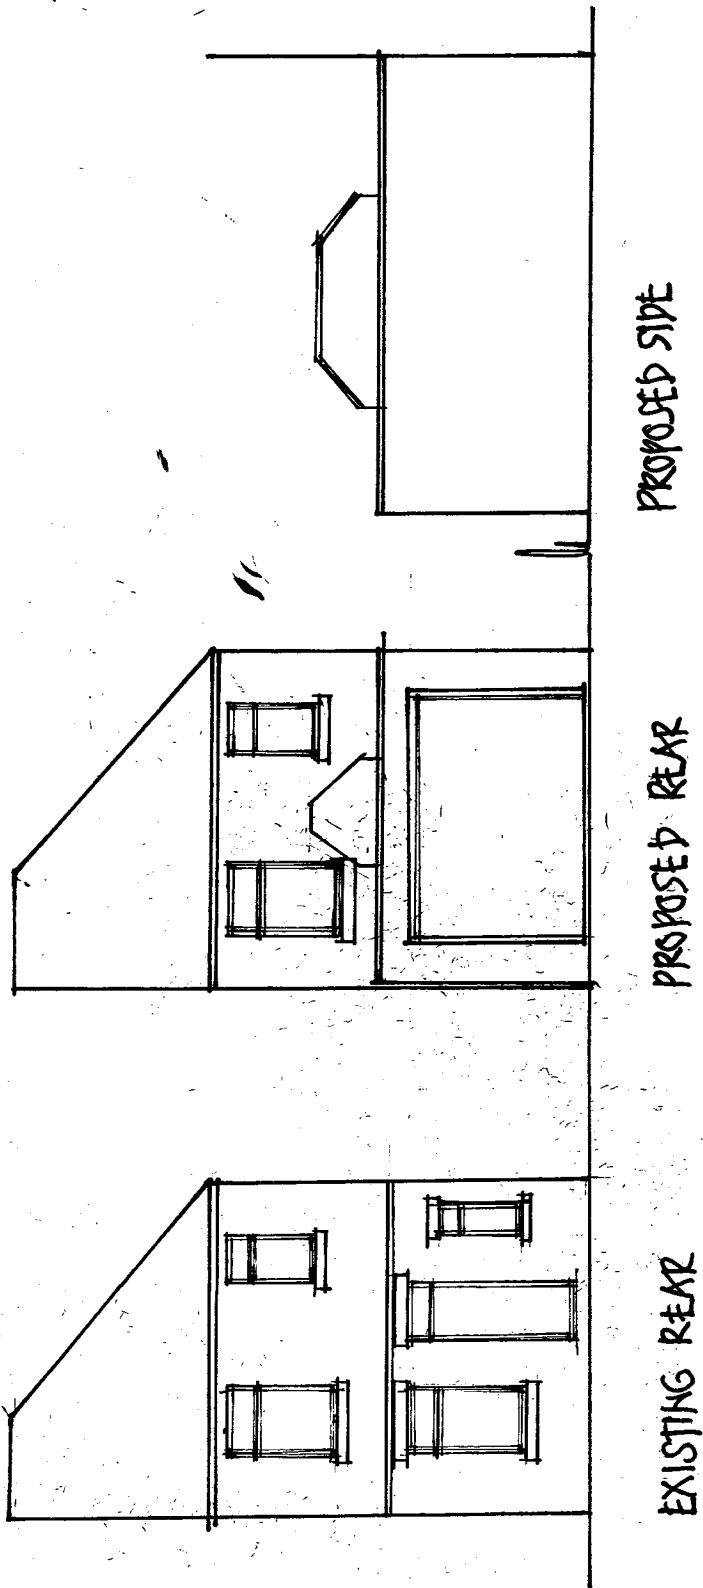

SCALE 1:100