
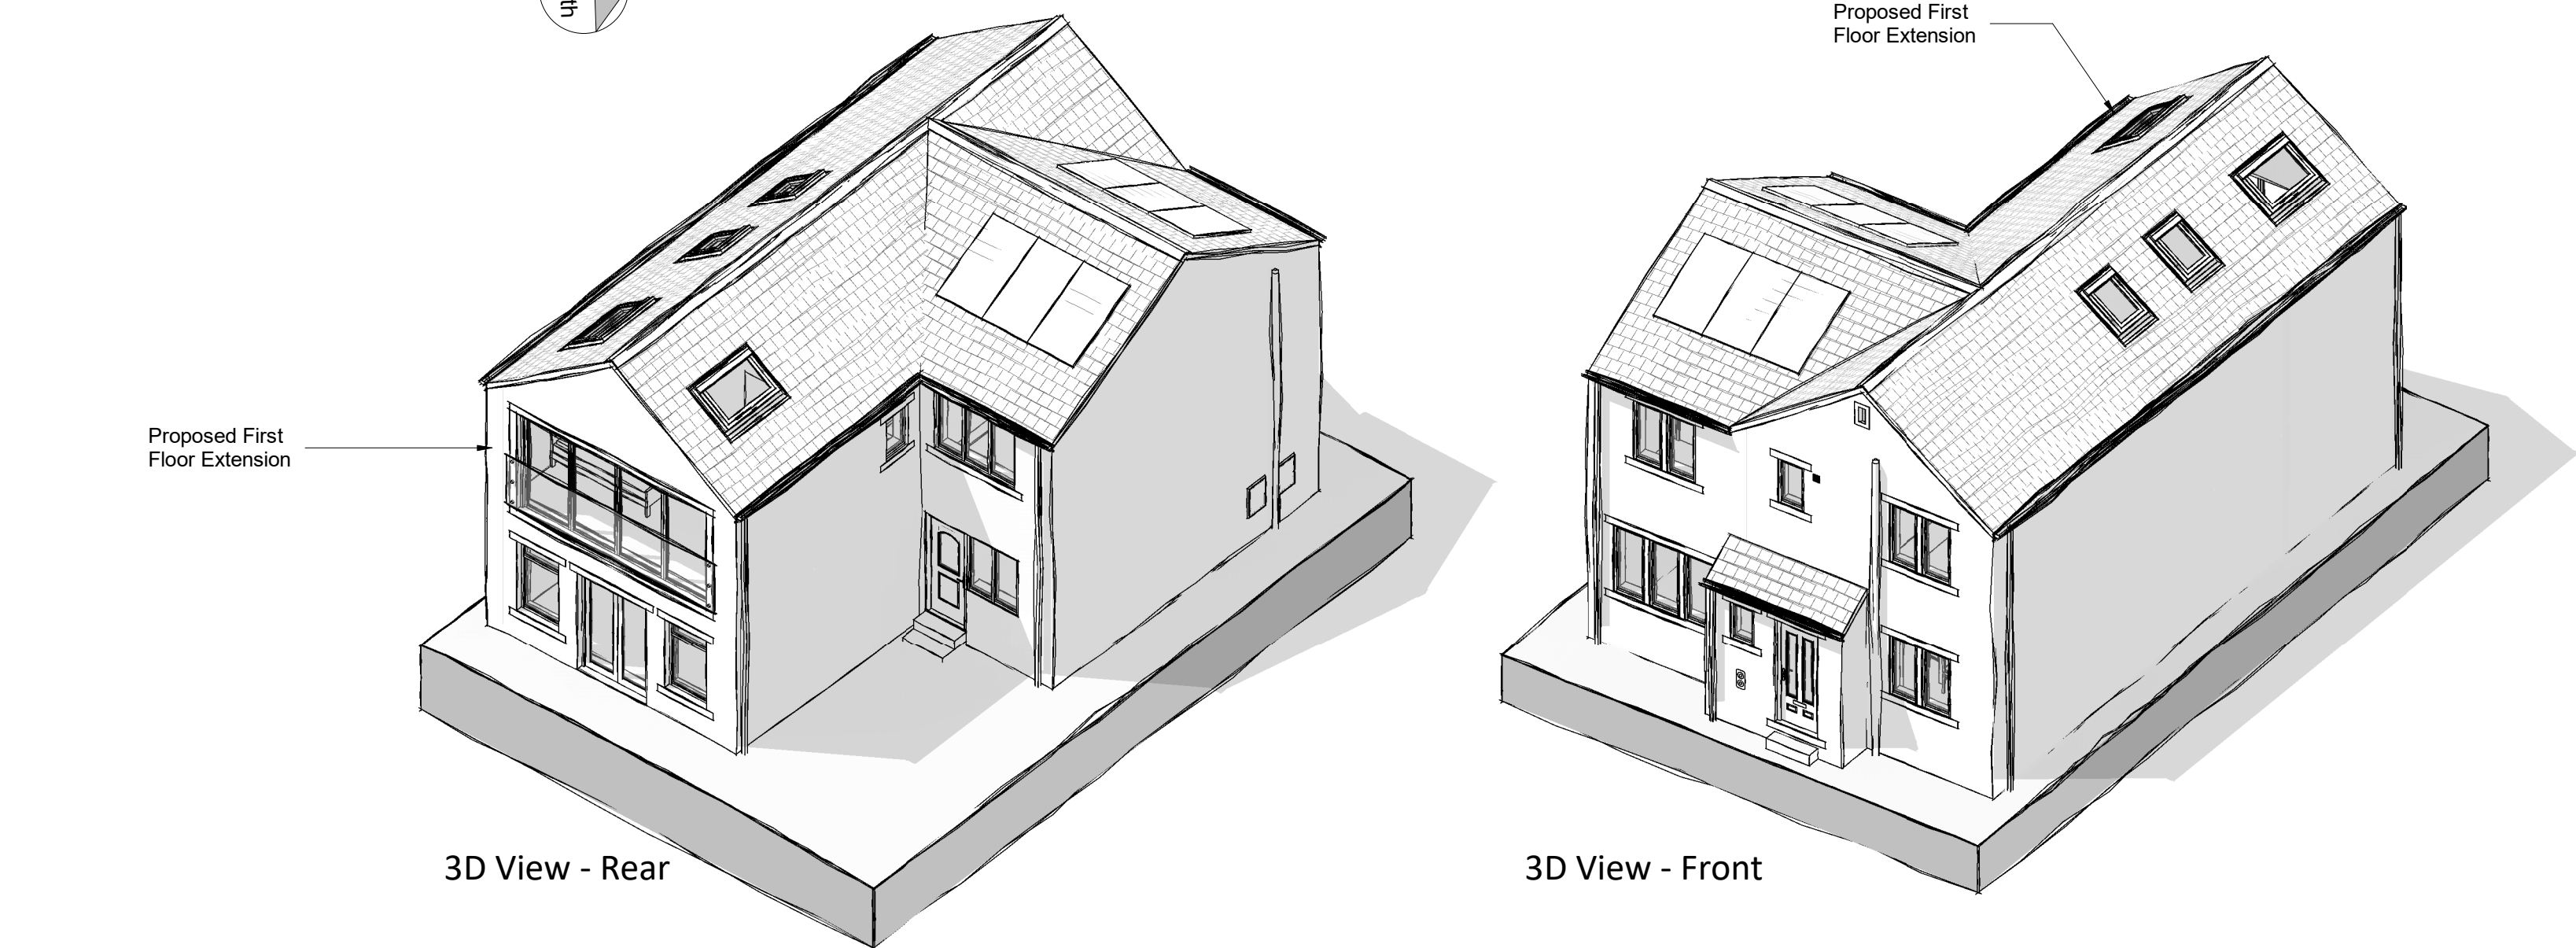
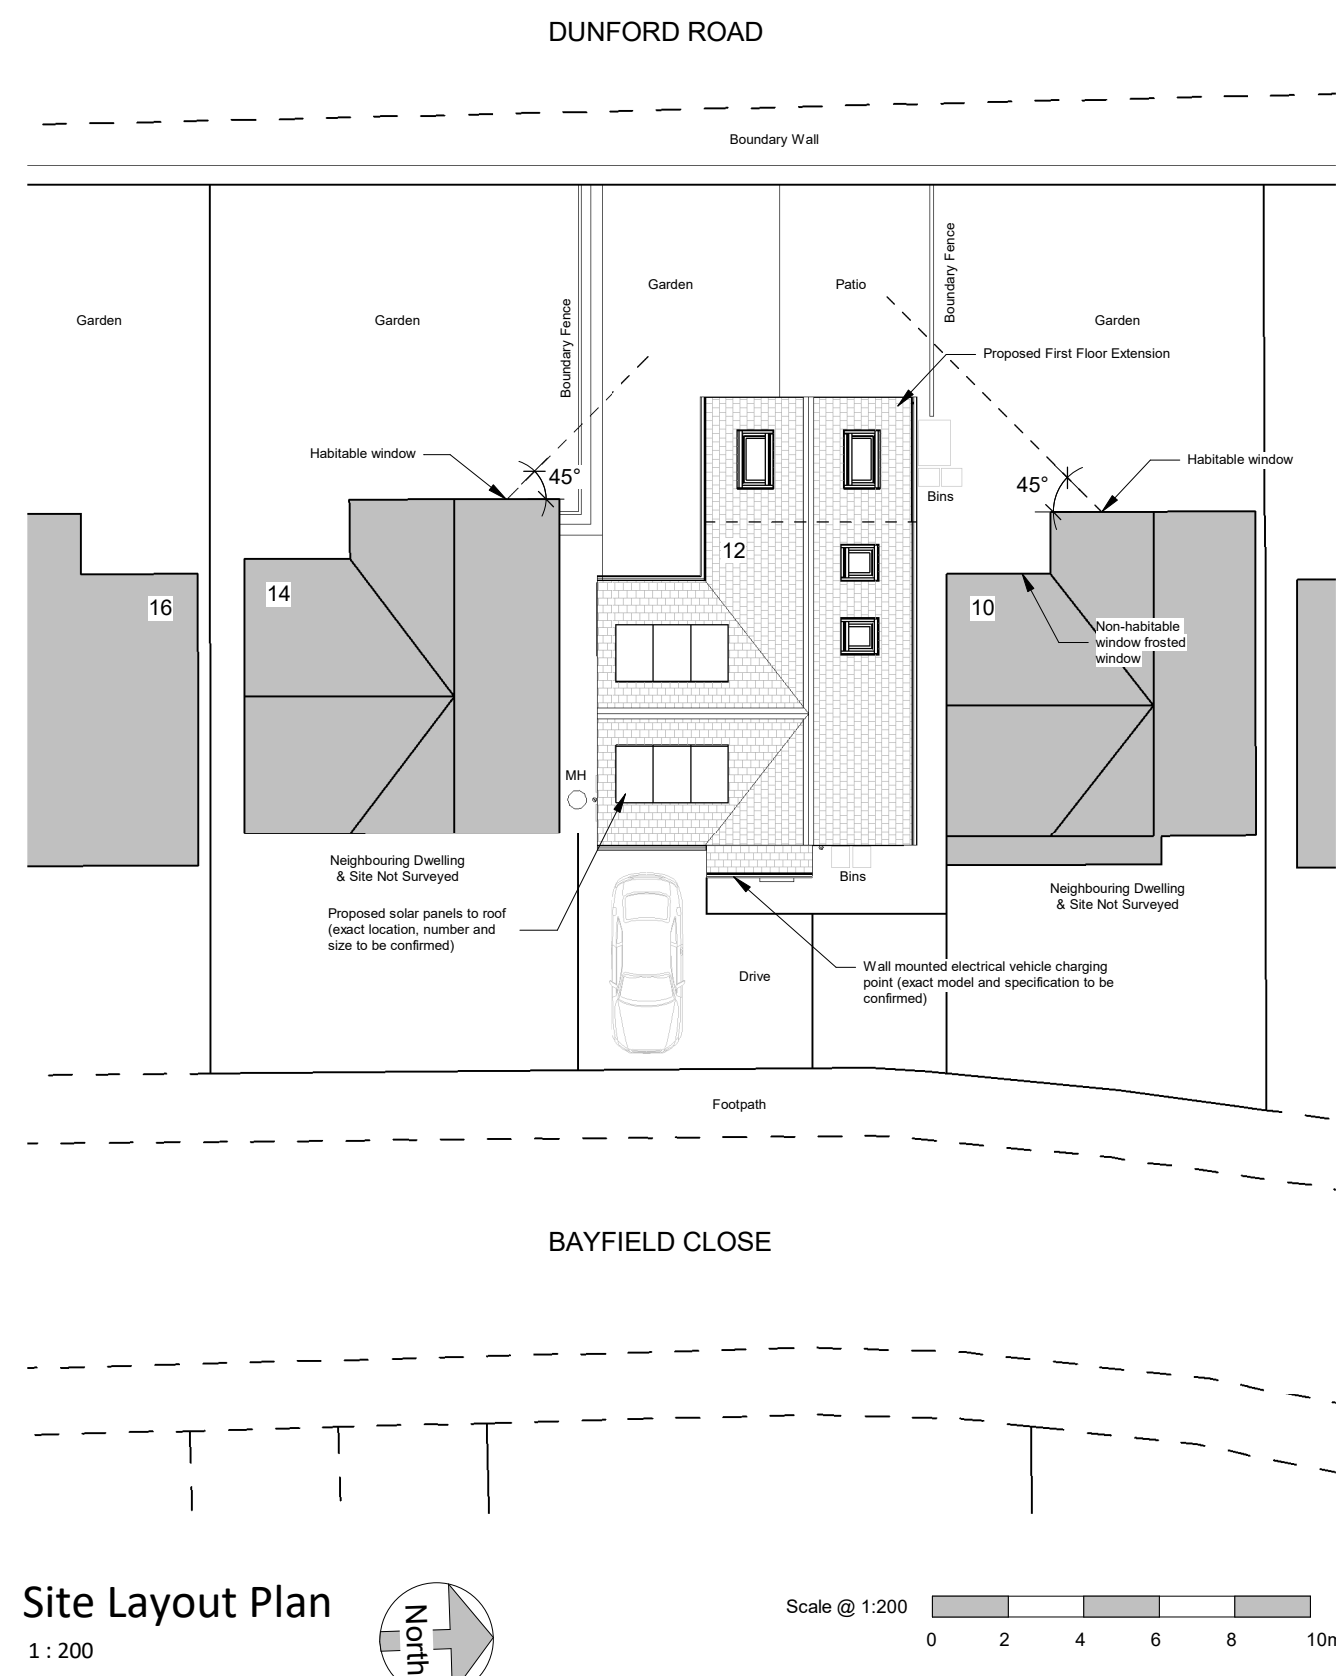
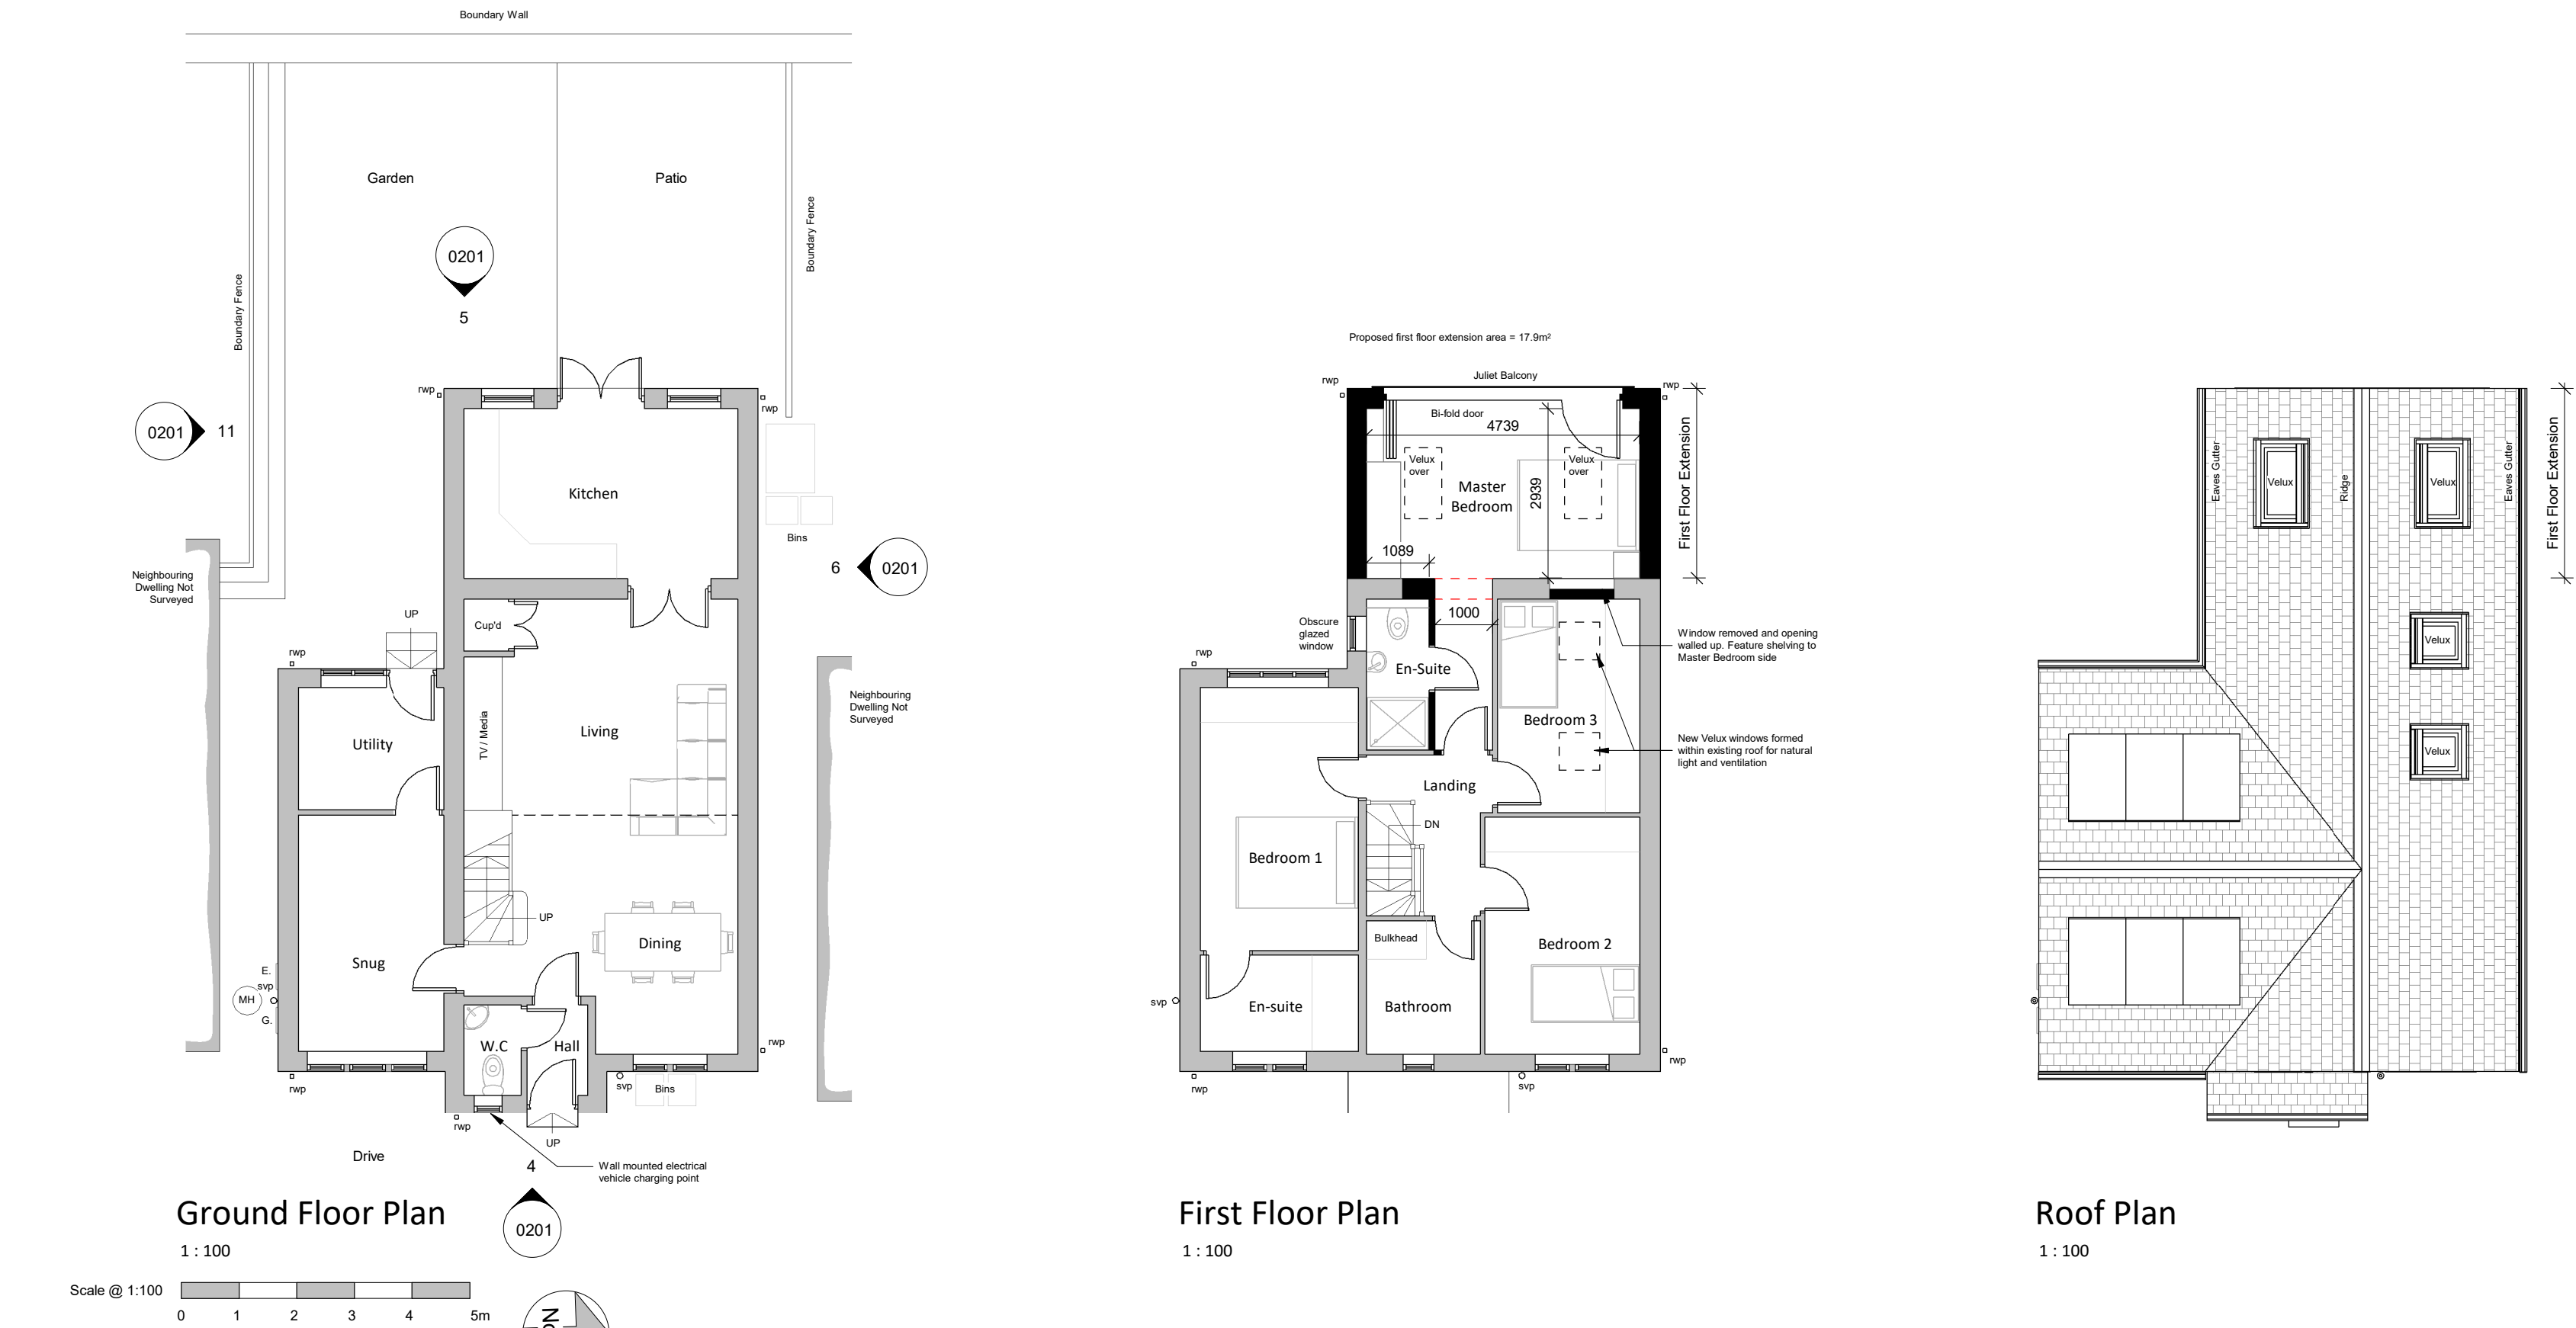


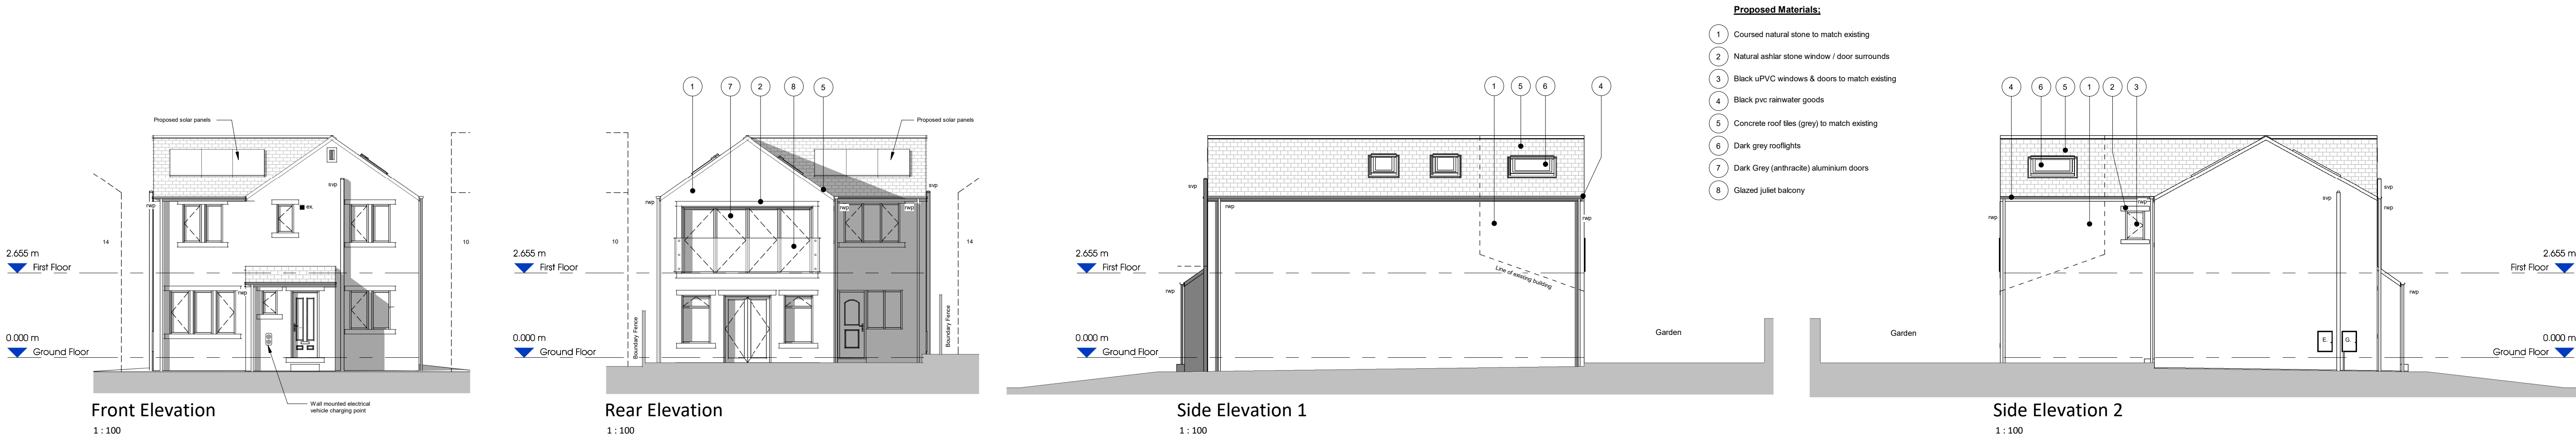

|     |                                                |    |          |
|-----|------------------------------------------------|----|----------|
| P05 | Updates to client comments                     | JH | 19.06.23 |
| P04 | Updates to client comments                     | JH | 08.06.23 |
| P03 | Extensive alterations to proposals (reduction) | JH | 05.06.23 |
| P02 | Updates to client comment                      | JH | 10.03.23 |
| P01 | First issue for review and comments            | JH | 10.03.23 |

| REVISION | DESCRIPTION | BY | DATE |
|----------|-------------|----|------|
|----------|-------------|----|------|

**Project:**  
Proposed Rear Extension & Associated Alterations

**Address:**  
12 Bayfield Close, Hade Edge  
Holmfirth, HD9 2QX

**Client:**  
Mr Jack Cooper & Miss Danielle Hinchliffe

**Drawing Title:**  
GA Plans & Elevations as Proposed



|                            |                                    |                         |
|----------------------------|------------------------------------|-------------------------|
| <b>Project No:</b><br>2304 | <b>Drawing No:</b><br>0201         | <b>Revision:</b><br>P05 |
| <b>Date:</b><br>March 2023 | <b>Scale:</b><br>As indicated @ A1 | <b>Drawn By:</b><br>JH  |

**Drawing Status:** PRELIMINARY

This drawing has been prepared specifically for the purpose of obtaining Planning and/or Building Regulations Approval. Its suitability for other purposes without additional supplementary details and specifications cannot be guaranteed. Only figured dimensions are to be used and all stated dimensions are to be checked on site with any discrepancies being reported to Hobson Architectural. This drawing together with the design is the property & copyright of Hobson Architectural and must not be reproduced without prior permission.