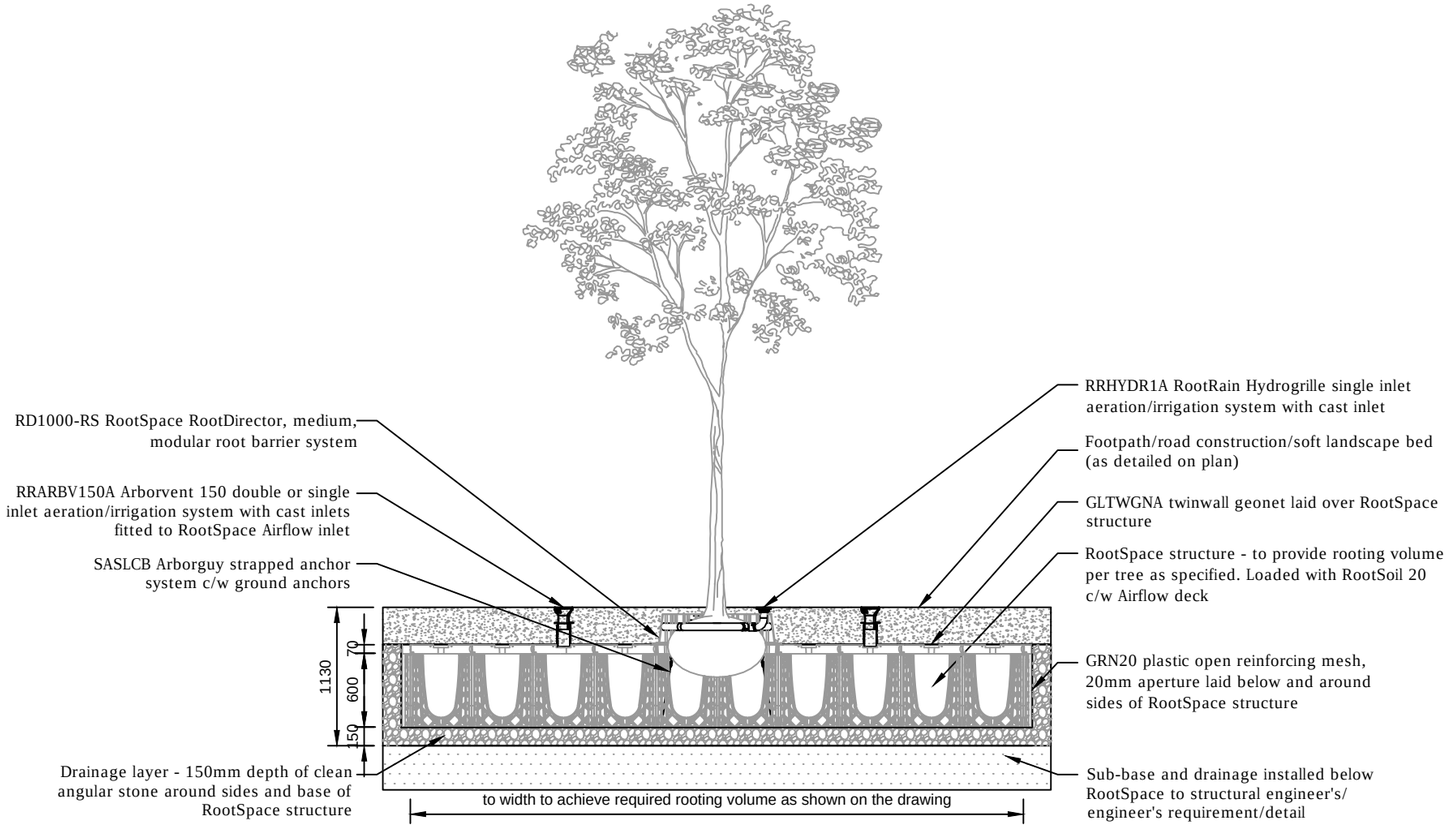

NOTES

Tree pit system to be supplied by Green Blue Urban or similar approved.

- 15 cubic metres of rooting volume to be provided for each tree.
- All products to be installed as per manufacturers specification.
- Container grown tree to be supplied. (check with tree nursery that the container rootball is stable enough to allow for underground guying, before ordering)

DRAWING TITLE

TREE WITH SOIL CELLS, IRRIGATION & AERATION

SCALE 1:50 @ A3 DWG NO SD/T/57B

fdalandscape
Westleigh Hall
Wakefield Road
Denby Dale
Huddersfield HD8 8QJ
telephone 01484 861611
fax 01484 861616
email info@fdalandscape.co.uk
www.fdalandscape.co.uk