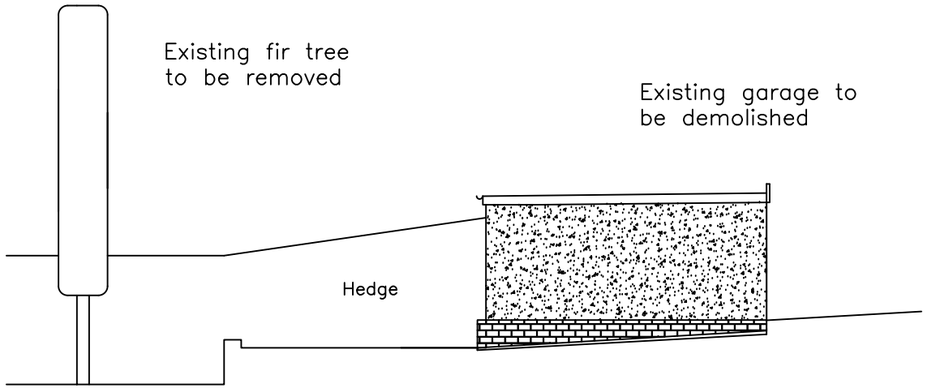

Existing East Side elevation

1:00

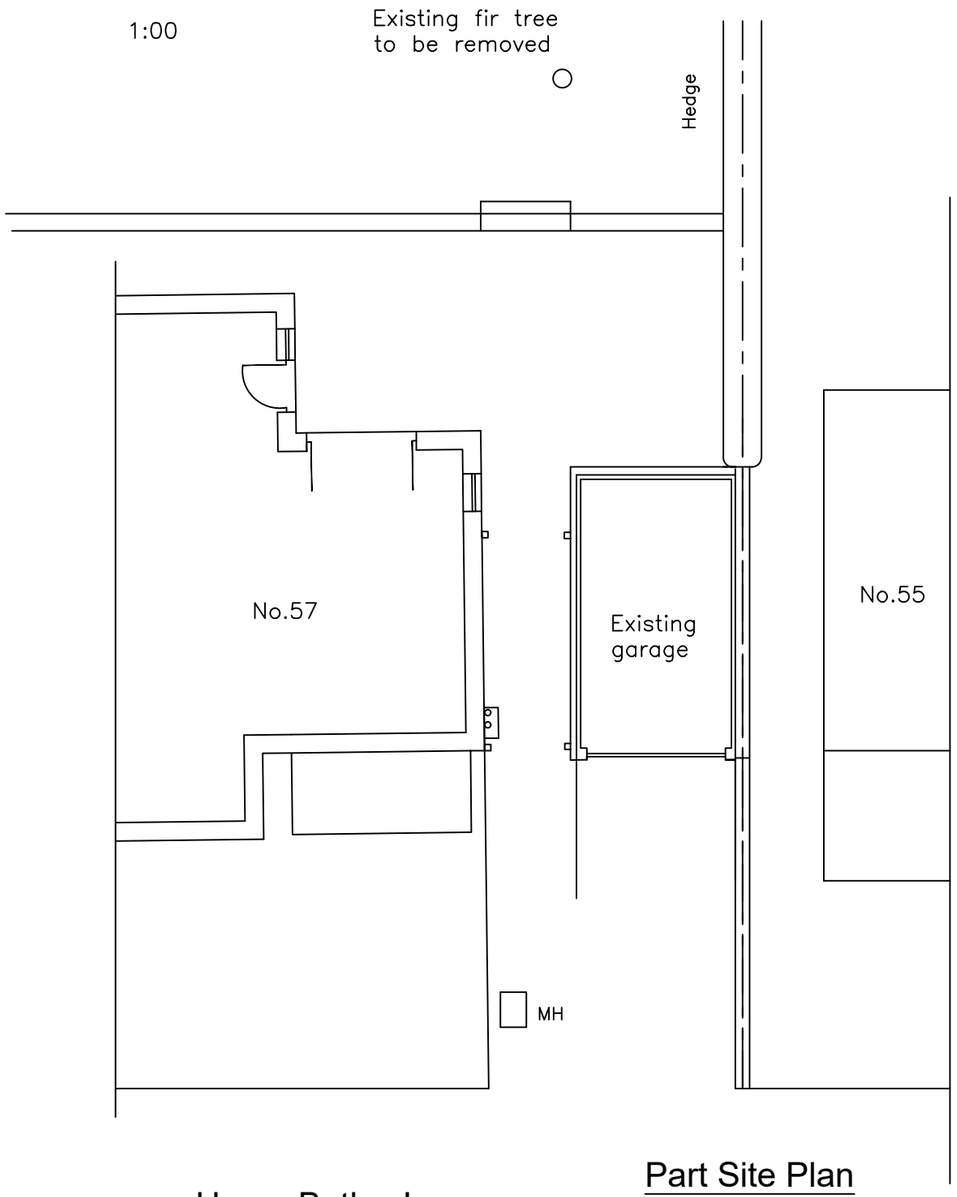

Part Site Plan

1:00

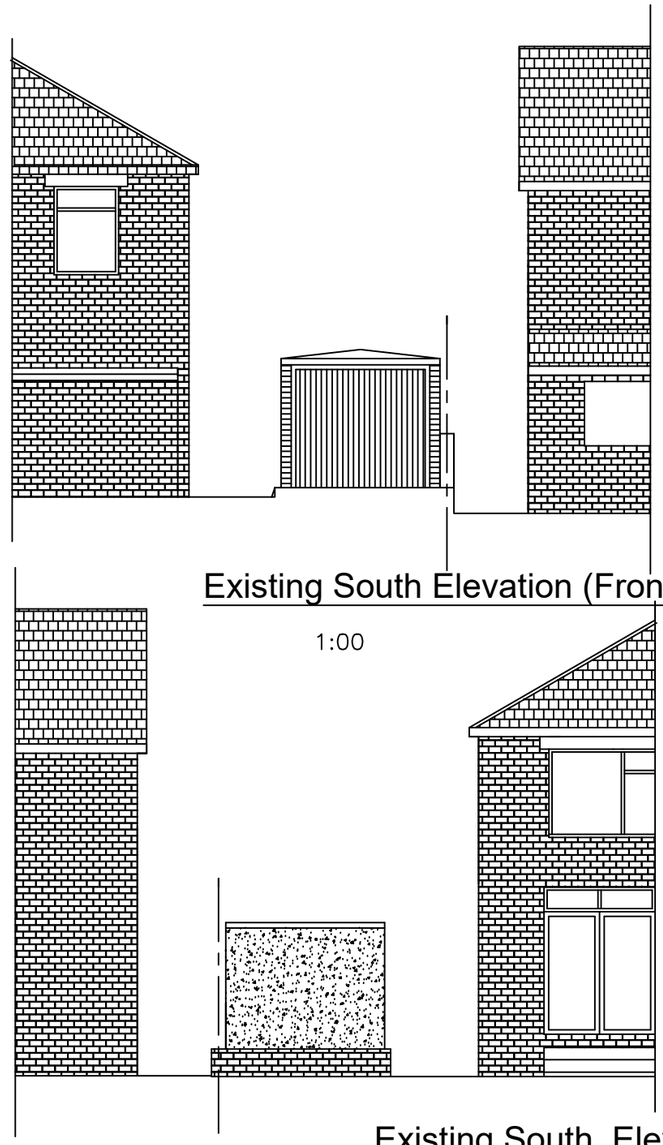

Existing South Elevation (Front)

1:00

Existing South Elevation (Rear)

1:00

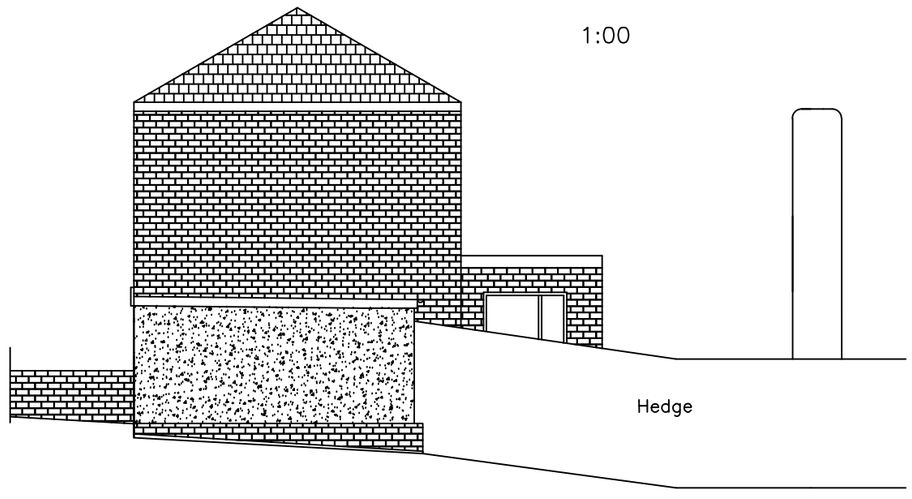

Existing West Side elevation

1:00

NOTE
MATERIALS TO MATCH EXISTING
THESE NOTES DO NOT COMPRISE A FULL SPECIFICATION
THEY ARE FOR GENERAL GUIDANCE ONLY AND THEIR
PRIMARY FUNCTION IS TO ASSIST LOCAL AUTHORITY
OFFICERS IN DETERMINING BUILDING REGULATION COMPLIANCE.
ALL DIMENSIONS MUST BE CHECKED ON SITE PRIOR TO WORKS
STARTING.
ALL WORKS MUST BE CARRIED OUT IN ACCORDANCE WITH
CURRENT BUILDING REGULATIONS, CODES OF PRACTICE AND
PLANNING OFFICERS REQUIREMENTS.
ALL MATERIALS MUST COMPLY WITH CURRENT BRITISH STANDARDS
IN SITUATIONS USED.

MIRFIELD DESIGNS
Planning & Building Control Services

Tel: 07877959728
Email: mirfielddesigns@gmail.com

Client	Mr Harker
Job	57 Upper Batley Lane Batley
Title	Existing Site Plan & Elevations
Drawn By RK	Date June 2023
Eng. Check	Scale 1:100
Tech. Check	
Drawing No. 2023/ 419/ 01	Rev.