



EXISTING

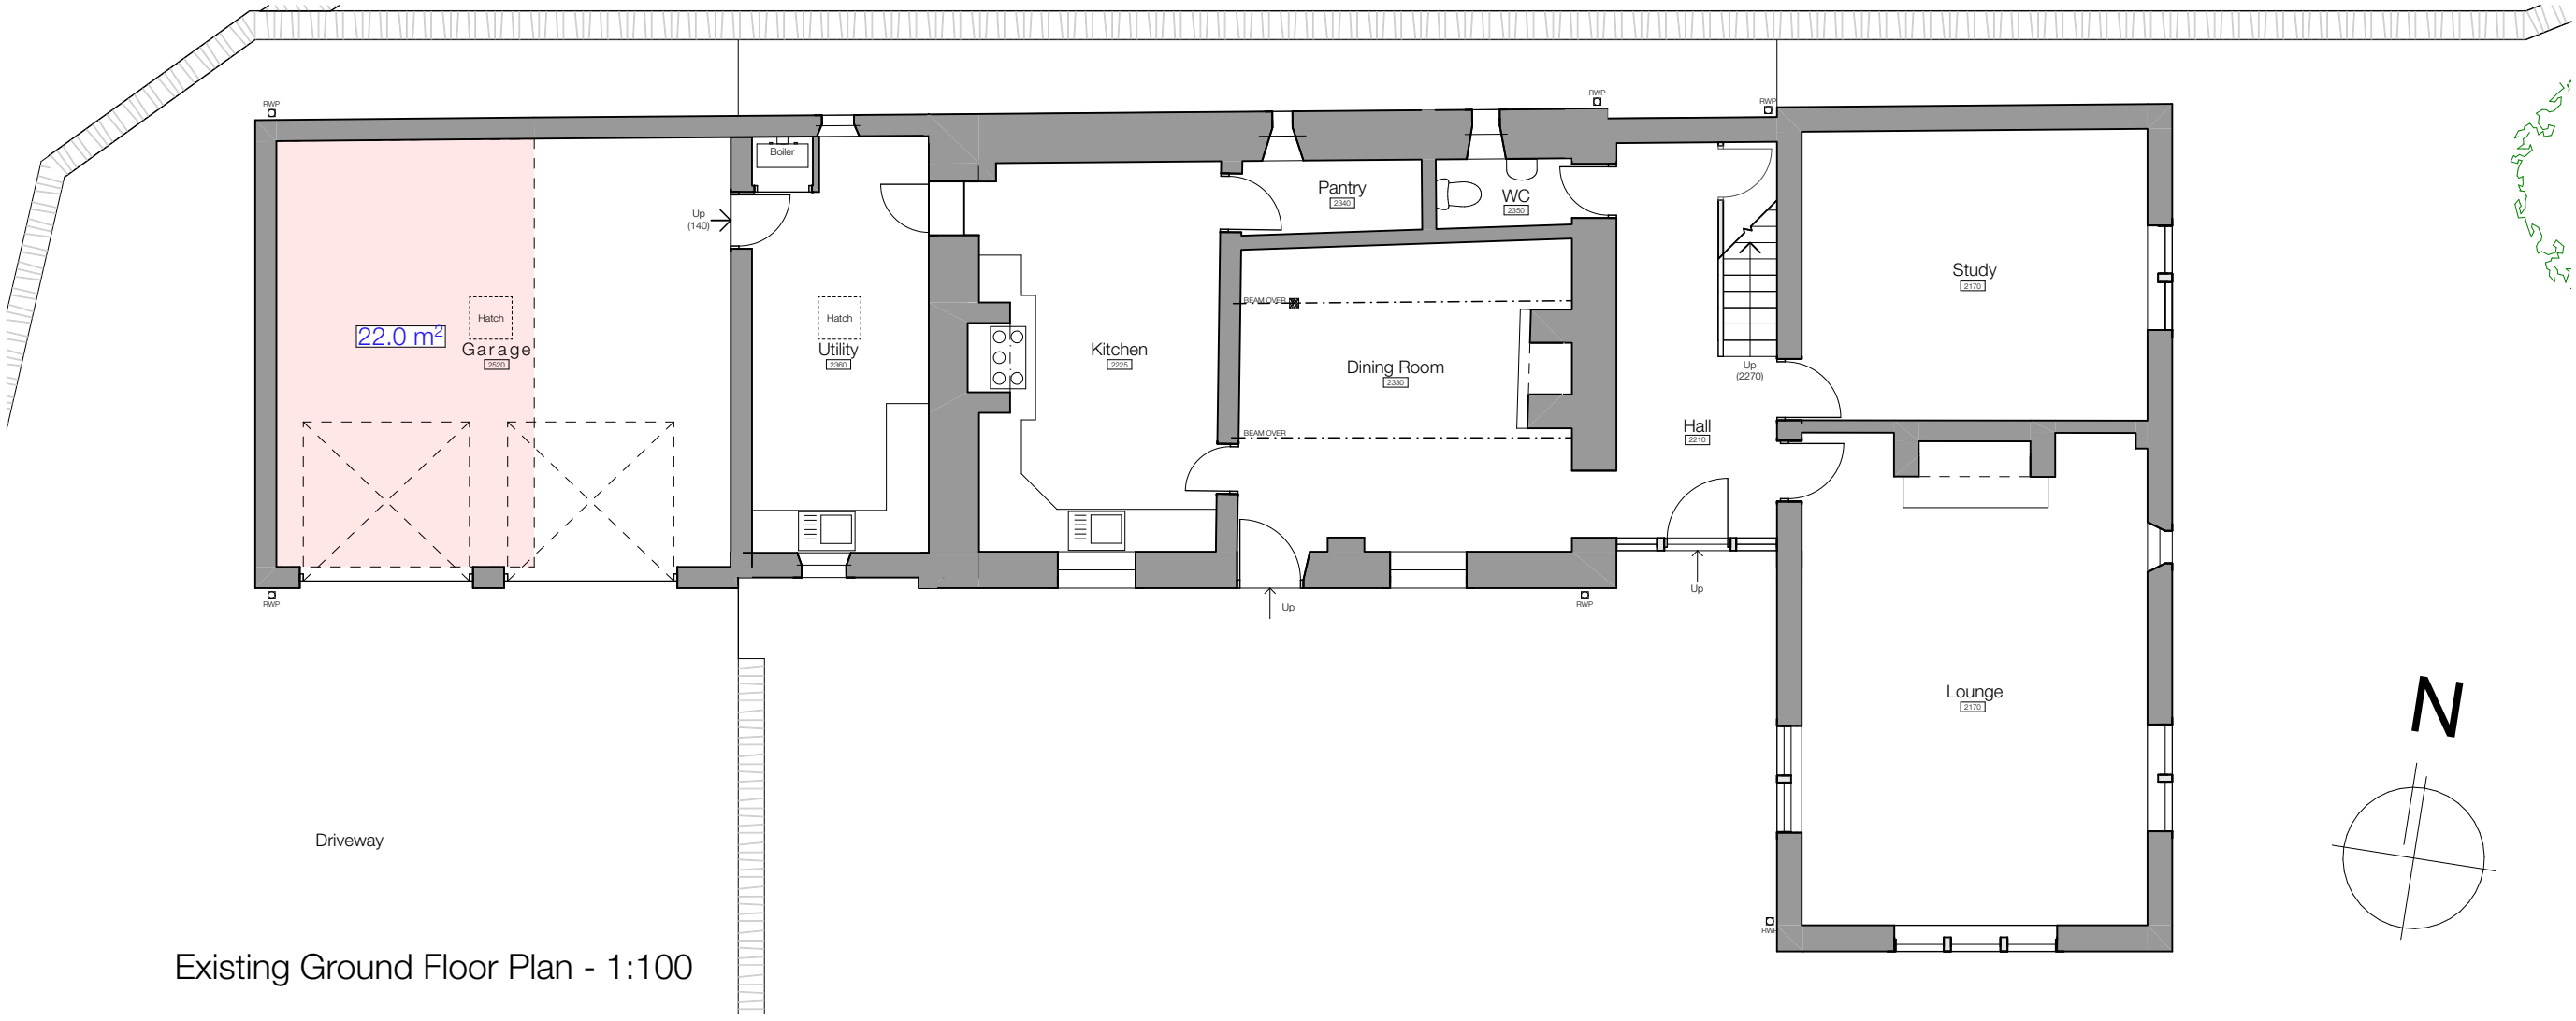

EXISTING

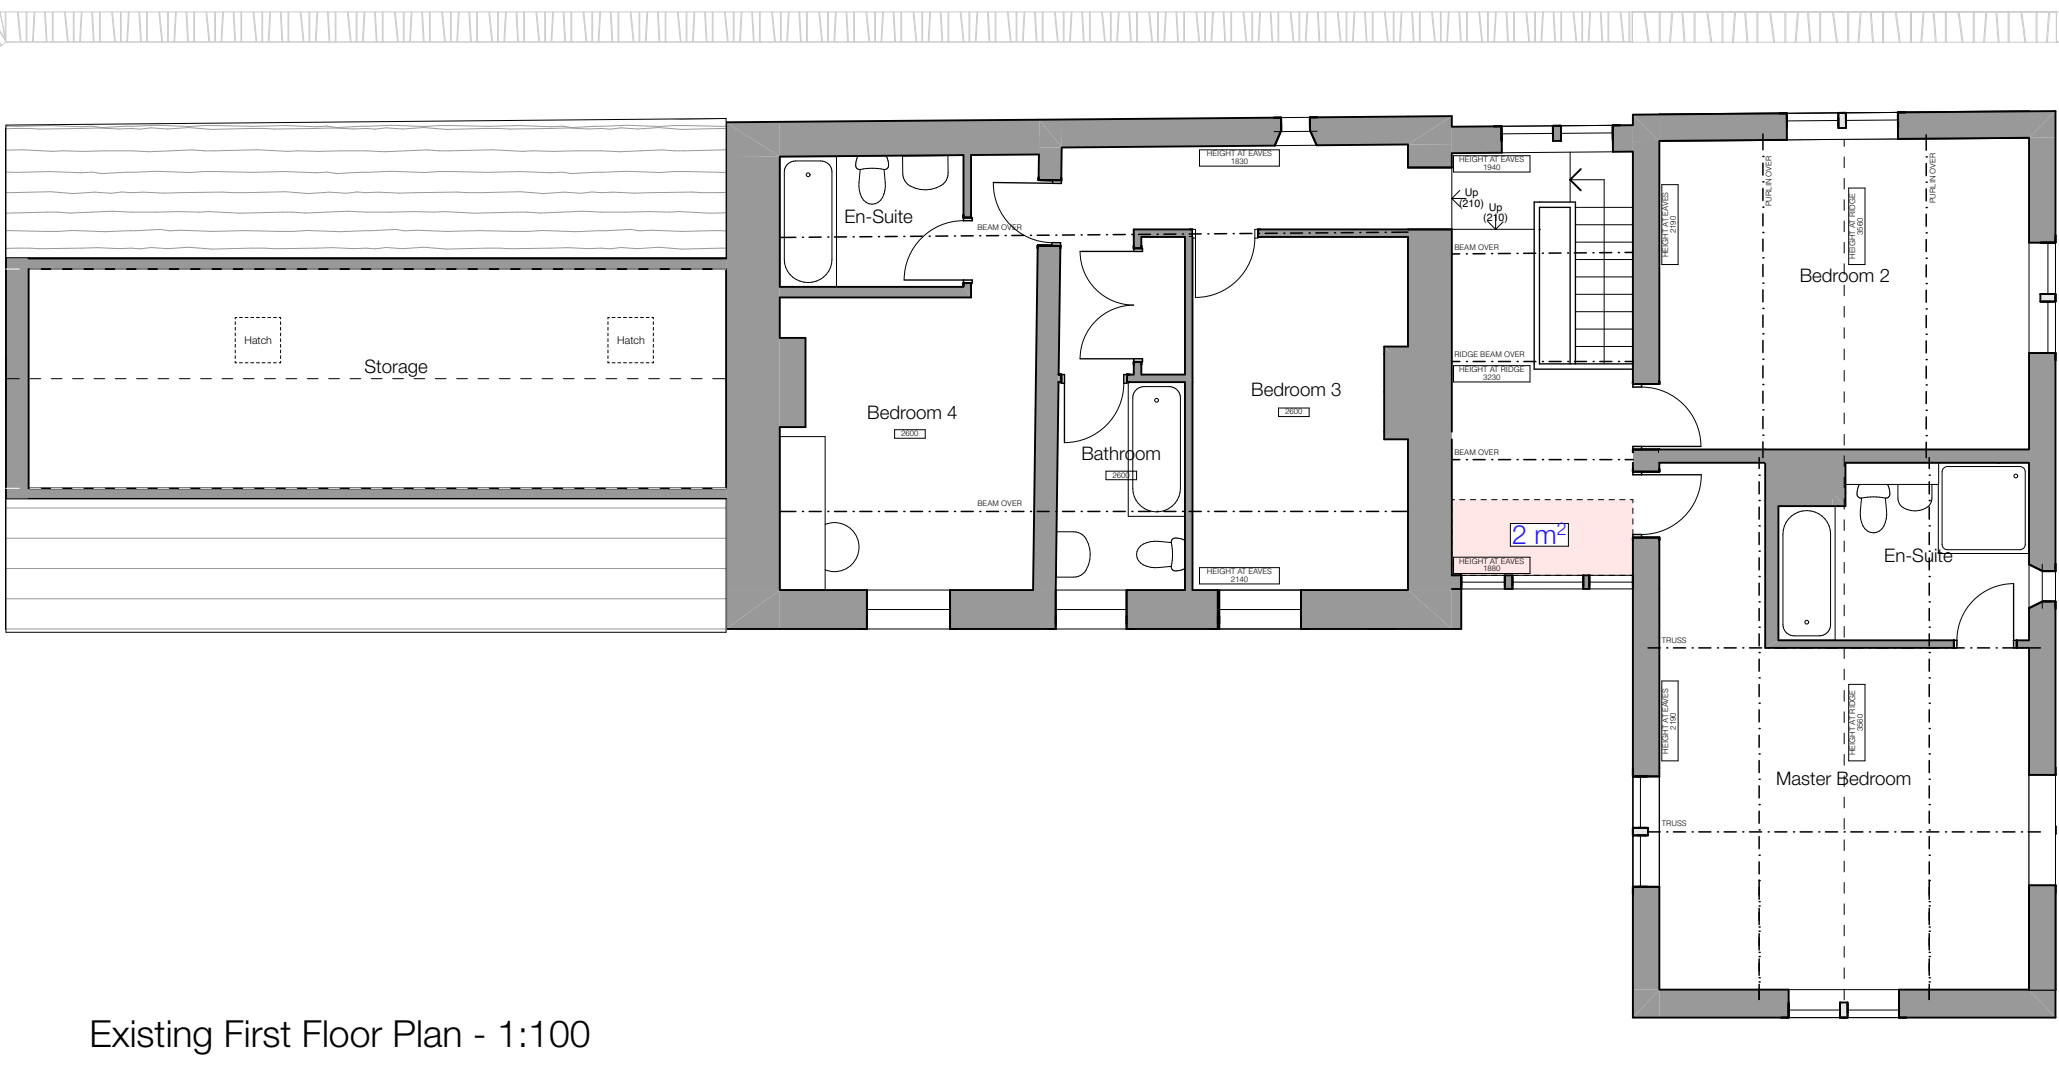

Notes


Do not scale from drawing, use figured dimensions only.
All dimensions must be checked and verified on site prior to commencement of work and Architect to be notified of any discrepancies.
This drawing is intended to permit overall scheme proposals only and cannot be used for construction purposes without further information.

Rev	Description	Drawn	Date
•	Drawing created.	KA	22.03.23
A	Red line boundary updated.	JE	11.07.23
B	Updated following client discussion. Volumes added.	MJN	03.11.23
C	Entrance lobby revised, external store added, rear bedroom revised.	MJN	08.12.23
D	Entrance link reduced, minor fenestration amendments	MJN	26.01.24


Removed Area & Volume

Location	Area	Volume
Garage	22m2	76m3
FF Hall	2m2	-
Total	24m2	76m3

PROPOSED


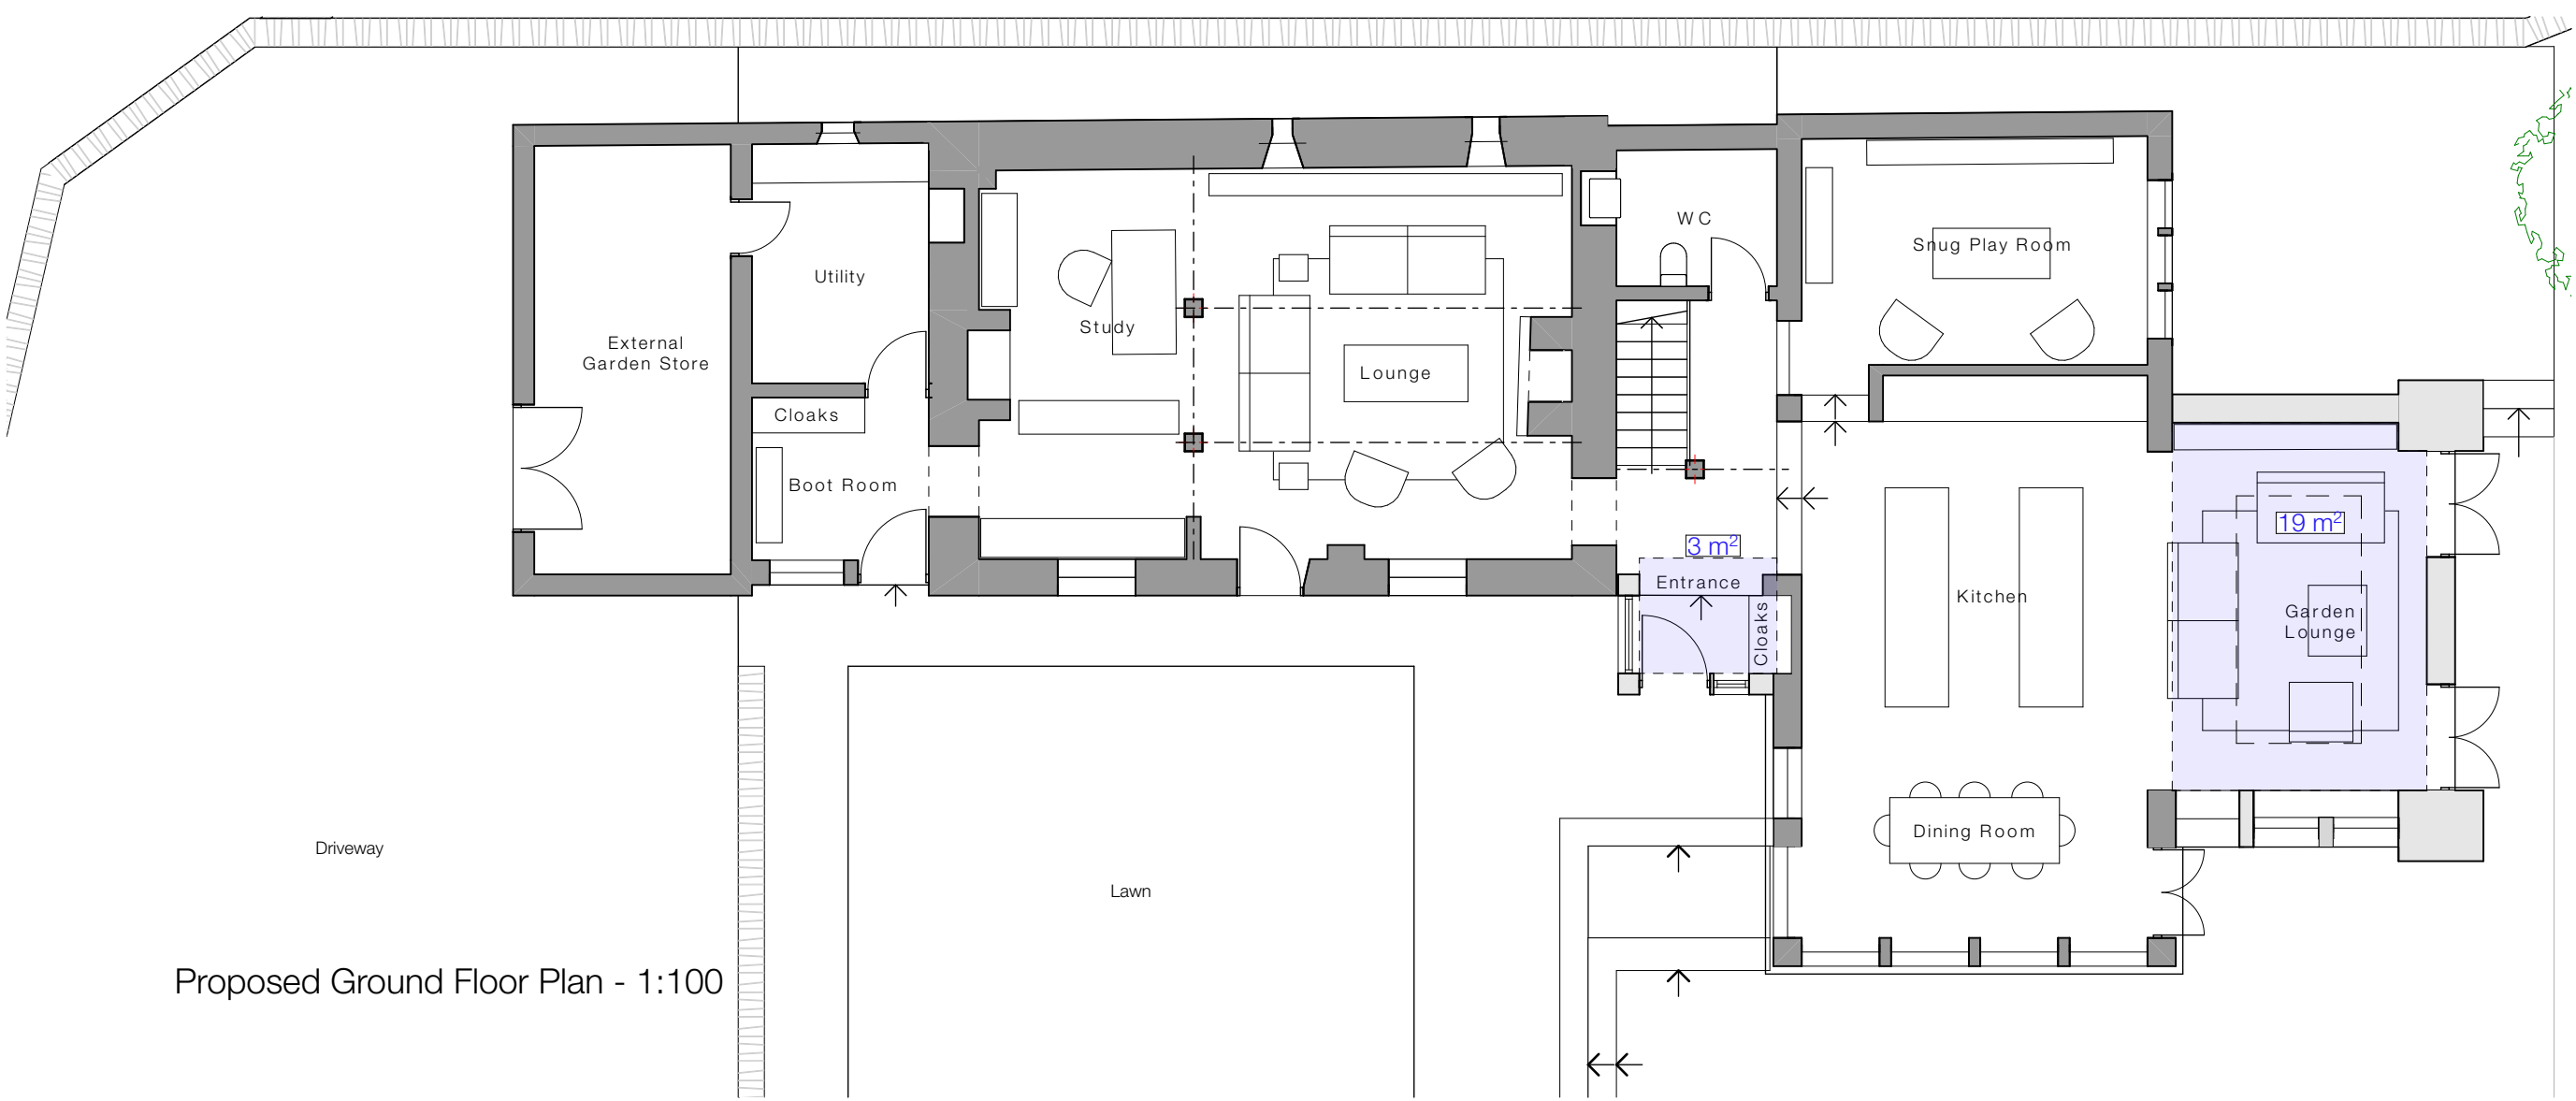


PROPOSED

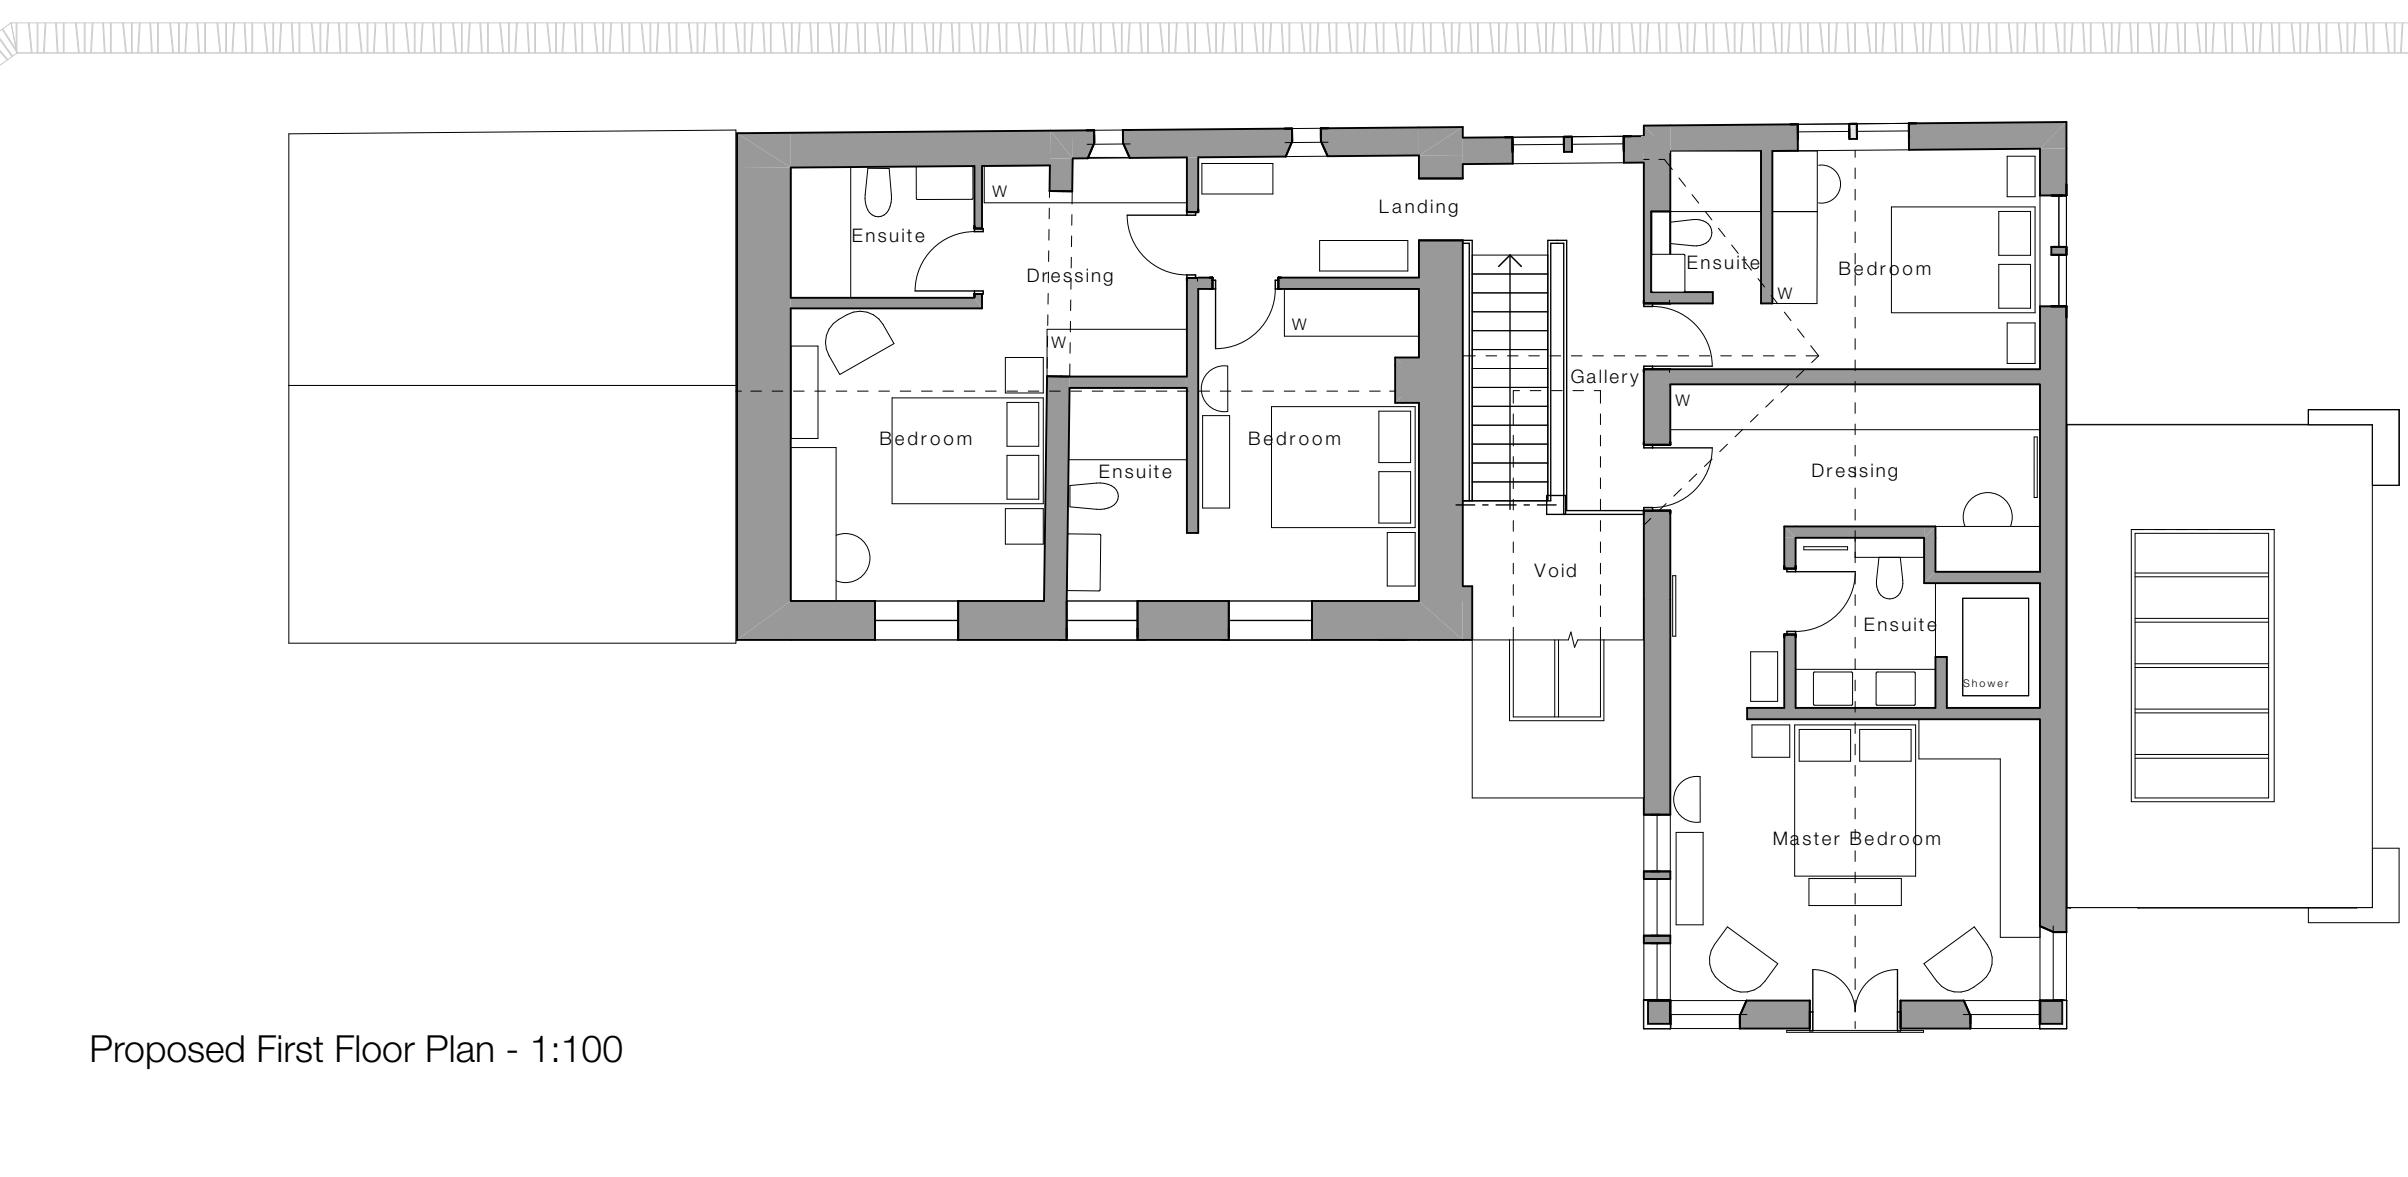

Additional Area & Volume

Location	Area	Volume
Entrance	3m²	15m³
Garden Lounge	19m²	61m³
Total	22m²	76m³

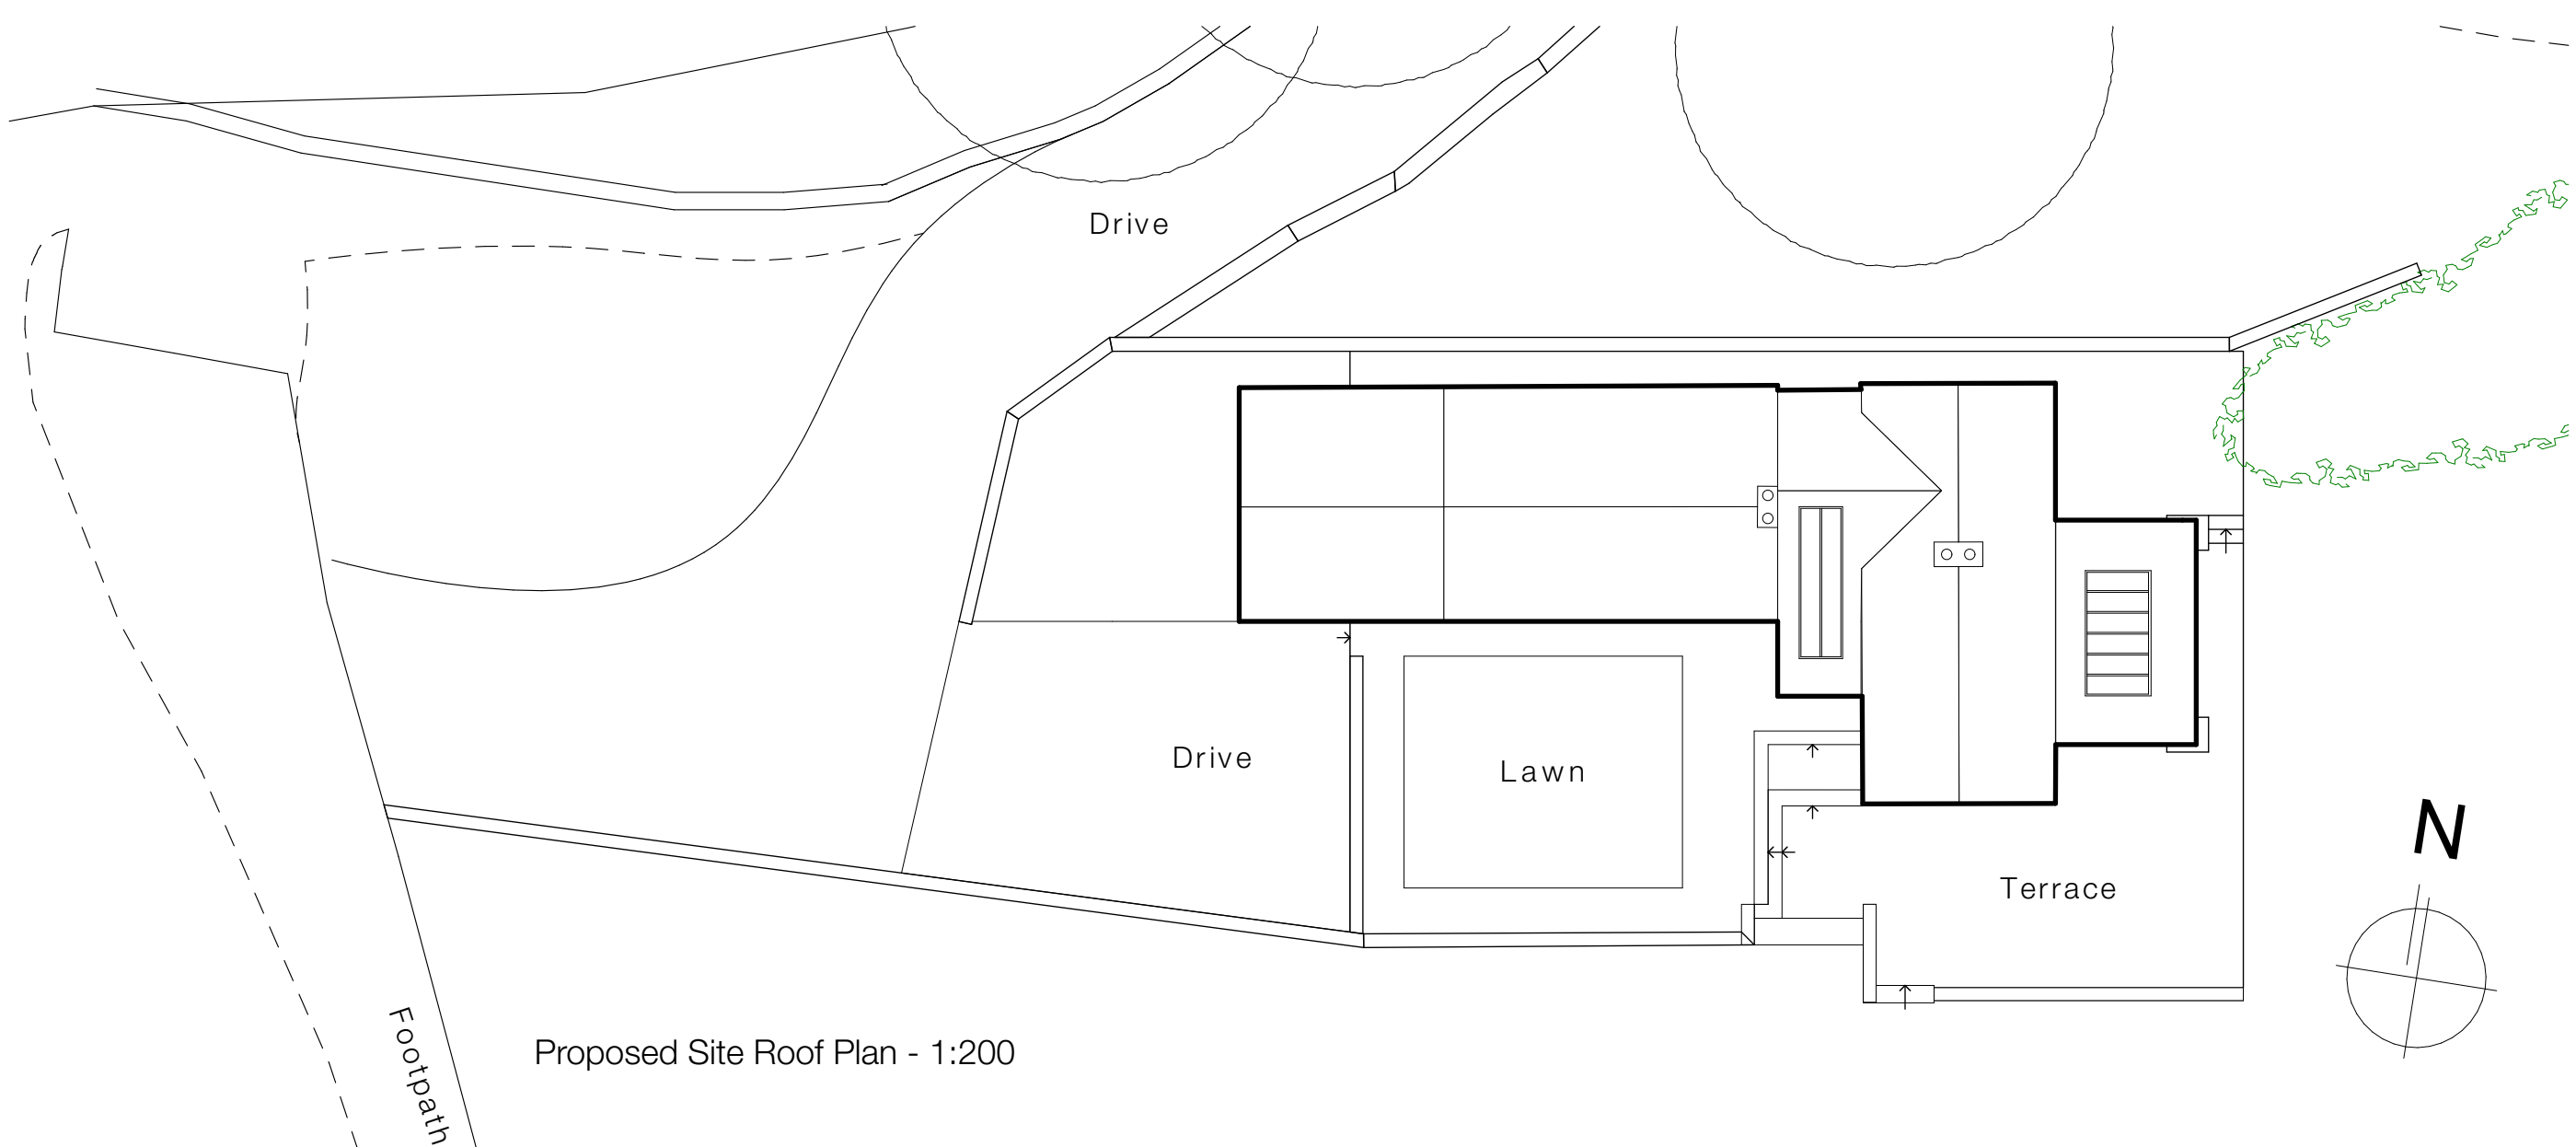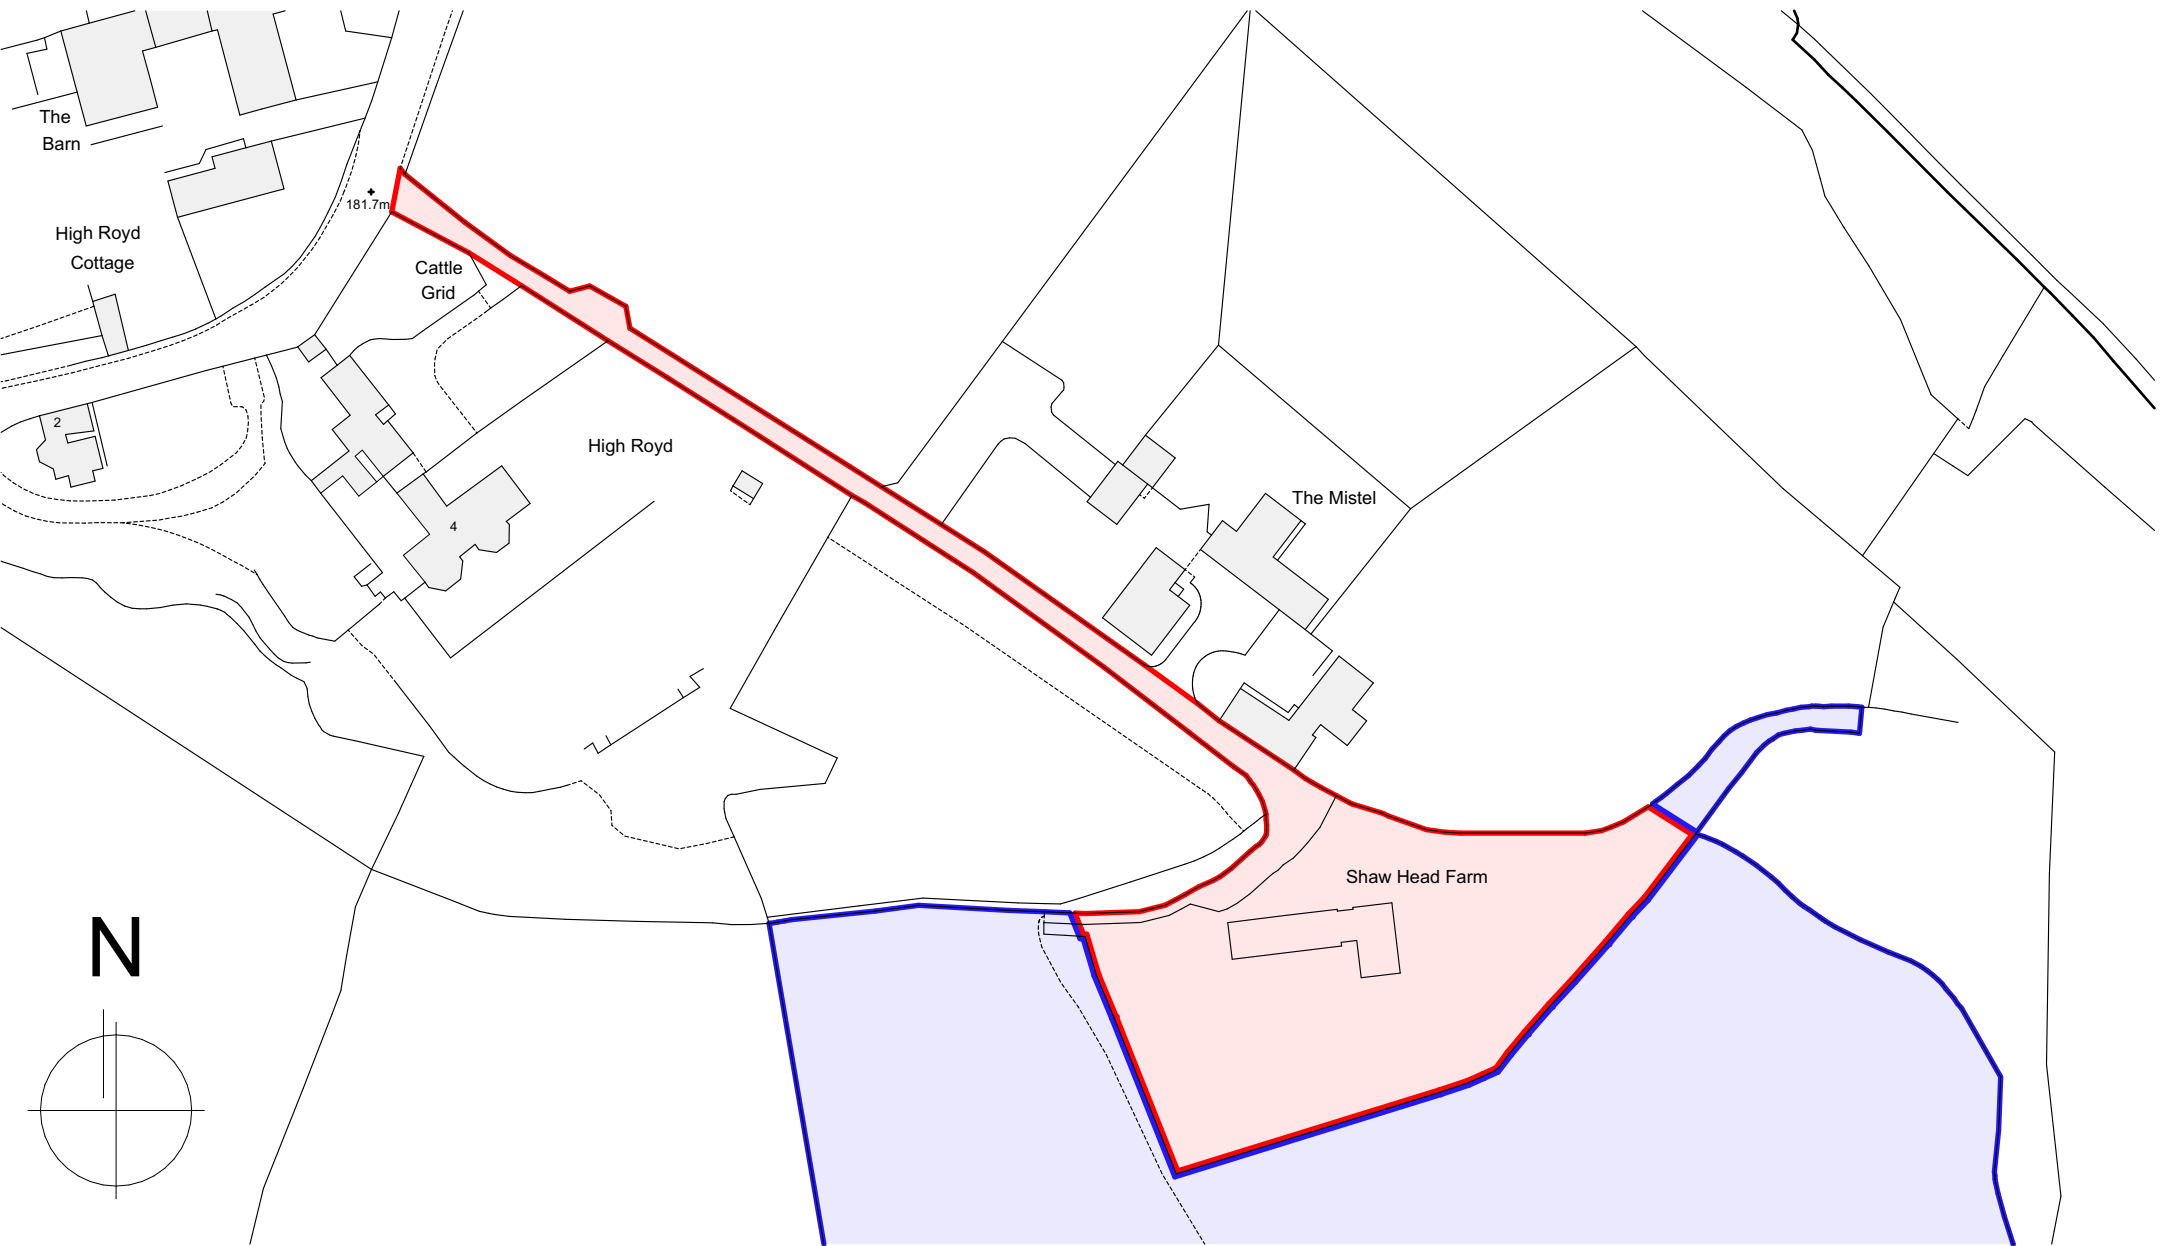

Client E Roberts		
Site Address Shawhead House, 10 Northgate, Honley, HD9 6QL		
Project Description Extensions and Alterations to Dwelling		
Status Planning		
Date May 2023	Drawn MJN	Checked
Drawing Plans as Existing & Proposed	Scale @ A1 1:100, 1:200, 1:1250	
Drawing No. 3544 (0-) 09	Revision D	

ONE17

DESIGN

THE DYEHOUSE, ARMITAGE BRIDGE
HUDDERSFIELD, WEST YORKS HD4 7PD
T 01484 668000 E SOLUTIONS@ONE17DESIGN.COM

ONE17DESIGN.COM