notes

1. DO NOT SCALE FROM THIS DRAWING - USE FIGURED DIMENSIONS ONLY
2. TO BE READ IN CONJUNCTION WITH ALL OTHER CONSULTANTS / SPECIALISTS DRAWINGS. REPORT ANY DISCREPANCIES BEFORE AFFECTED WORK COMMENCES
3. ALL SETTING OUT DIMENSIONS TO BE CHECKED ON SITE BY CONTRACTOR BEFORE WORK COMMENCES

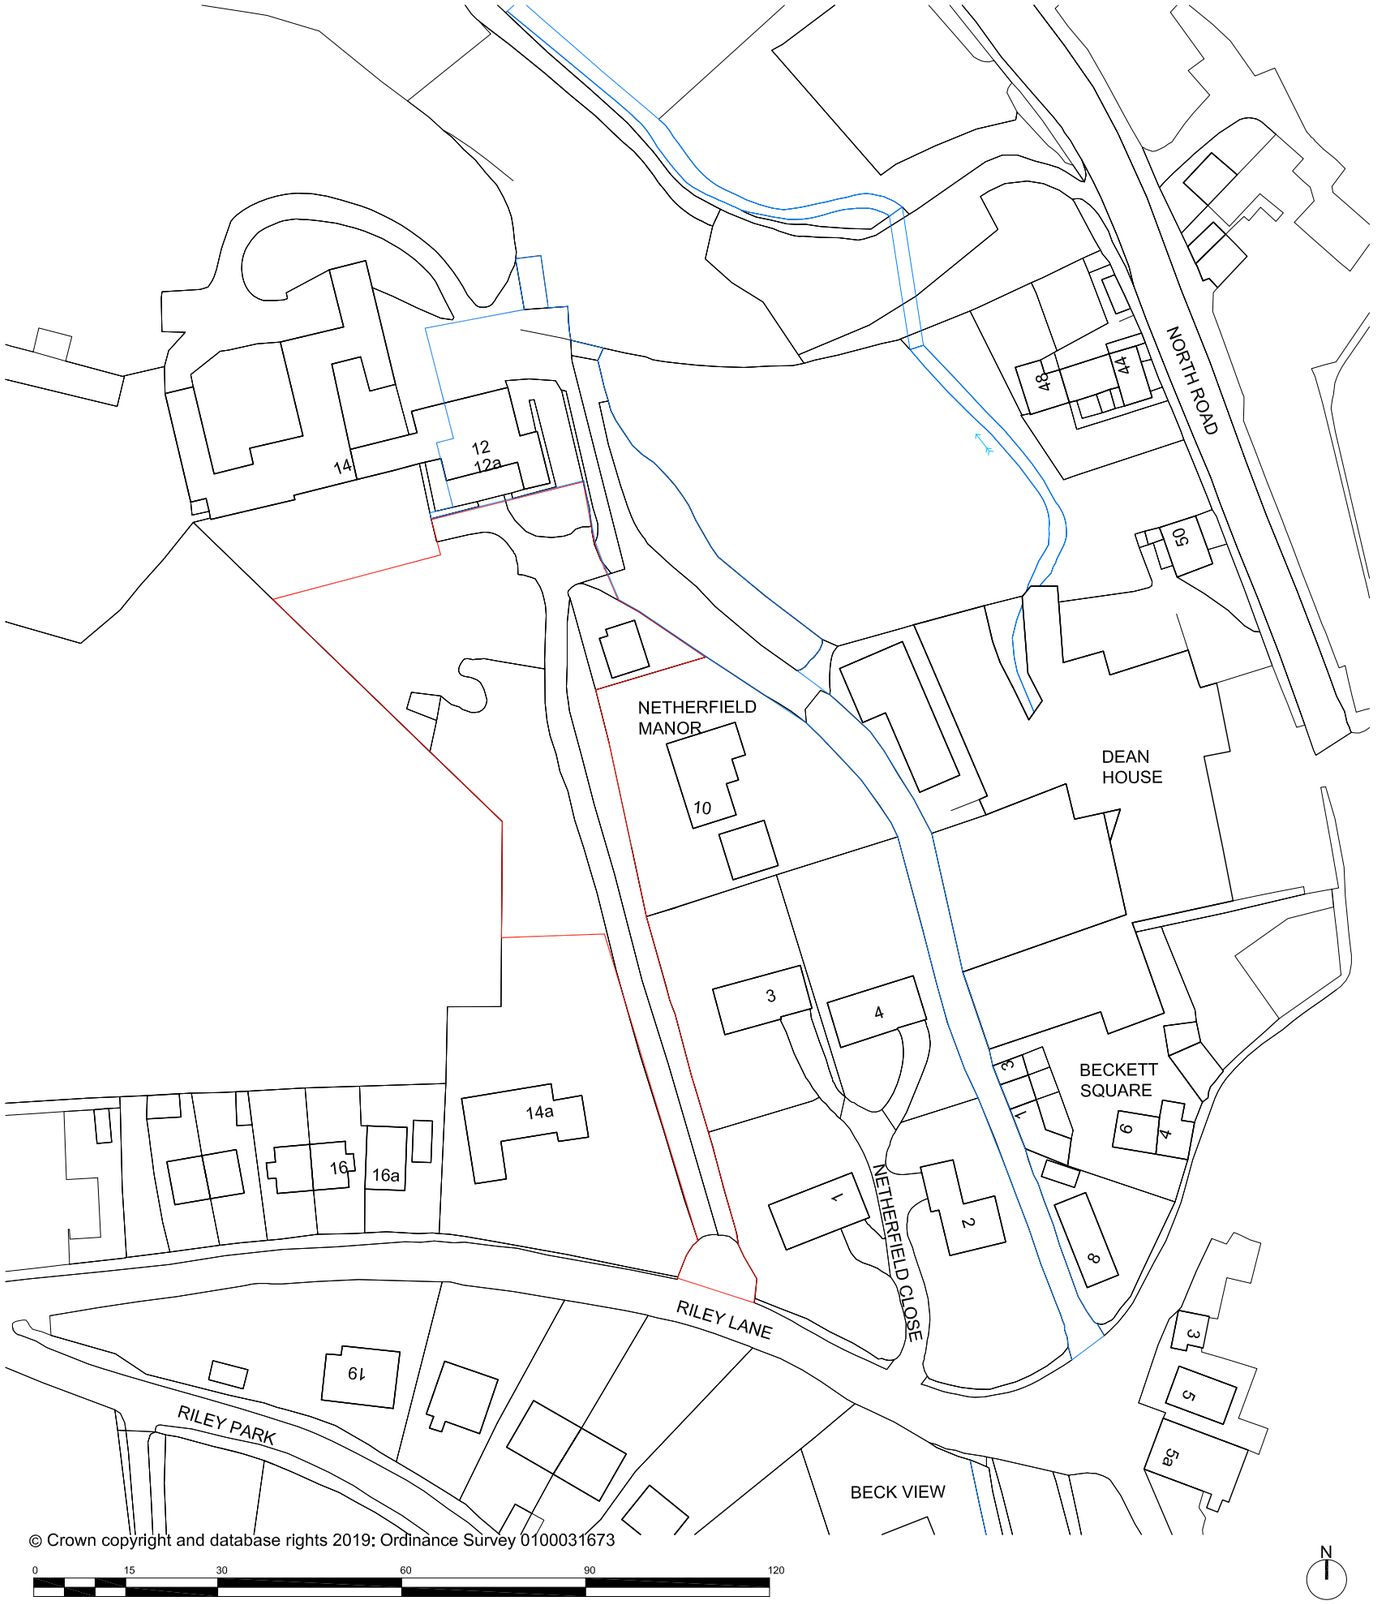

© Crown copyright and database rights 2019: Ordinance Survey 0100031673

SITE LOCATION PLAN

rev.	description
X	xx/xx/xx xx xx xxxxxxxxxxxxxxxxxxxxxxxxxxxxxxxxxxxx

client: Mr. & Mrs. R Napier

project: 12 Riley Lane, Kirkburton

drawing title: Site Location Plan

drawing number: 017009_100

revision: -

drawing status: Planning

scale: 1:1000 @A3

date: 24.01.2019

drawn by: AK

checked by: AK

SIMPLY ARCHITECTURAL

71 Lascelles Hall Road, Lascelles Hall,
HUDDERSFIELD,
West Yorkshire,
HD5 0BE

t: 07899844497

e: info@simplyarchitectural.co.uk

www.simplyarchitectural.co.uk