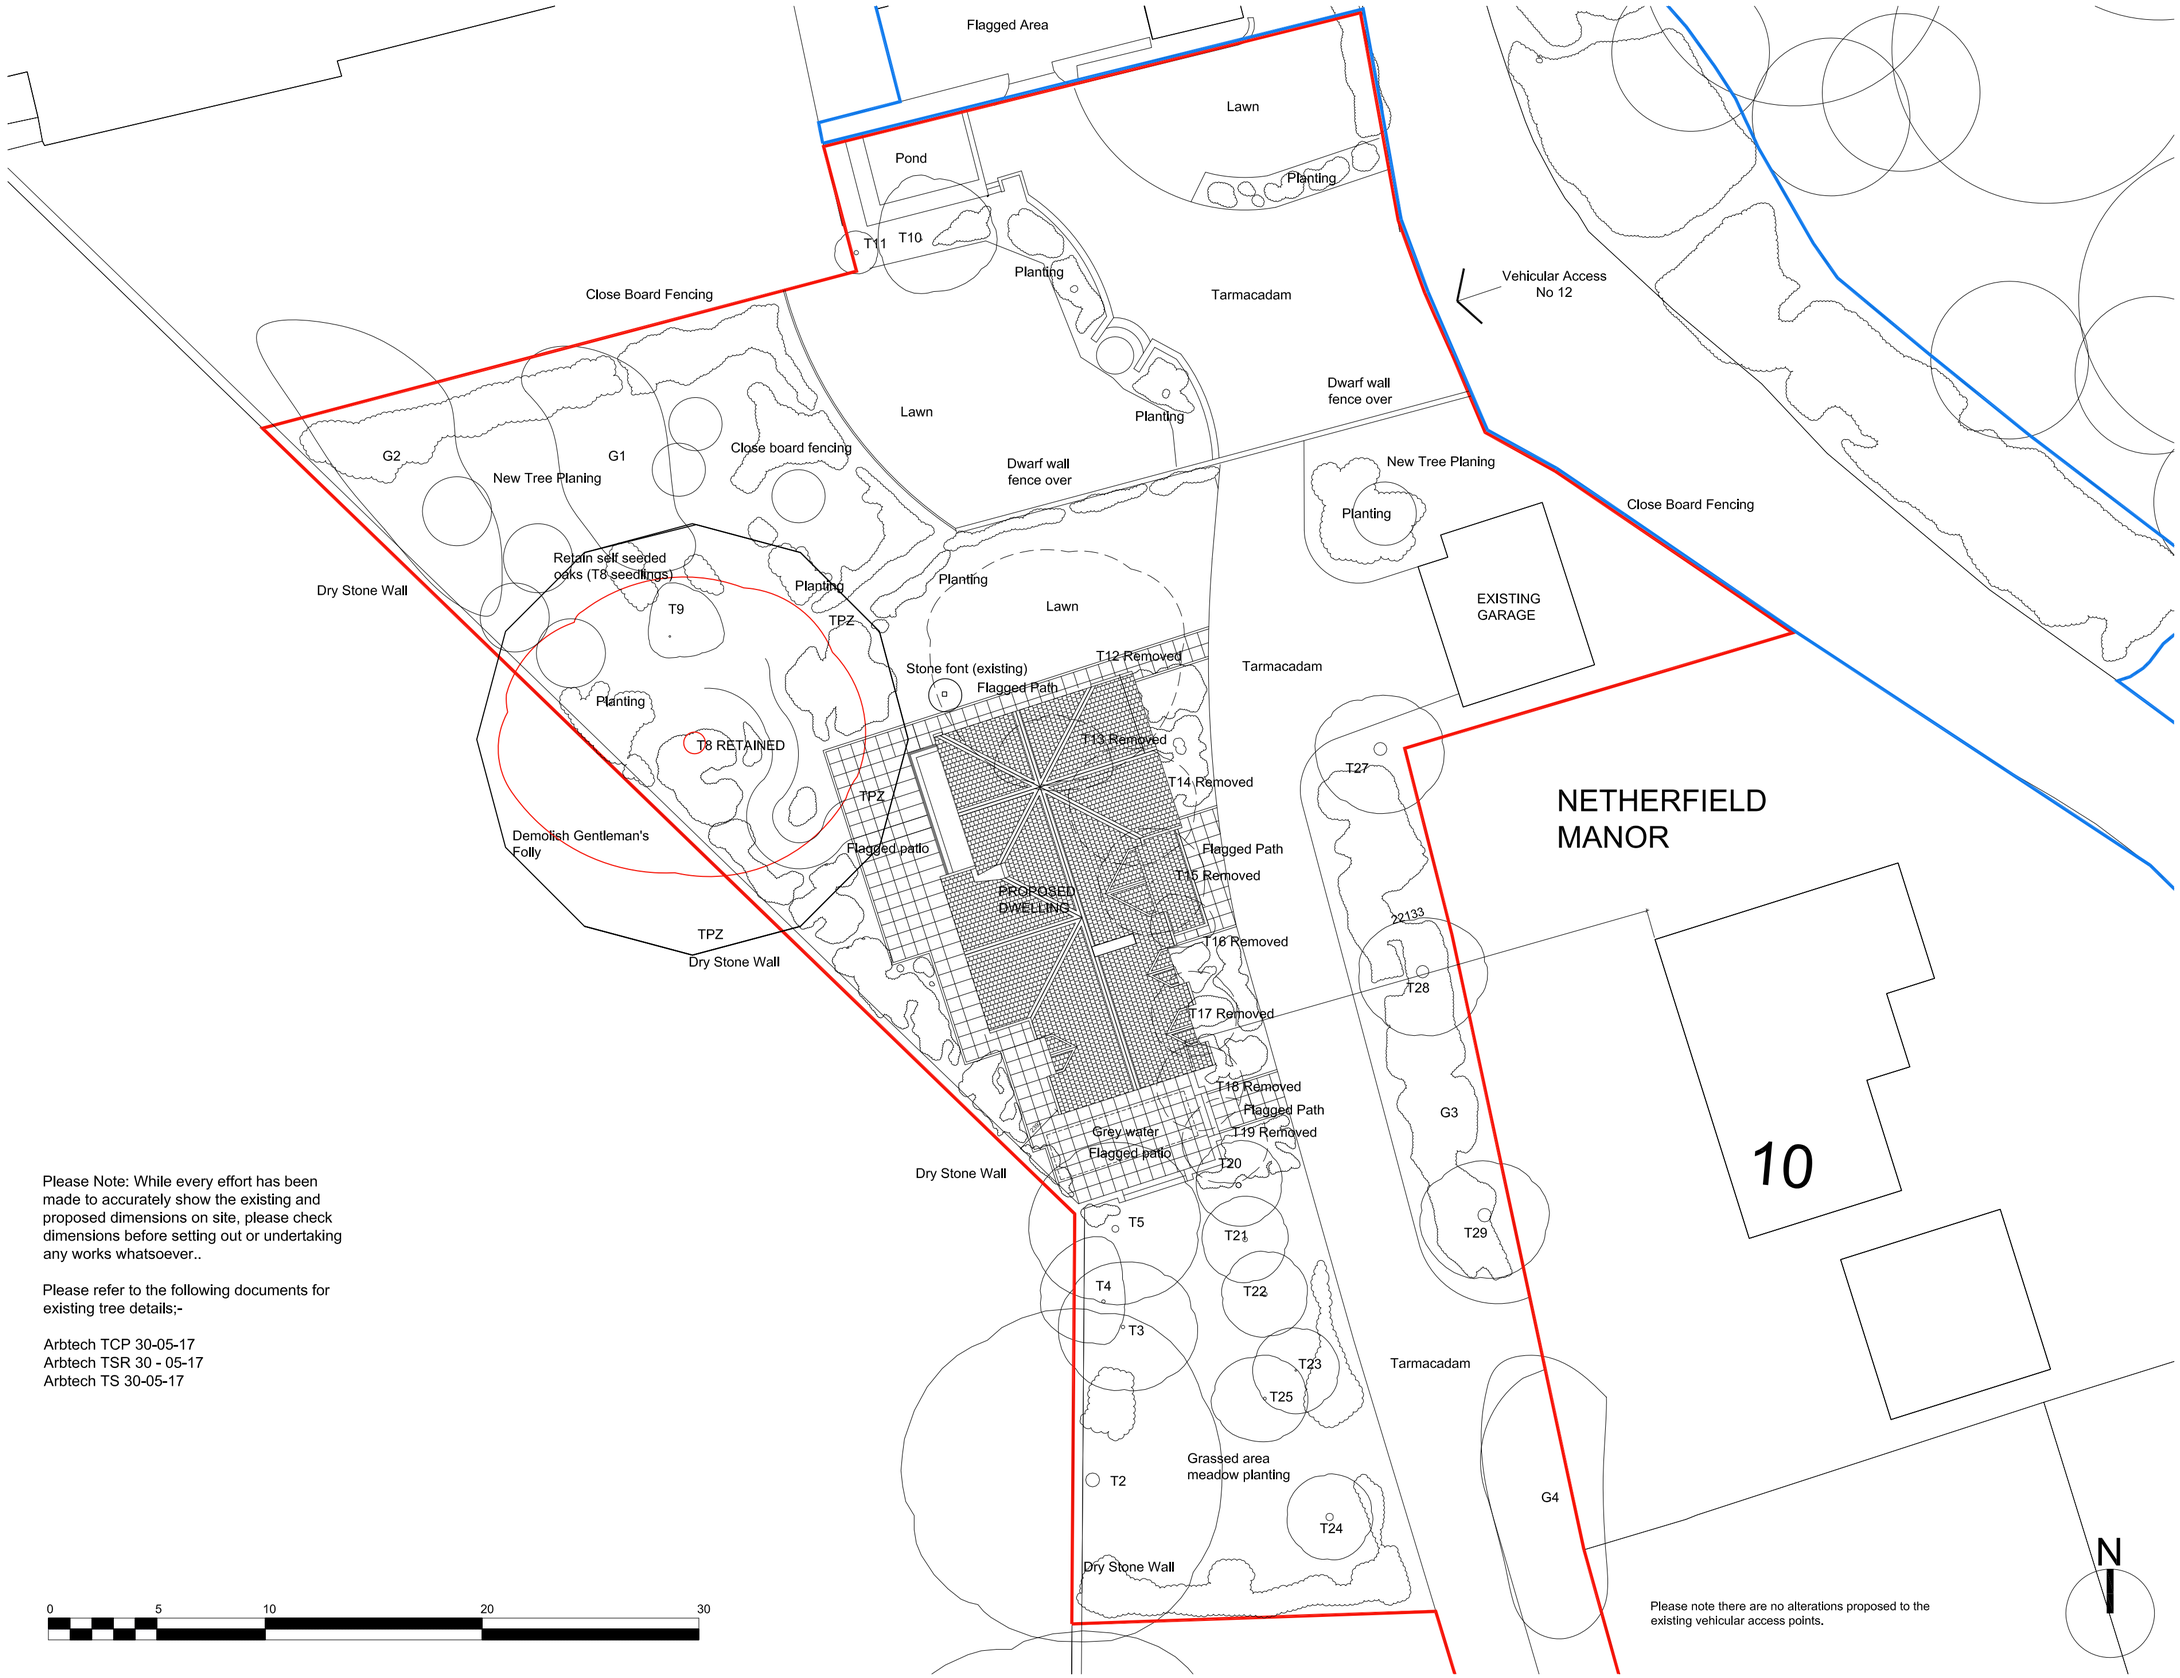

Please Note: While every effort has been made to accurately show the existing and proposed dimensions on site, please check dimensions before setting out or undertaking any works whatsoever..

Please refer to the following documents for existing tree details;-

Arbtech TCP 30-05-17
Arbtech TSR 30 - 05-17
Arbtech TS 30-05-17

0 5 10 20 30

Please note there are no alterations proposed to the existing vehicular access points.

© Crown copyright and database rights 2019: Ordinance Survey 0100031673

notes

1. DO NOT SCALE FROM THIS DRAWING - USE FIGURED DIMENSIONS ONLY
2. TO BE READ IN CONJUNCTION WITH ALL OTHER CONSULTANTS / SPECIALISTS DRAWINGS. REPORT ANY DISCREPANCIES BEFORE AFFECTED WORK COMMENCES
3. ALL SETTING OUT DIMENSIONS TO BE CHECKED ON SITE BY CONTRACTOR BEFORE WORK COMMENCES

rev. description

A	23/01/2020	AK	AK
	dwelling reduced in size and scale. Revised dwelling repositioned to avoid tree protection zone of T8. Indicative landscaping revised to indicate previous level of planting.		
B	26/08/2020	AK	AK
	Dwellingin moved outside of the tree protection Zone. Patio area within this zone shown indicatively.		

client	Mr. & Mrs. R Napier
project	12 Riley Lane, Kirkburton
drawing title	Proposed Site Plan
drawing number	017009_102
revision	B
drawing status	Planning
scale	1:200 @A2
date	30.01.2019
drawn by	AK
checked by	AK

SIMPLY ARCHITECTURAL

71 Lascelles Hall Road, Lascelles Hall,
HUDDERSFIELD,
West Yorkshire,
HD5 0BE

t: 07899844497
e: info@simplyarchitectural.co.uk
www.simplyarchitectural.co.uk