
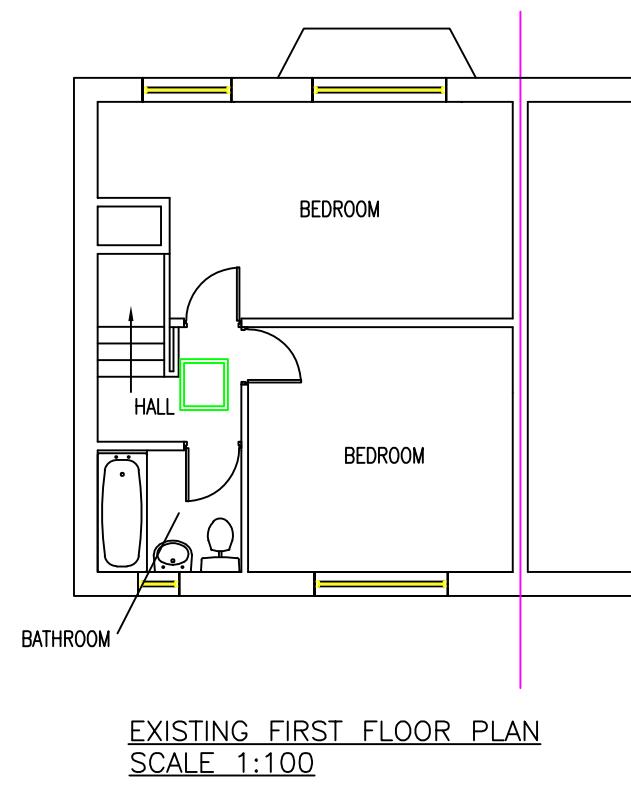
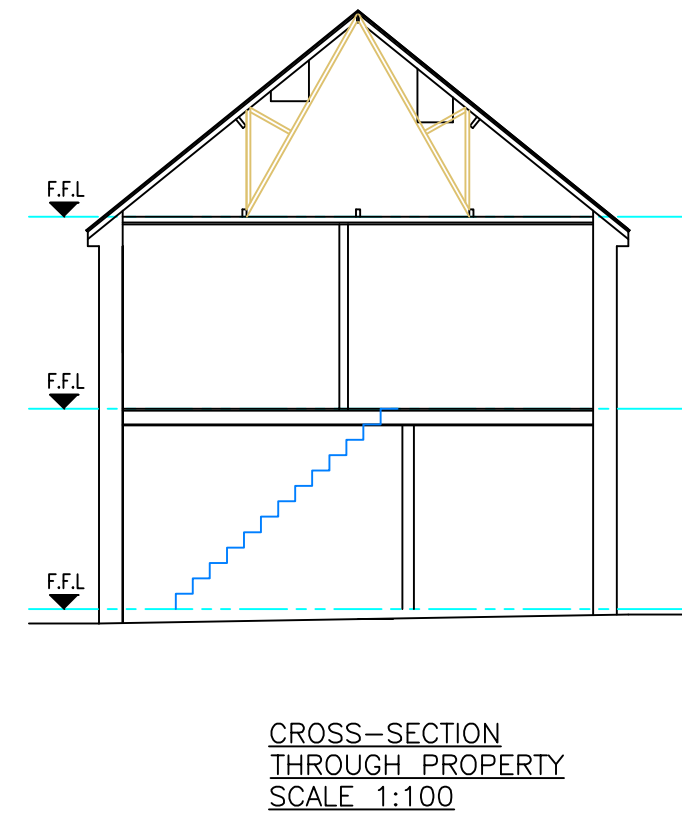
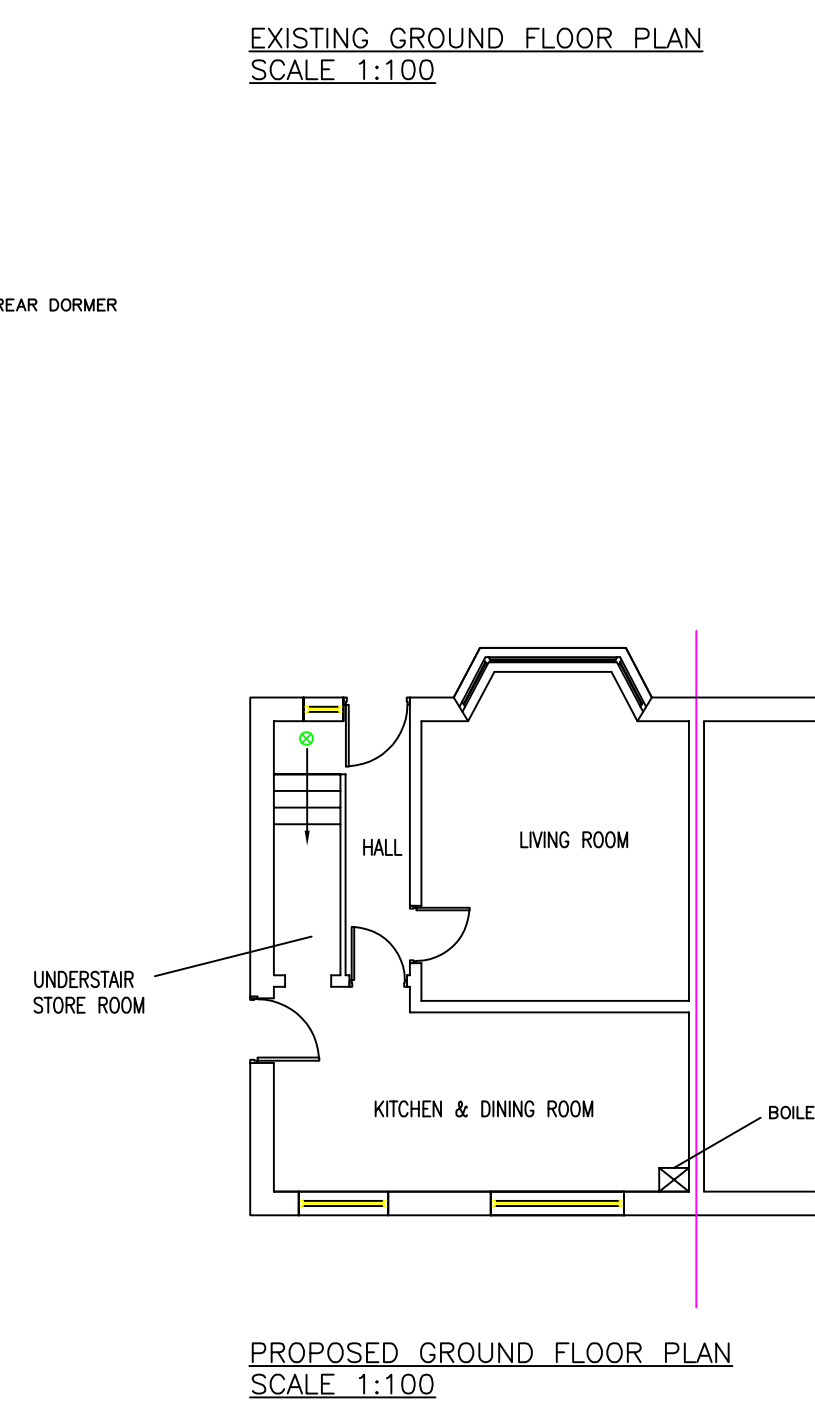
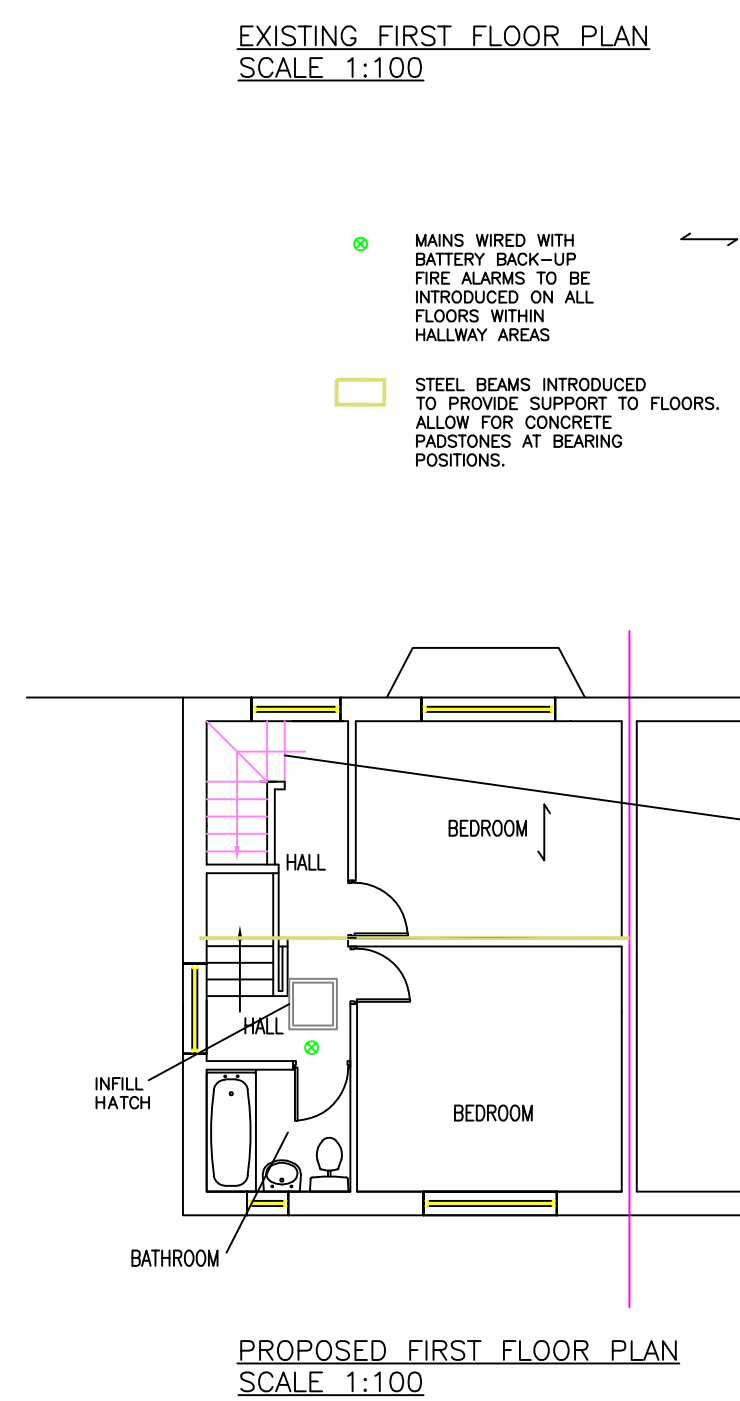
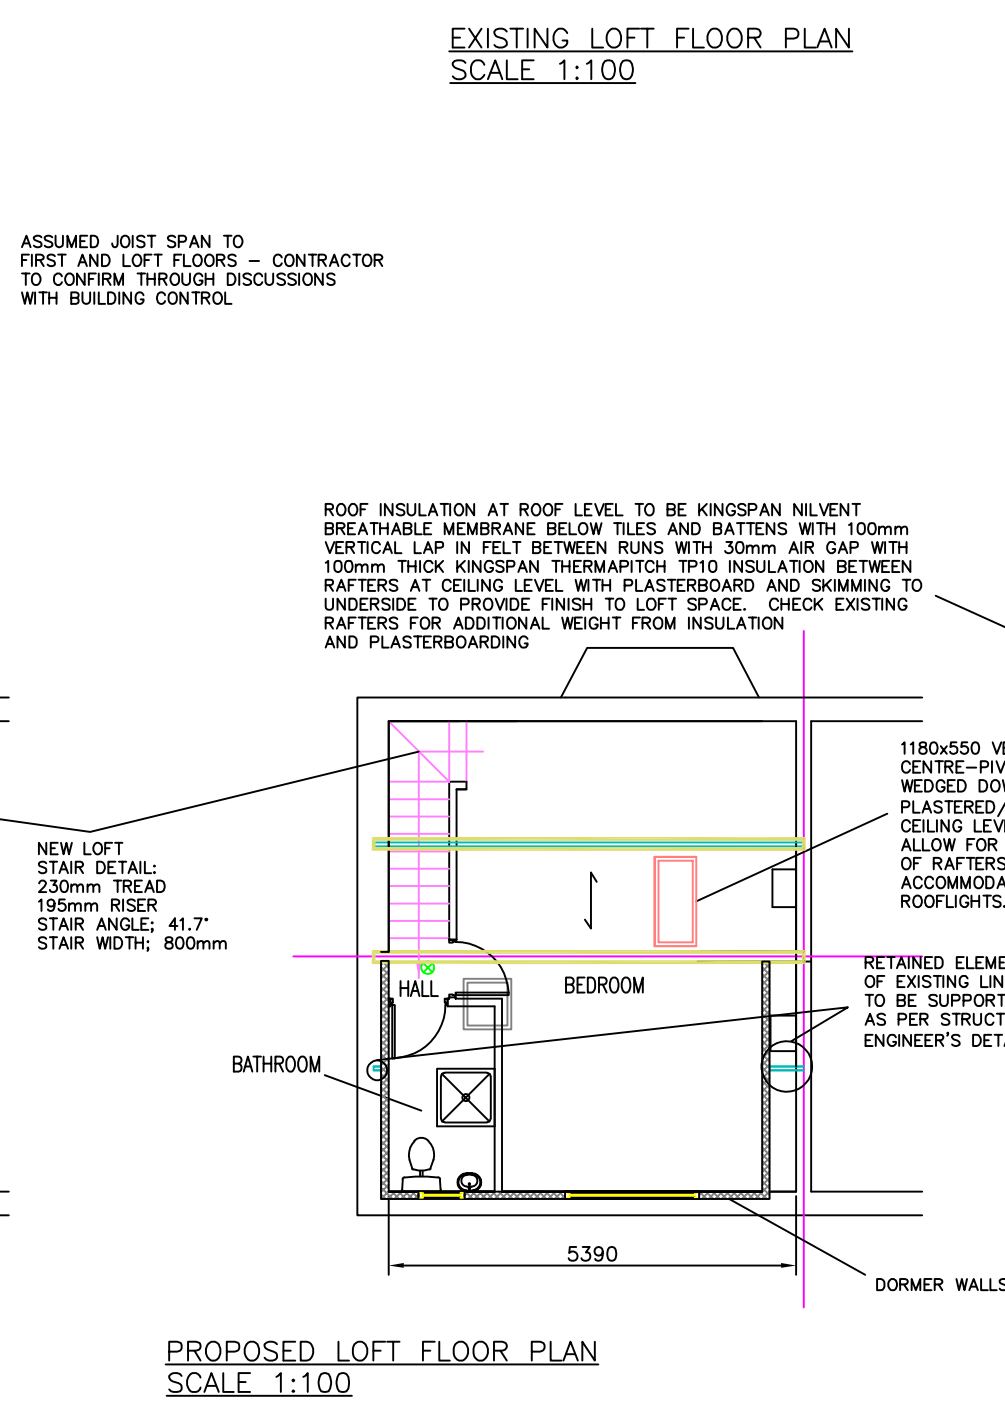
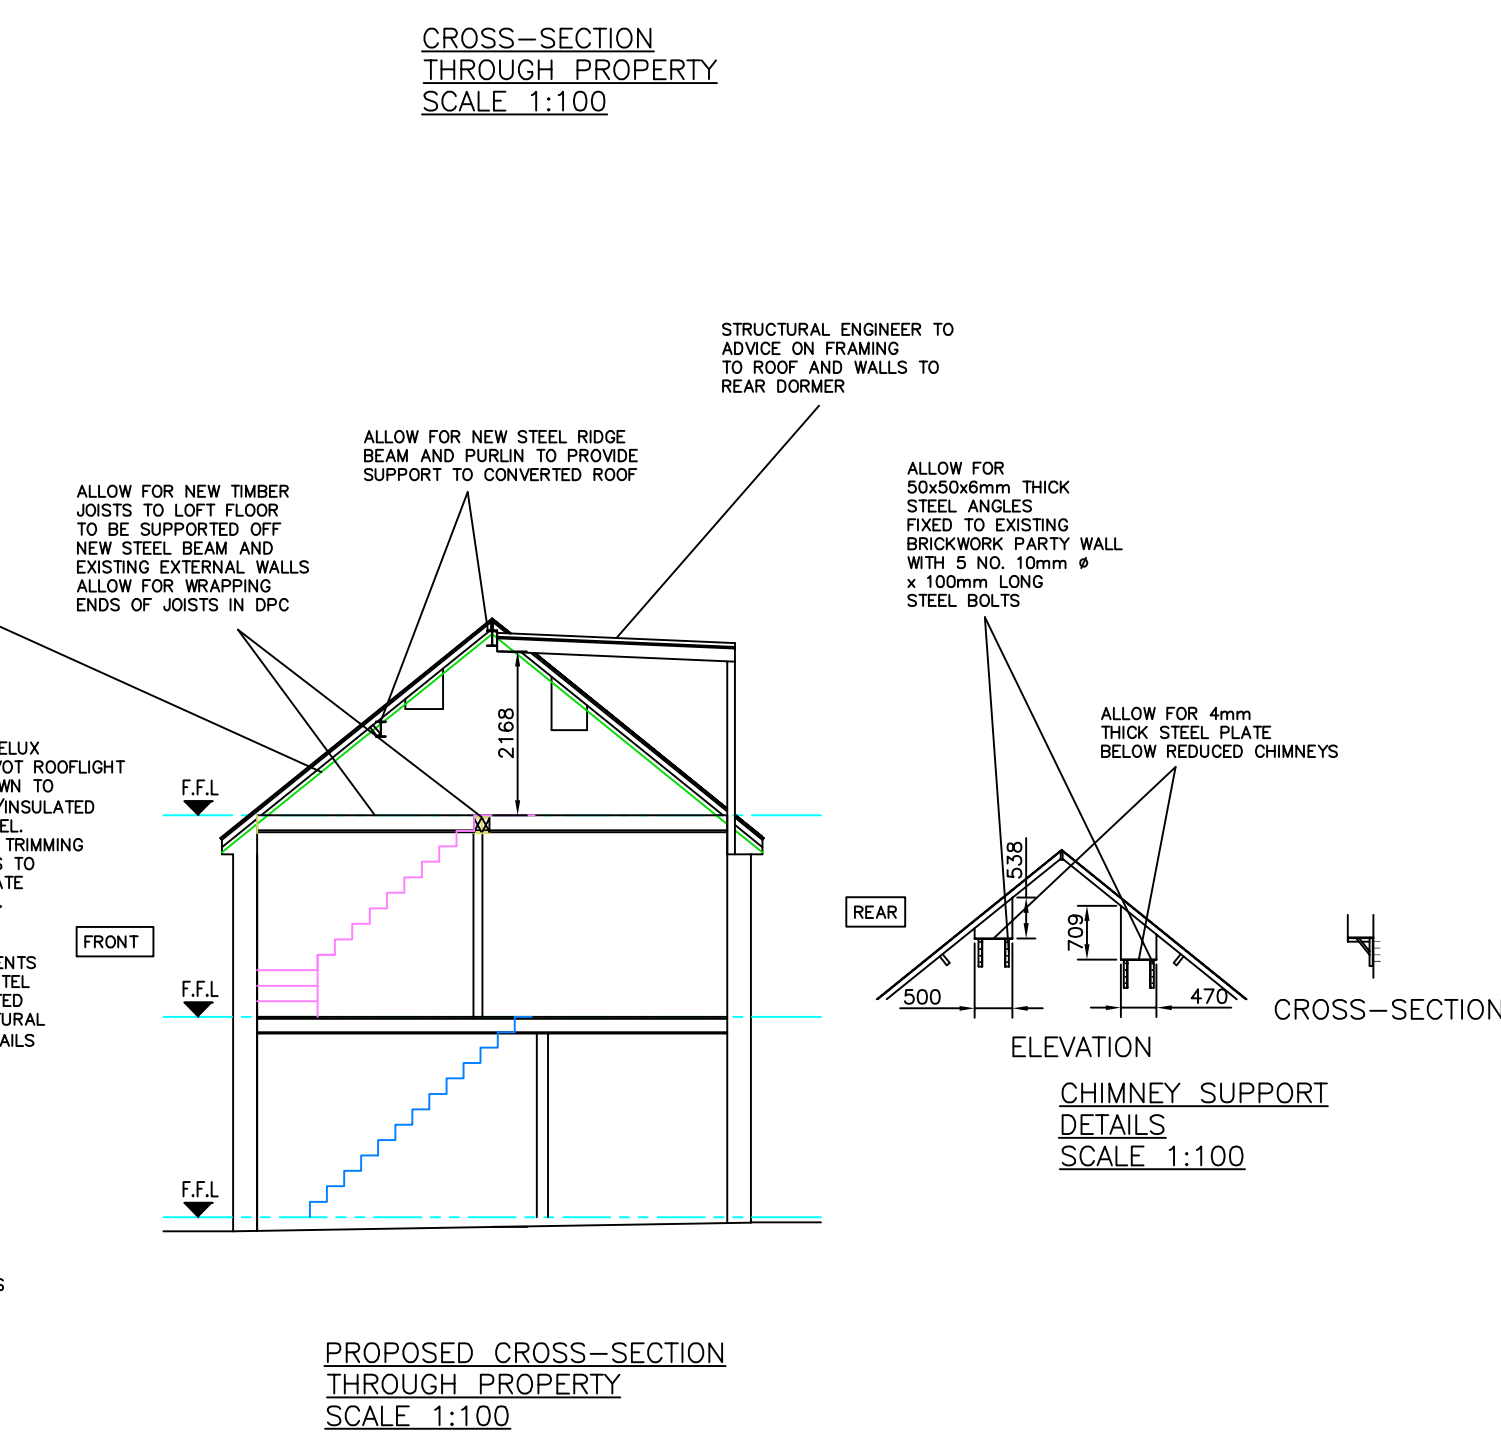
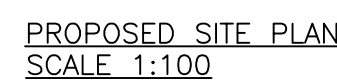
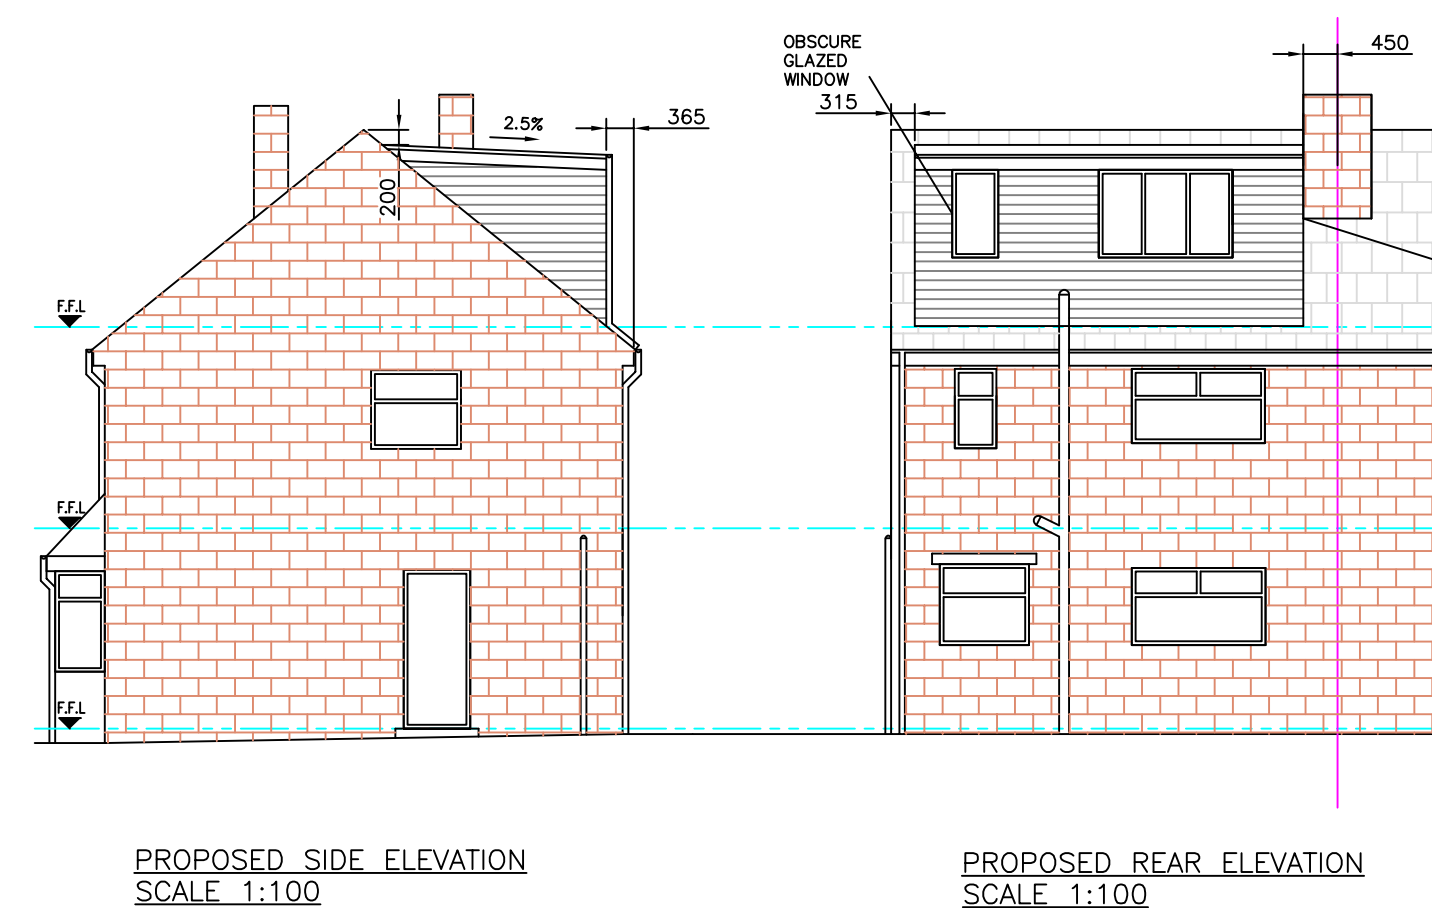


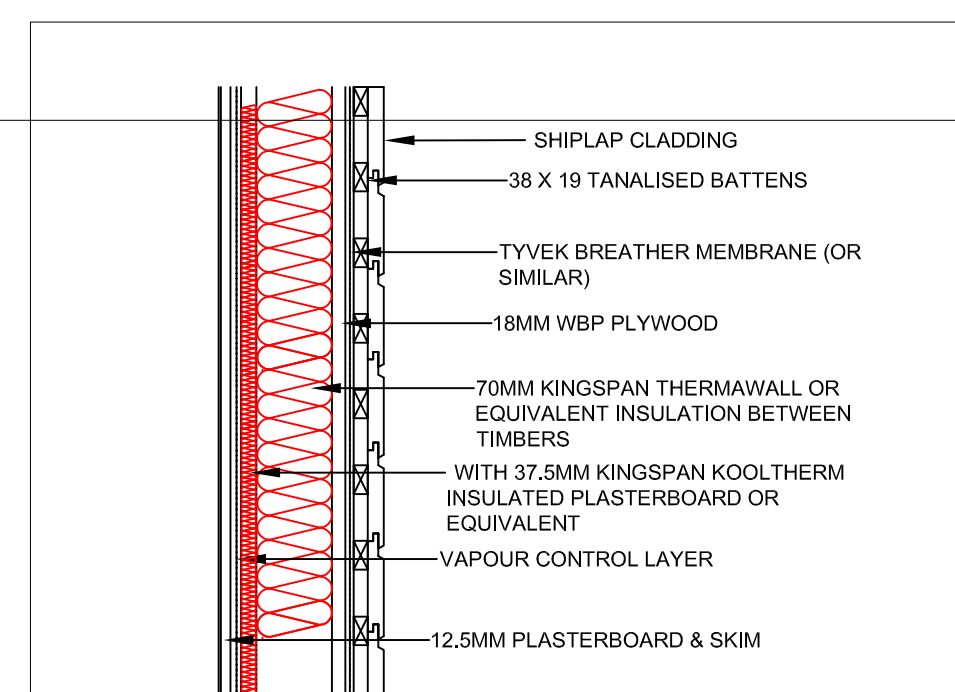

|           |           |                                       |
|-----------|-----------|---------------------------------------|
| Revisions |           | Planning Application for:             |
| Date      | June 2023 | Proposed Loft Conversion              |
|           |           | 31 Ashfield, Thornhill Lees, Dewsbury |
|           |           | Drawing Title:                        |
|           |           | Existing and Proposed                 |
|           |           | Plans and Elevations                  |
|           |           | Drawing No: S01                       |
|           |           | Rev A                                 |
|           |           | Scale: As shown                       |
|           |           | Paper Size: A1                        |

NOTE – THIS DRAWING  
IS FOR PLANNING  
PURPOSES ONLY –  
FURTHER DETAILED  
DRAWINGS WILL BE  
REQUIRED AS PART OF  
A BUILDING REGULATIONS  
APPLICATION.

NOTE – DO NOT  
SCALE OFF DRAWING.  
DIMENSIONS TO BE  
CONFIRMED ON SITE

---

ALL DIMENSIONS IN MM



SITE LOCATION PLAN  
SCALE 1:1250

DORMER SHIPLAP  
CLADDING DETAIL  
SCALE 1:10