


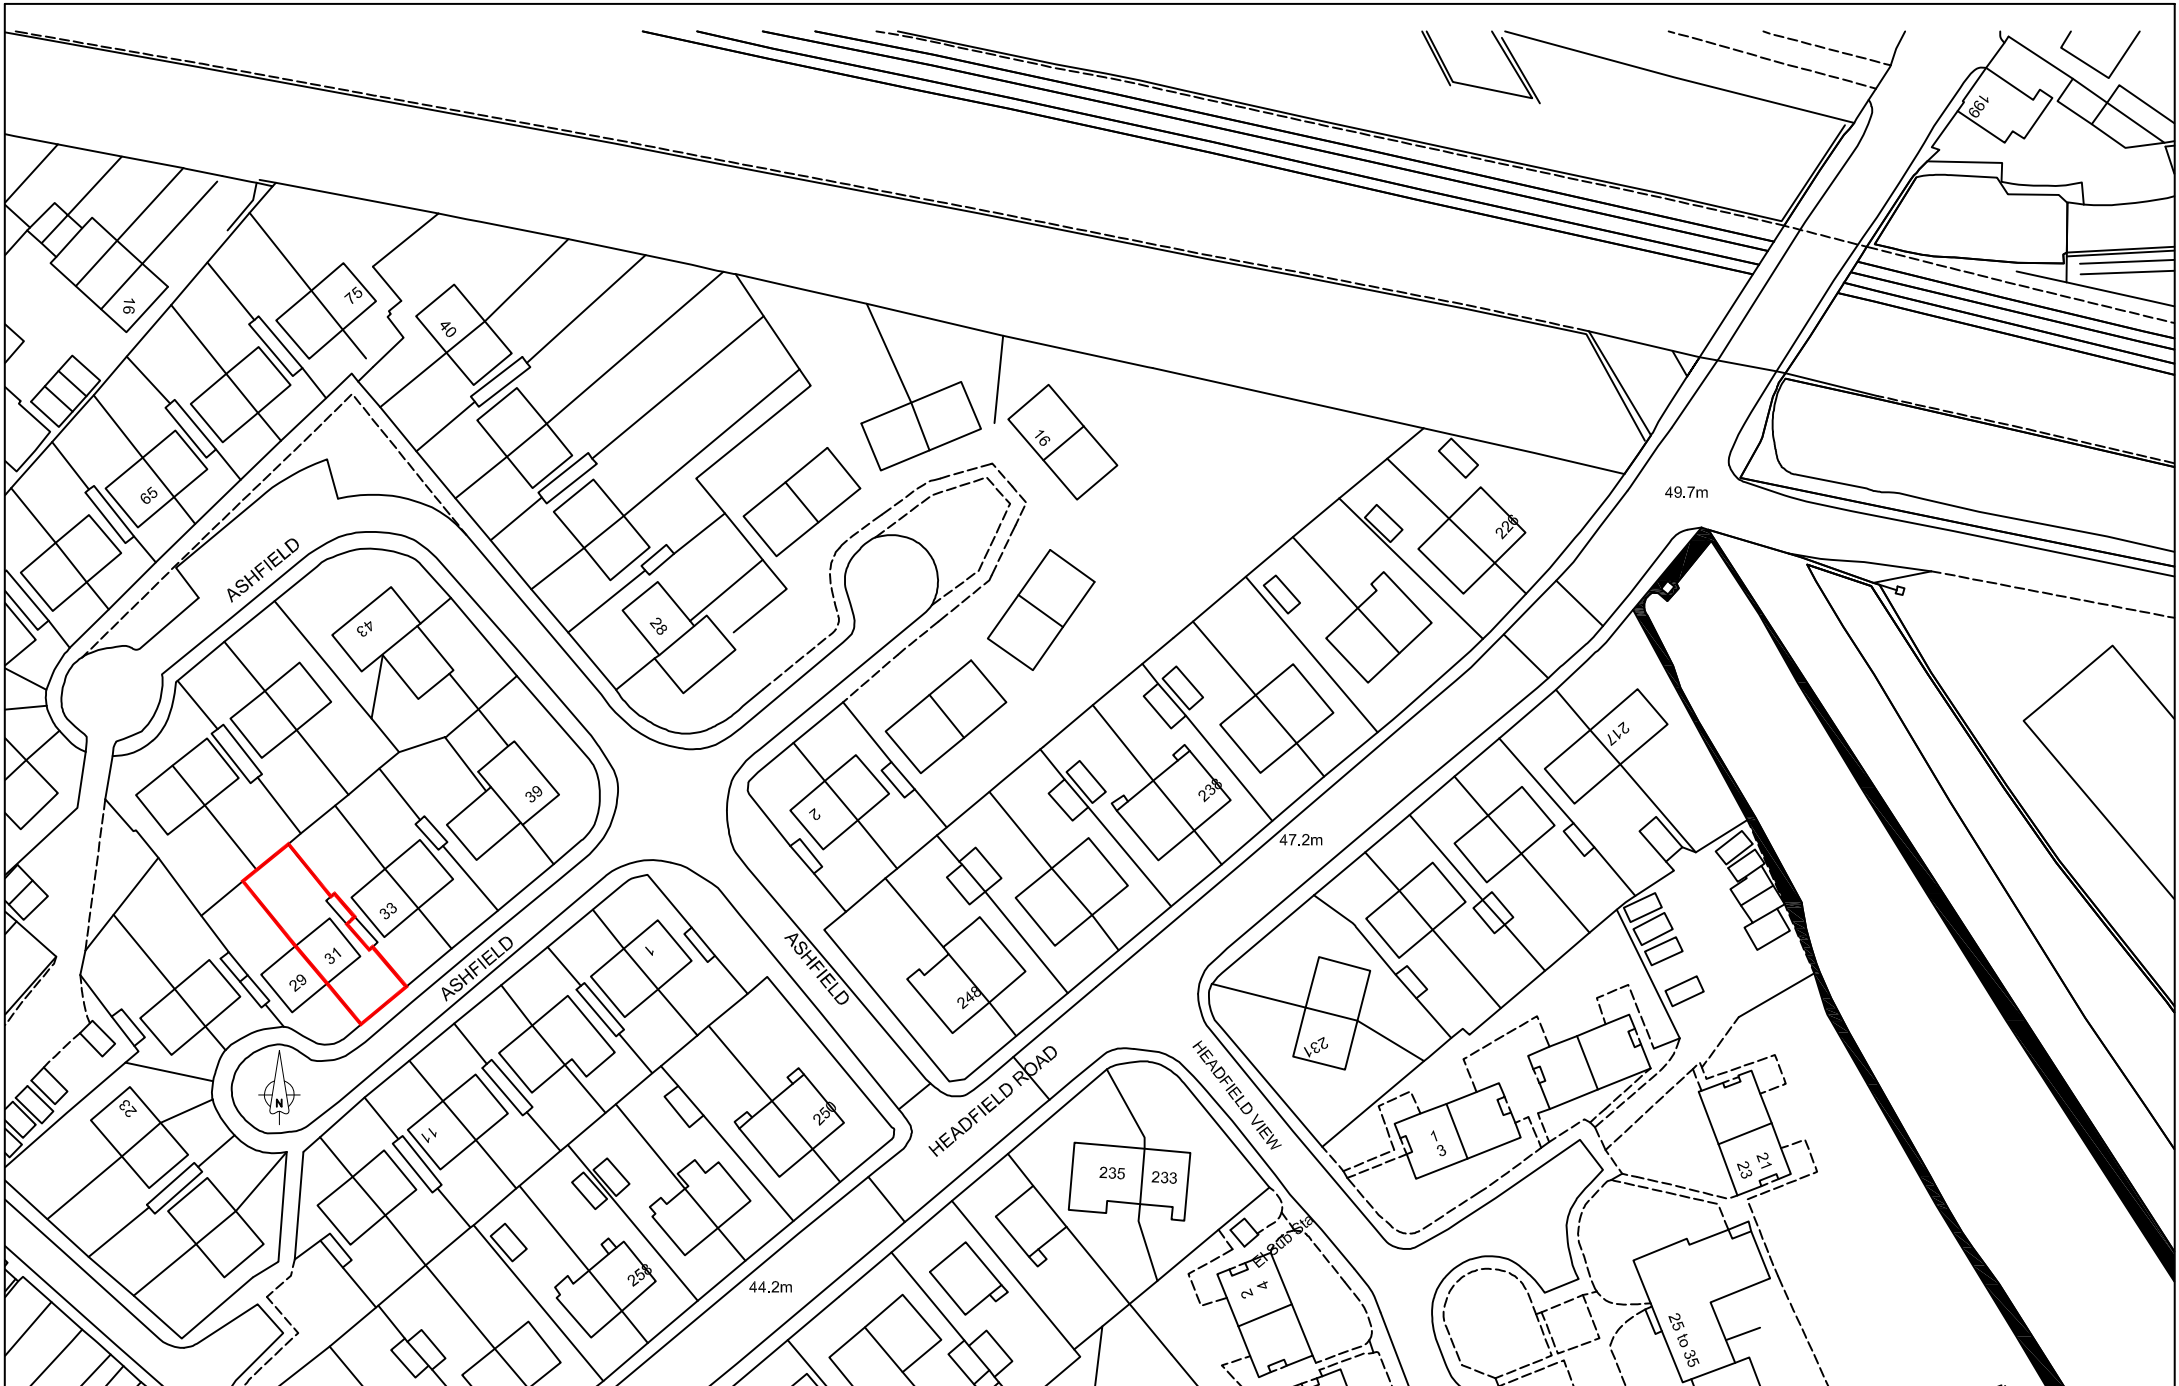

Date: July 2023	Project: Rear Dormer 31 Ashfield, Thornhill Lees, Dewsbury	Drawing Title: Location Plan	Drawing No: SK01		Rev
			Scale: 1:1000	Paper Size: A4	