




D - D - LONGSECTION
SCALE: H 1:250,V 1:250. DATUM: 168.000

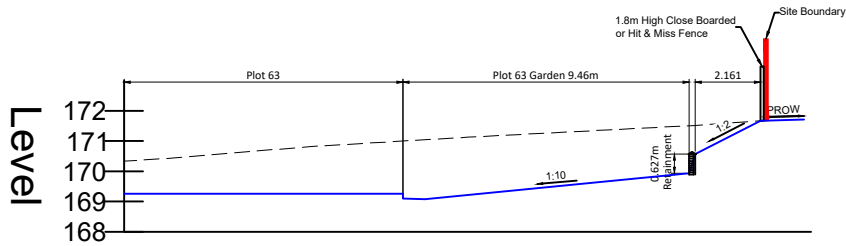


E - E - LONGSECTION
SCALE: H 1:250,V 1:250. DATUM: 168.000

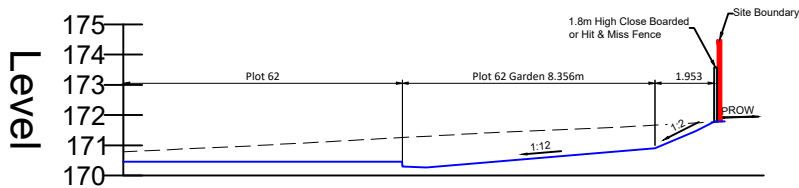

F - F - LONGSECTION
SCALE: H 1:250,V 1:250. DATUM: 170.000

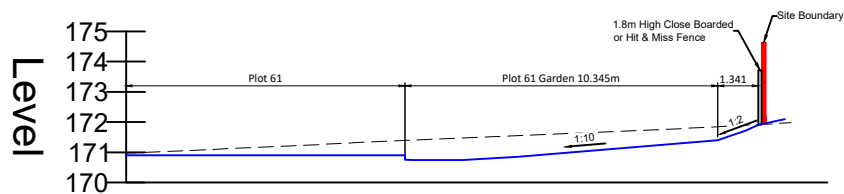

G - G - LONGSECTION
SCALE: H 1:250,V 1:250. DATUM: 170.000

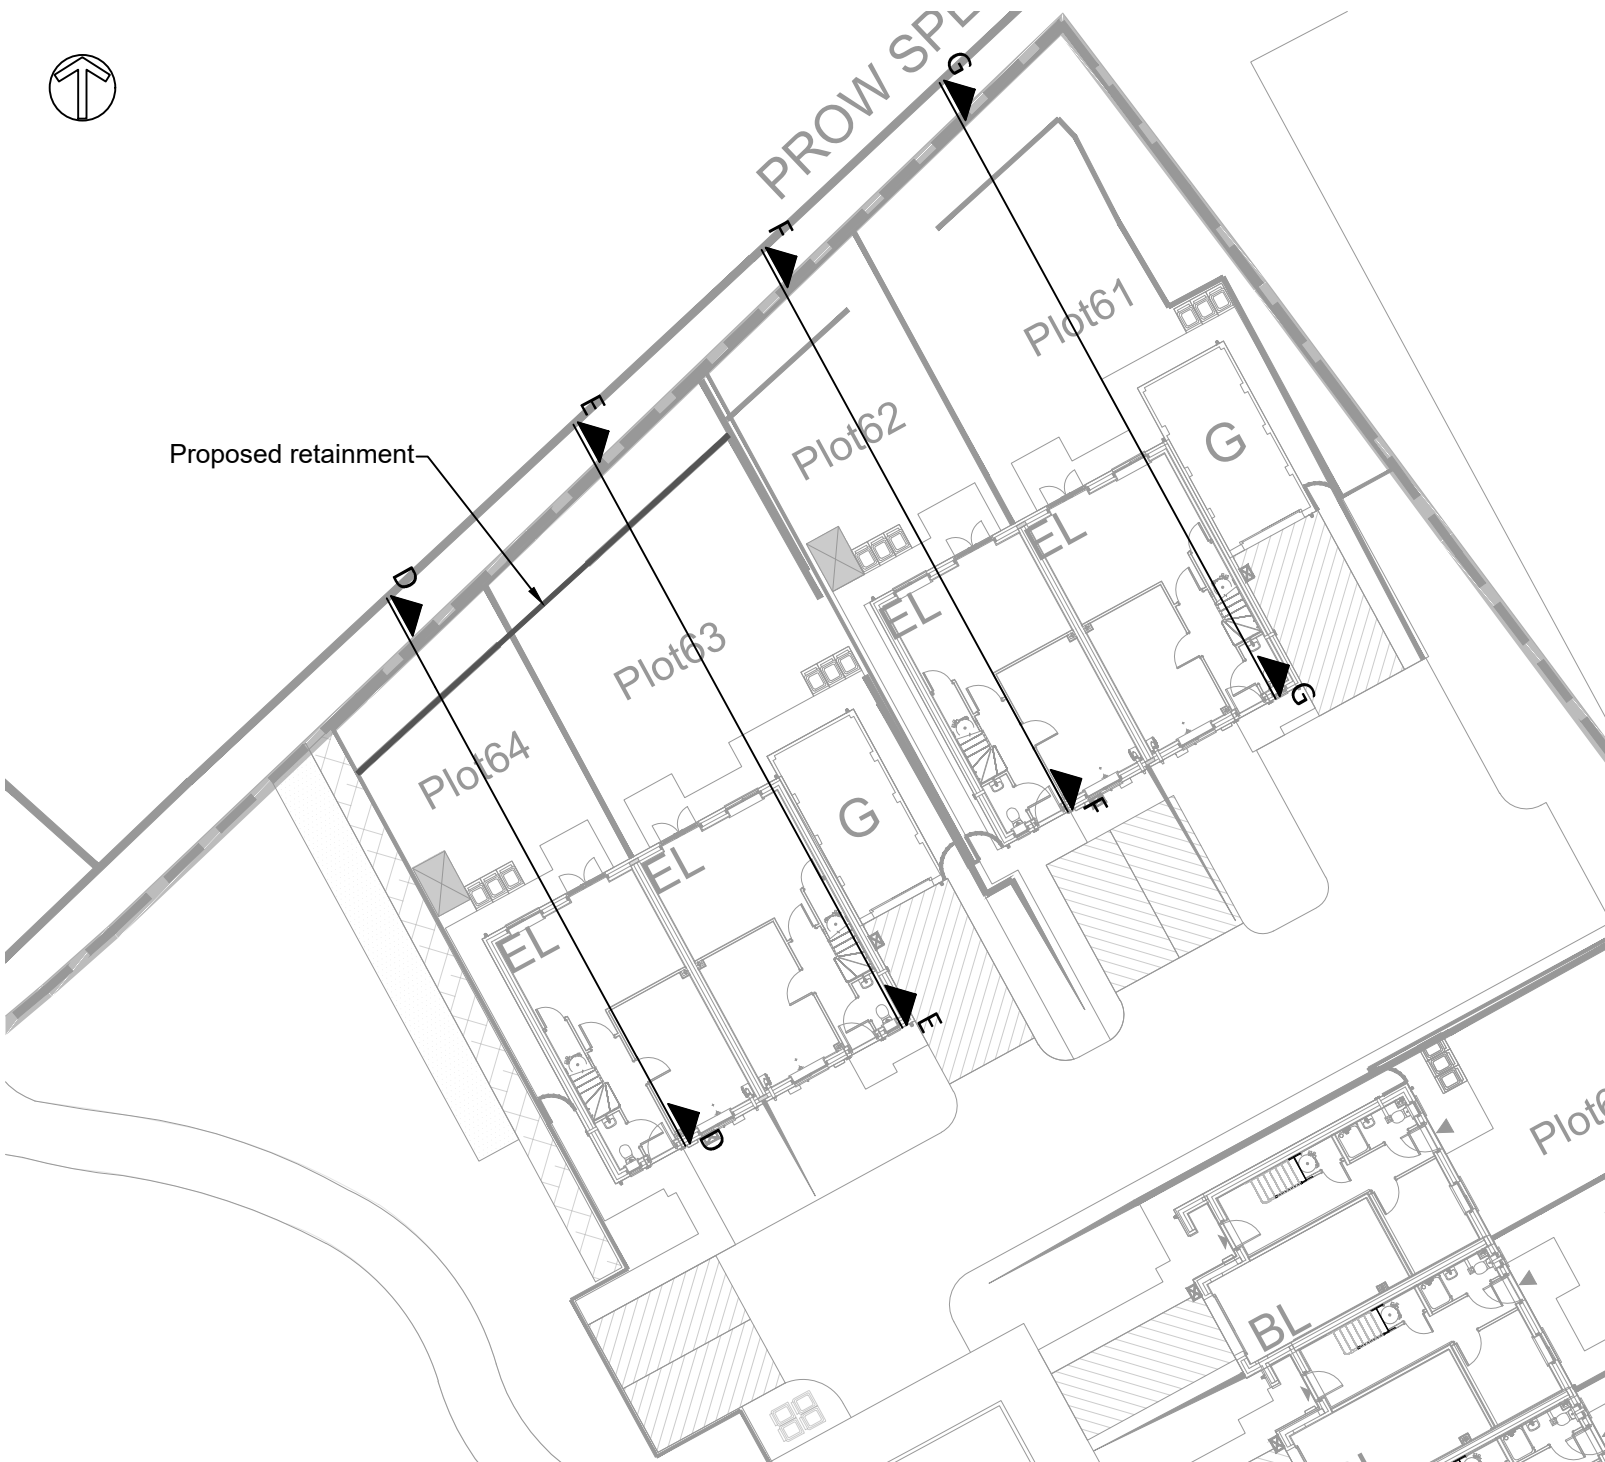

Do Not Scale				
DESIGN REVIEW				
Design review by:	**	Checked by:	**	
Residual hazards:				
Health, Safety & Environmental Notes				
NOTES				
Key:				
Proposed Surface				
Existing Surface				
27.10.23 Sections updated as per client comments				
09.05.23 Notes on section amended				
05.05.23 Initial Issue				
Date	Description	By	Chk	Rev
ADEPT				
CIVIL AND STRUCTURAL CONSULTING ENGINEERS				
Web: www.adeptcsce.com Email: inbox@adeptcsce.com Tel: 0113 239 4518 (Head Office)				
Originating Office: Leeds 1912 Mills, Sunny Bank Mills, Farsley, Leeds, LS28 5UJ Tel: 0113 239 4518				
Project				
Blue Hills Farm, Birkenshaw				
Title				
PROW Sections Sheet 2 of 2				
Client				
Vistry Partnerships				
Scale @ A3	Initial author	Initial checker	Approver	Initial Date
1:250	OCB	JS	RP	May 23
Status	Purpose	Adopt Ref		
S2	Preliminary	09.21011		
Project Number	Originator	Volume	Level	Type
09.21011-ACE-00-ZZ-DR-C-03606				
Rev.				
P3				