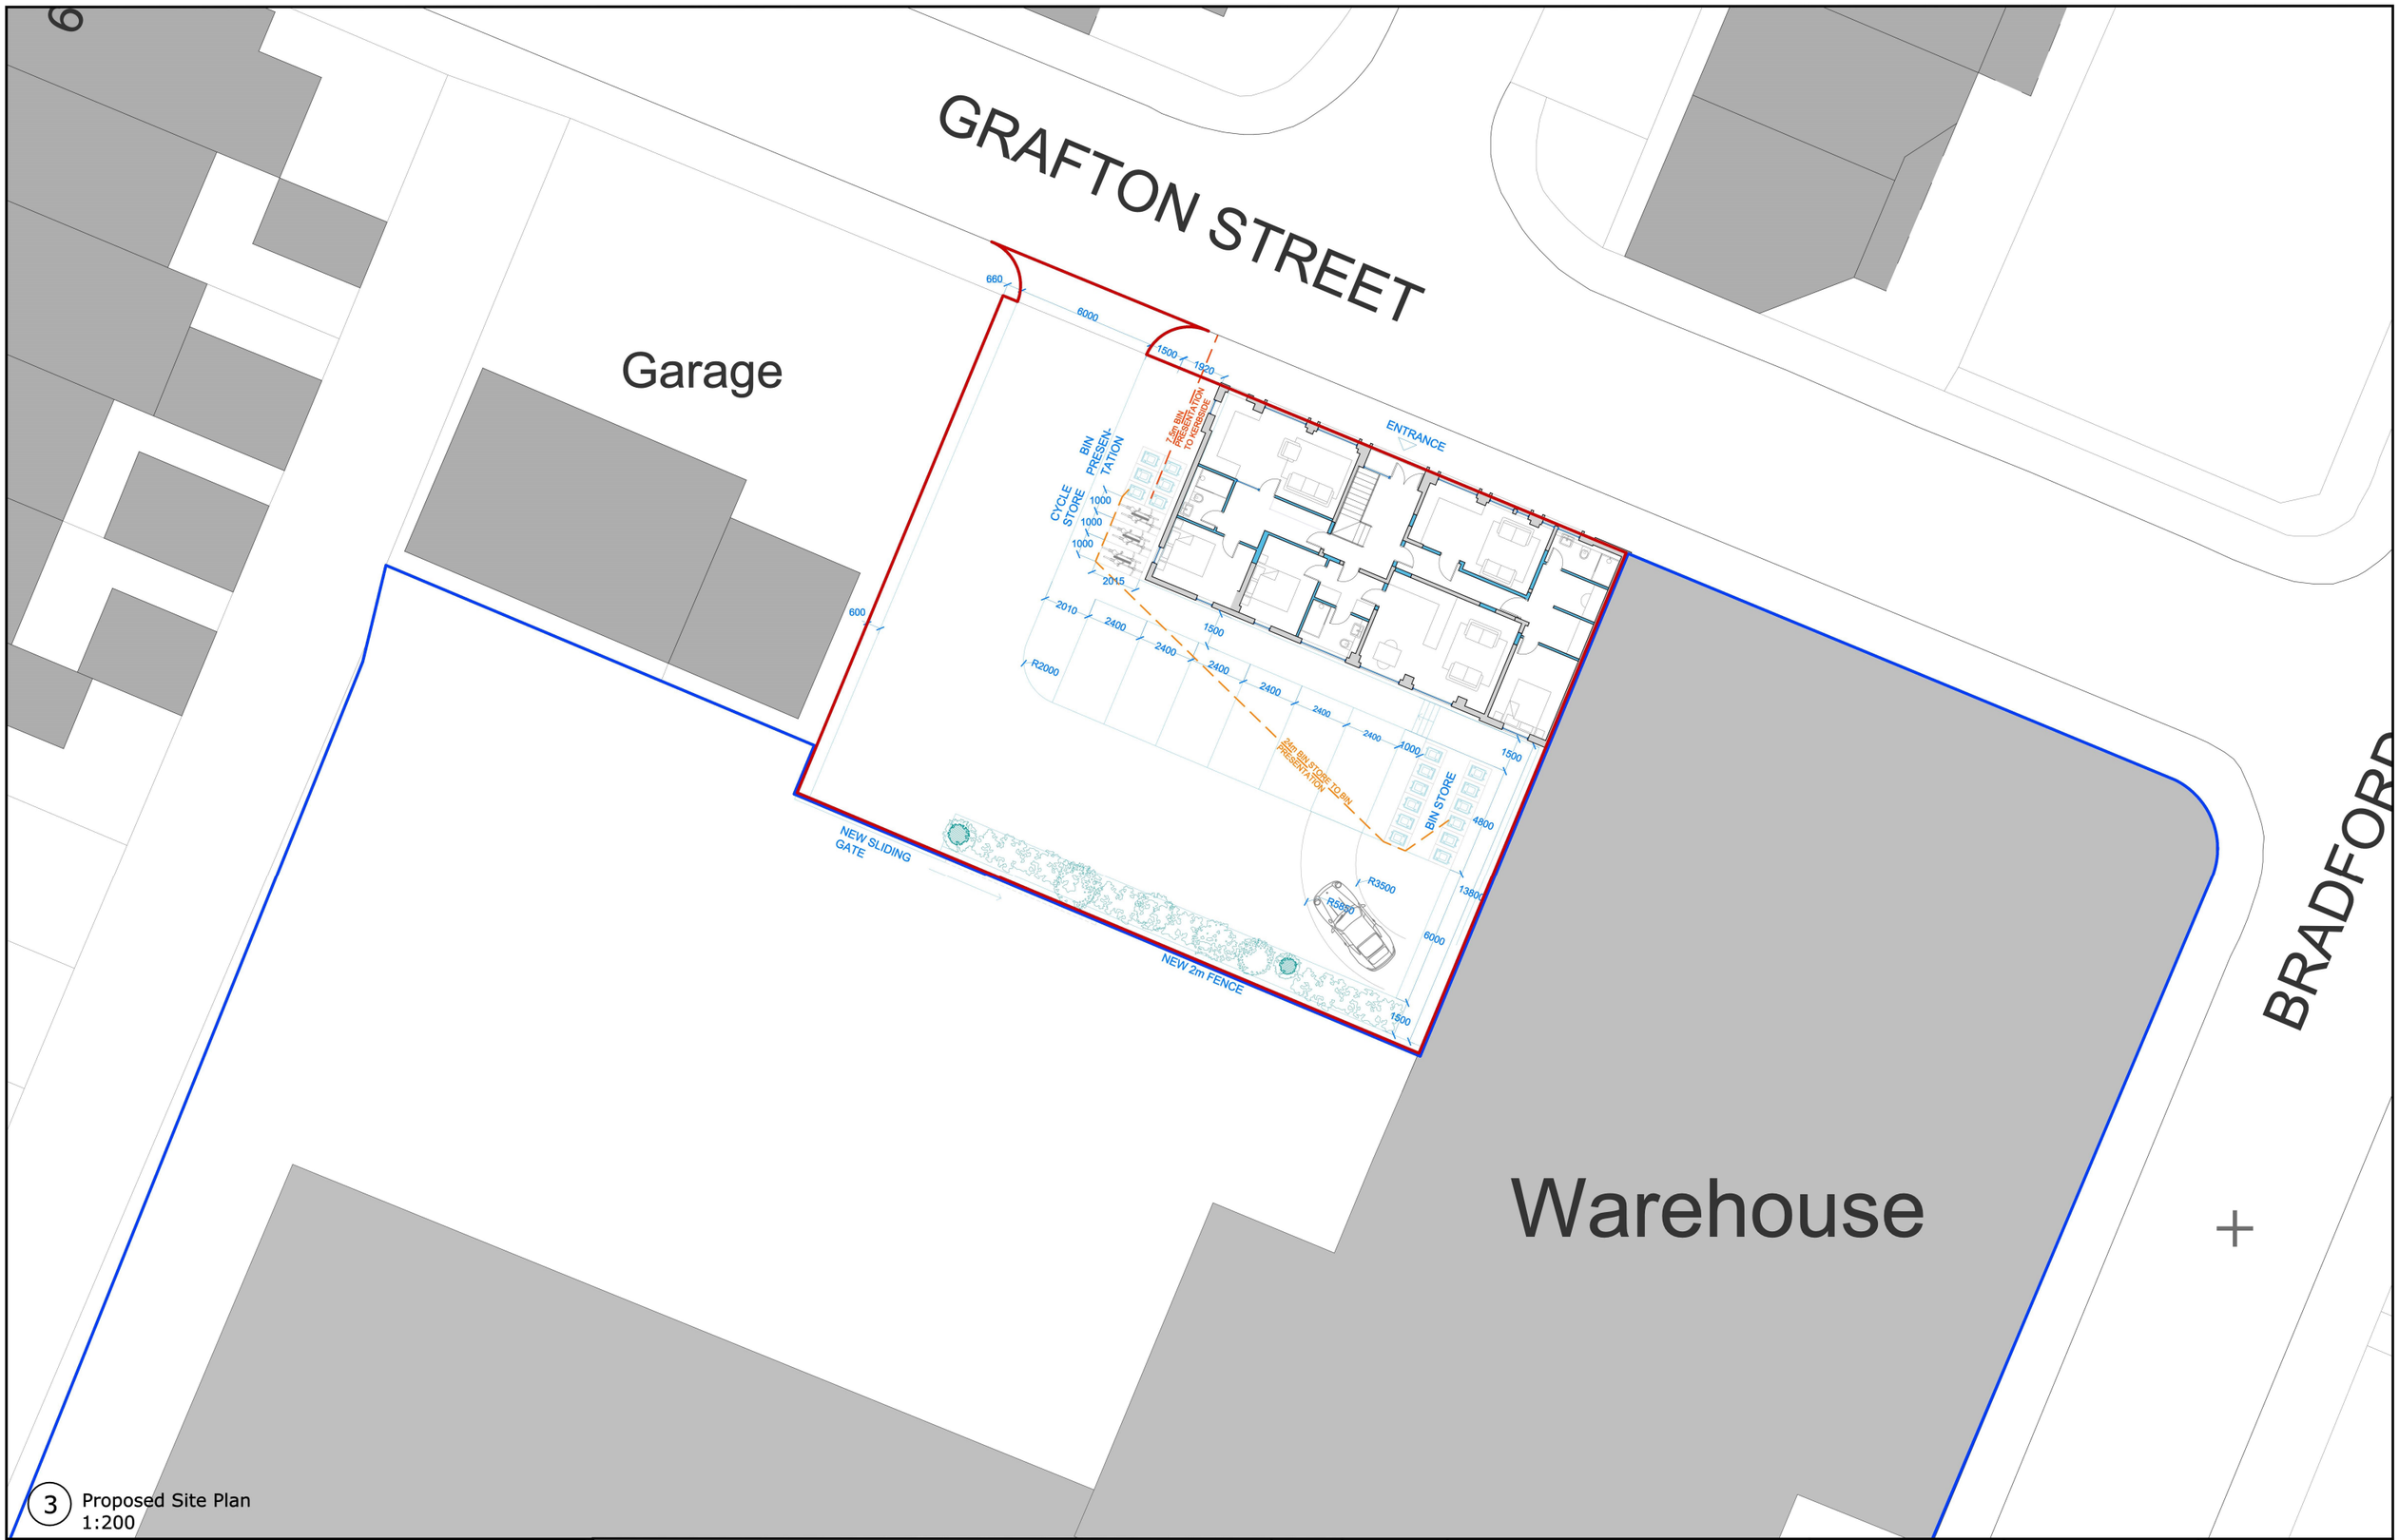

3 Proposed Site Plan
1:200

EDG:Architecture
EDWARDS DESIGN GROUP

- This drawing is subject to copyright laws and the use of this drawing is licensed by EDG:Architecture for use on this project only.
- In the event of any discrepancies being found, they are to be brought to the attention of EDG:Architecture as soon as possible.
- Contractors must check all dimensions on site. Specific dimensions should be requested, and not scaled from this drawing.
- Responsibility for measurements remains with the Principal Contractor

Scale bar at: 1:250

0 1m 2m 3m 4m 5m 10m 20m

NORTH

Address:	Dixon Hall, Grafton Street, Batley, WF17 6AR	Scale: 1:250 at A3	Drawing: 2120-LP02	Date: 07.07.23
Proposals:	Proposed change of use of office building to residential units	Drawn by: JPT	Revision: A	Status: For Planning
Drawing Title:	Proposed Site Plan	T: 01423 705077	E: andrew@edgarchitecture.co.uk	