


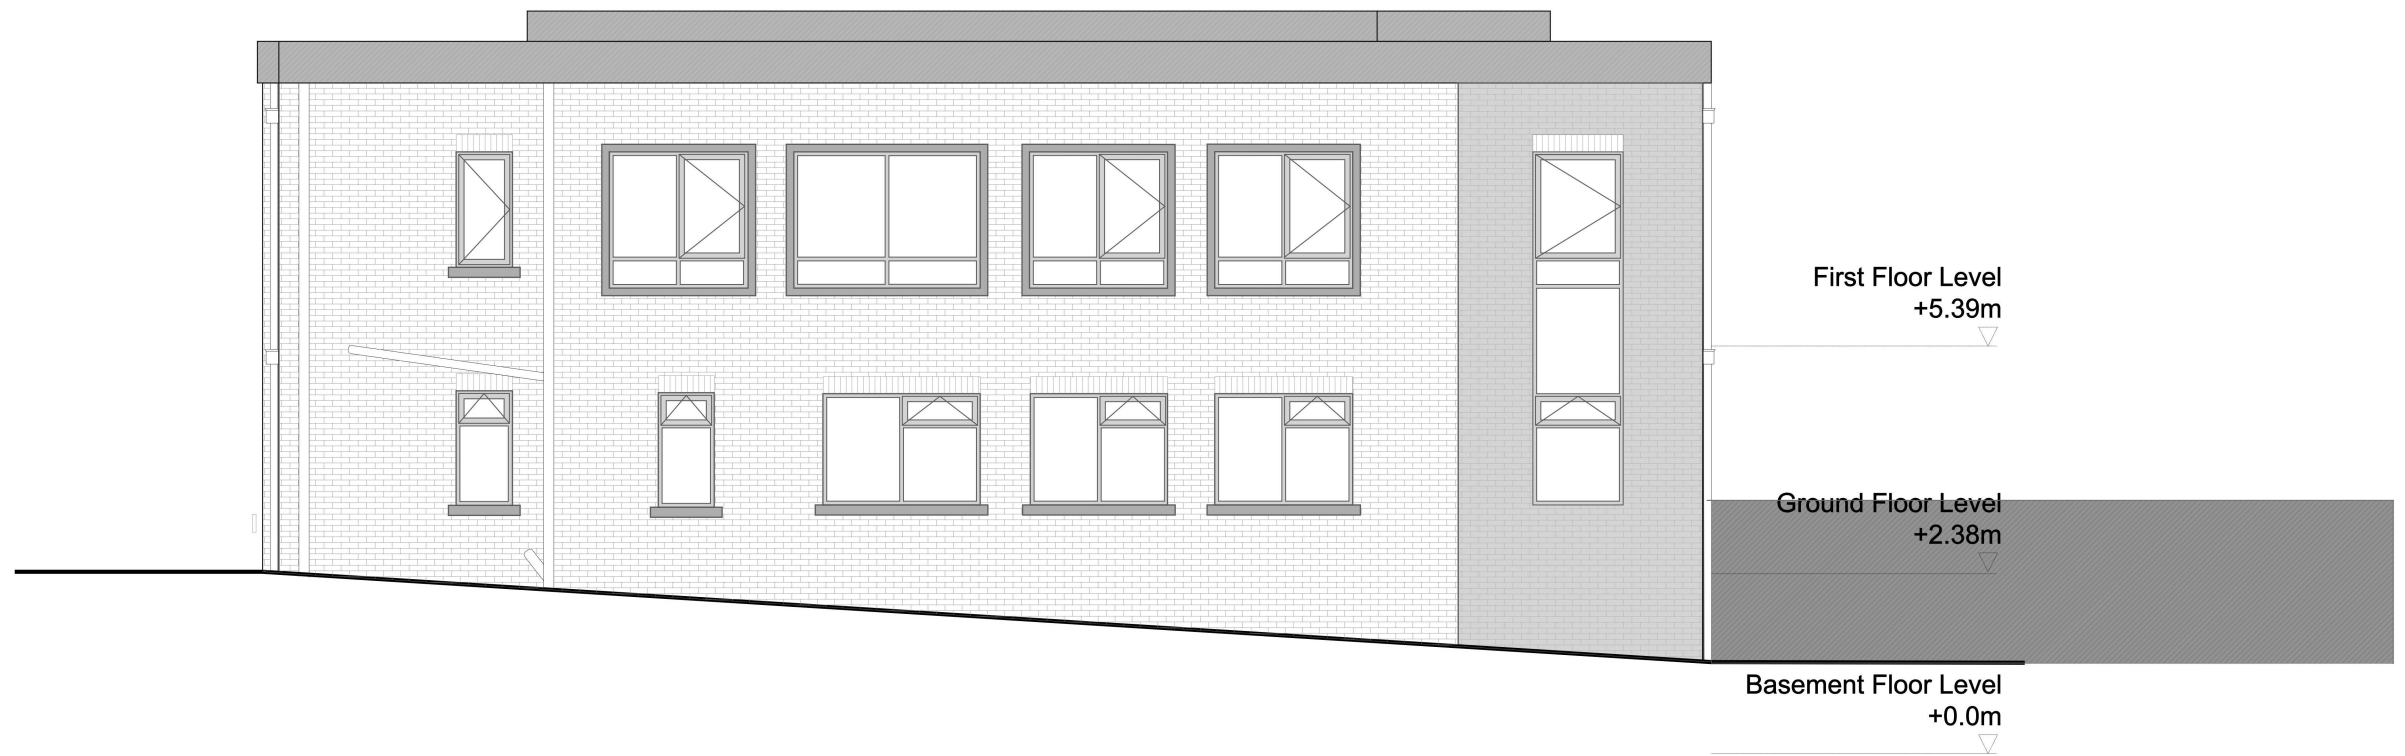

1 Proposed South Elevation - To Car Park
1:100



2 Proposed West Elevation - To Warehouse
1:100