



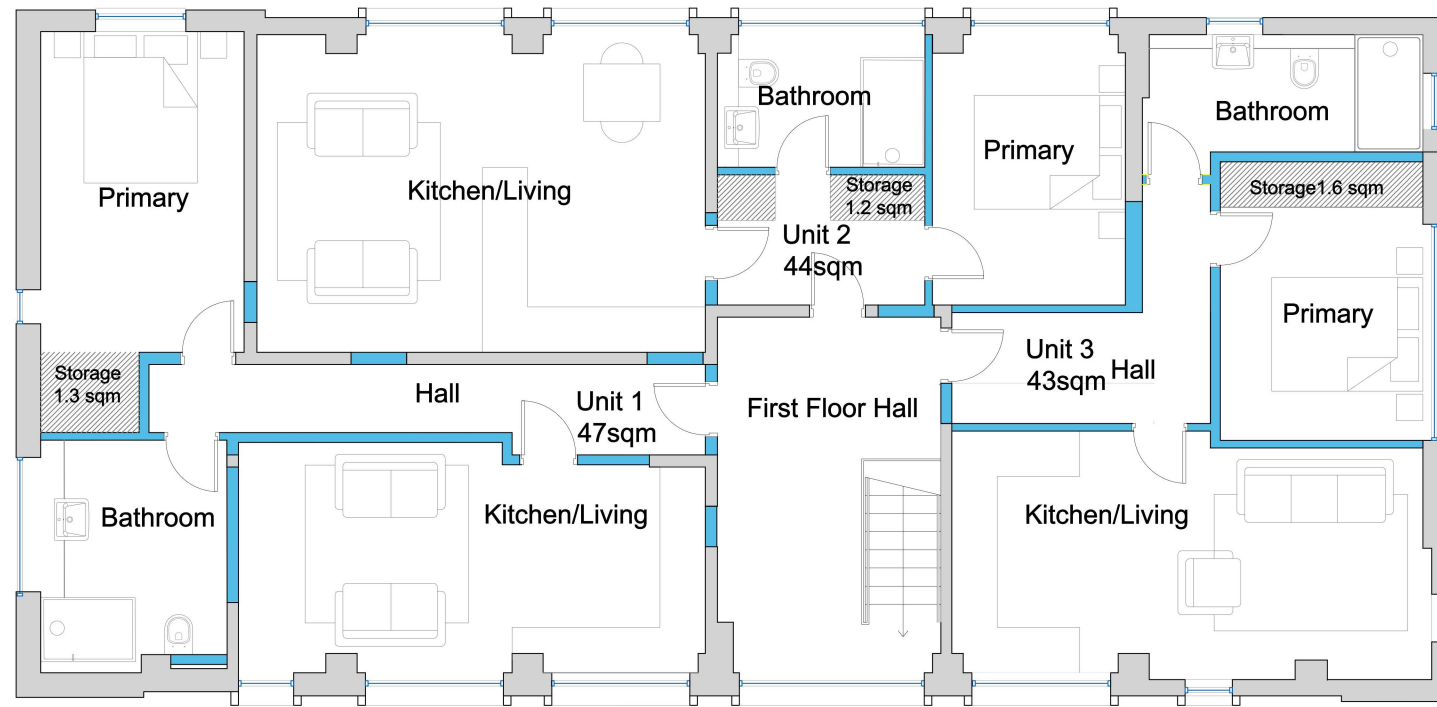

1 Proposed GA Plan - First Floor
1:100

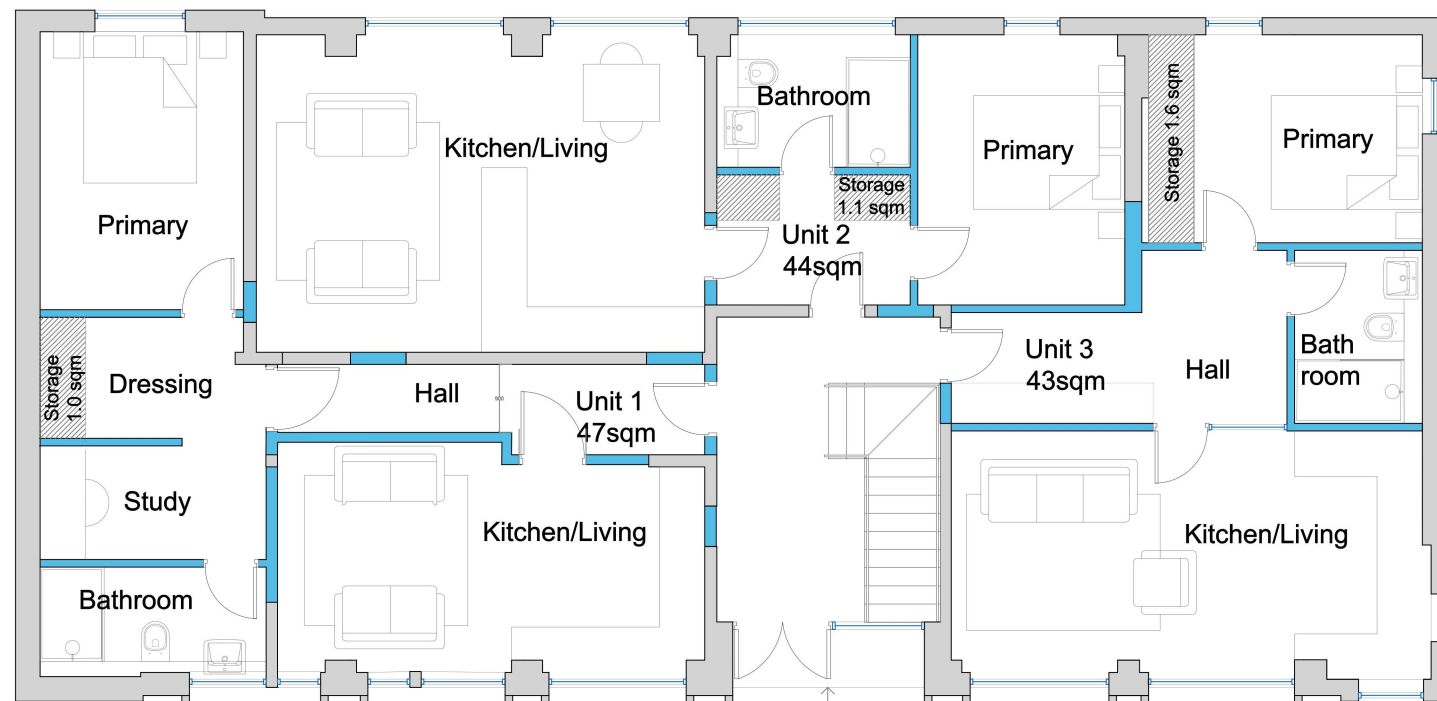

2 Proposed GA Plan - Ground Floor
1:100