



First Floor Plan

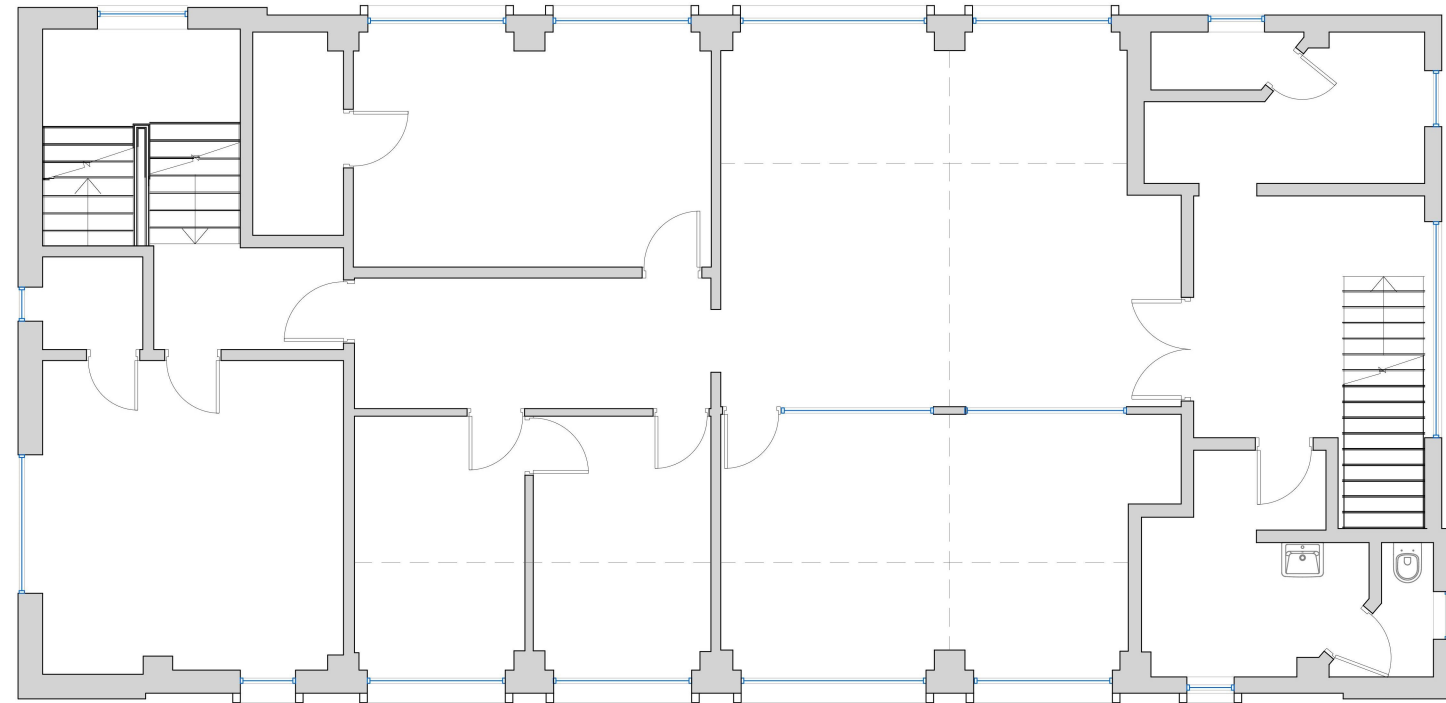

FRONT

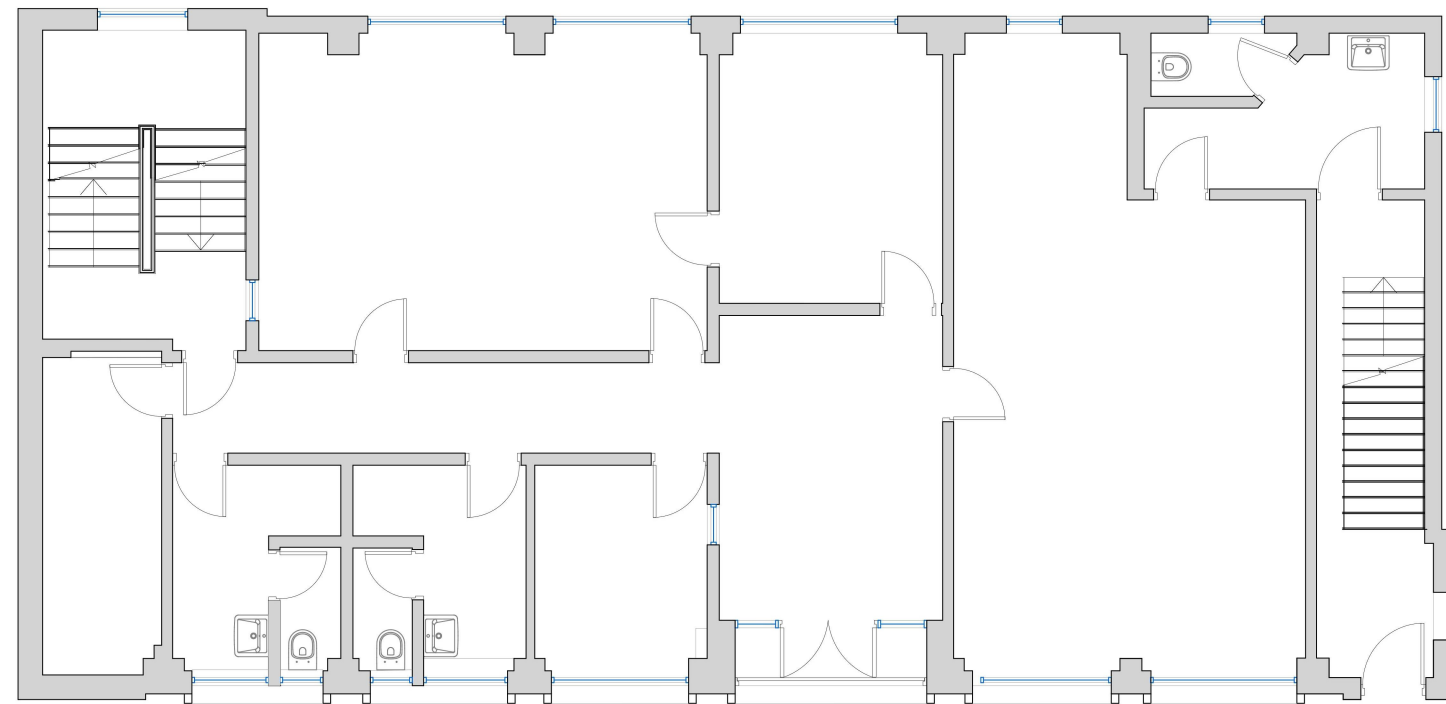

1 Existing GA Plan - First Floor
1:100

3 Existing GA Plan - Ground Floor
1:100