PROPOSED NEW BUILDING FABRIC

a. new lower level columnar 'garden' trees to delineate residential gardens from cemetery perimeter path
b. external protective sheeting covering the existing stained glass windows.
c. new rooflight within existing roofing

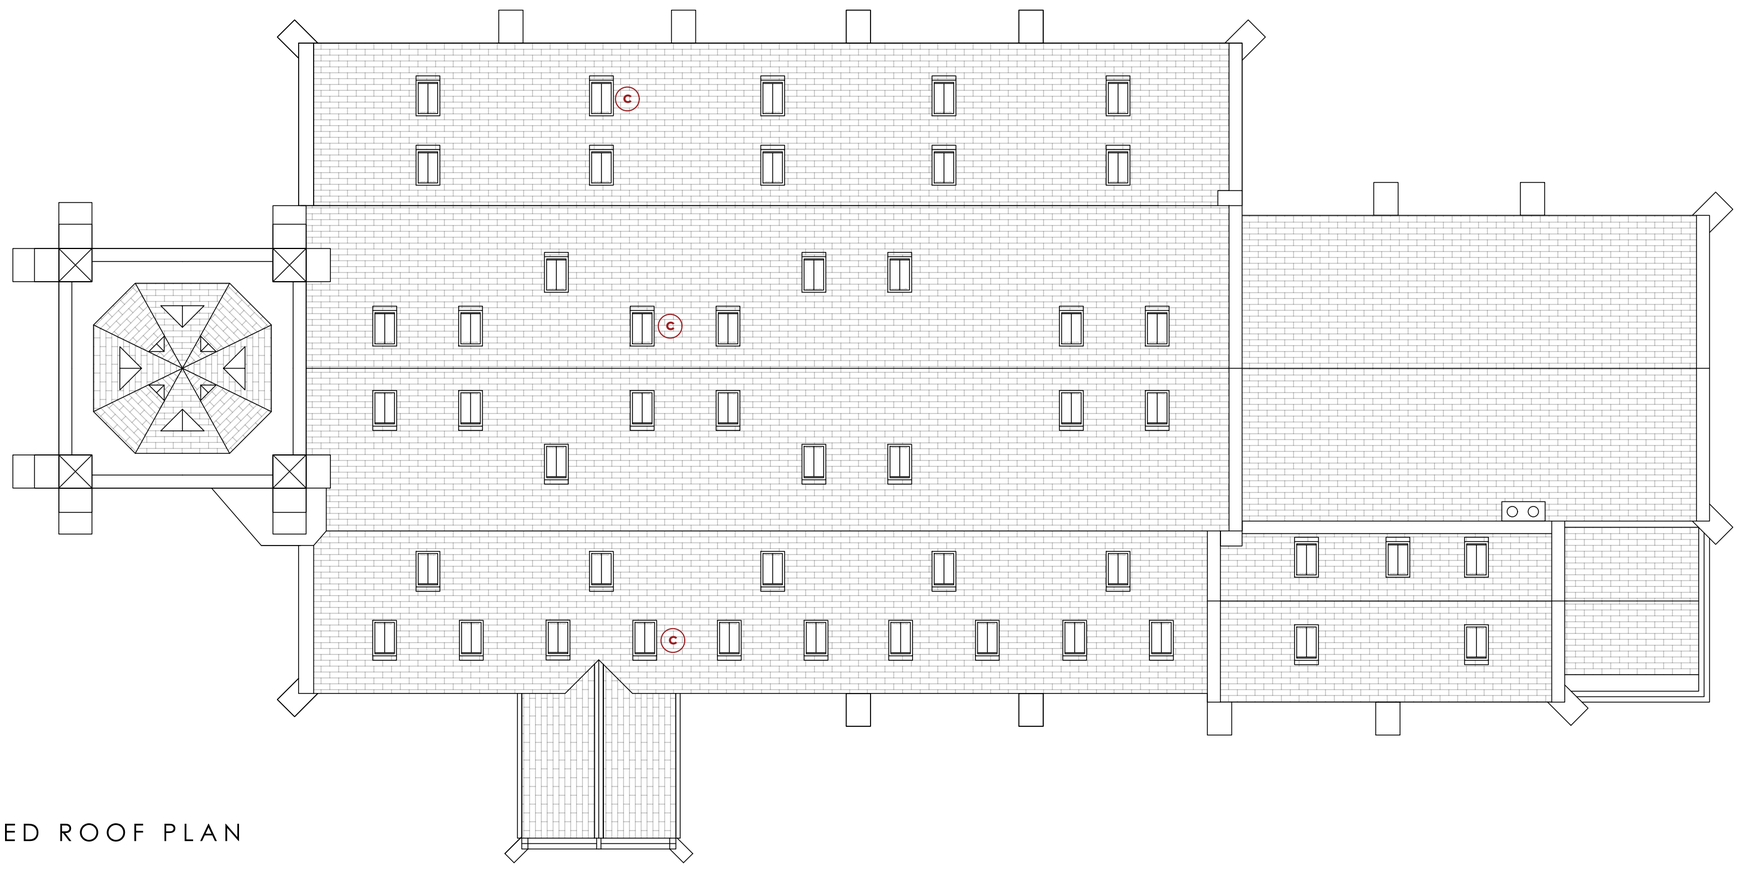

PROPOSED ROOF PLAN
SCALE 1:100

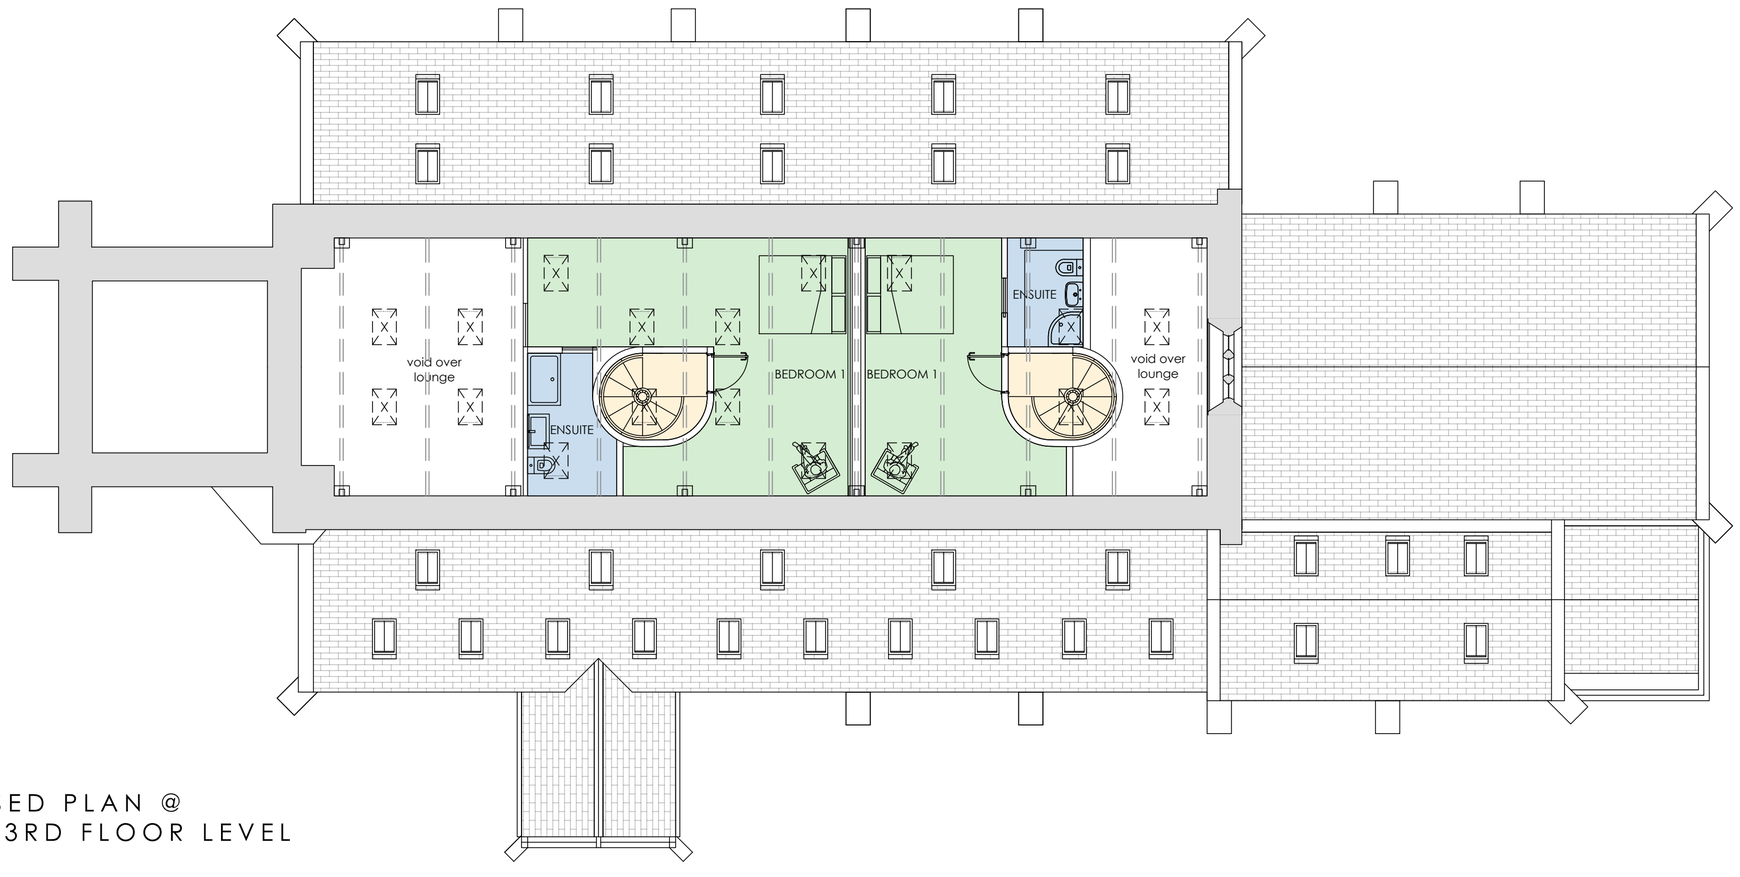

PROPOSED PLAN @
FUTURE 3RD FLOOR LEVEL
SCALE 1:100

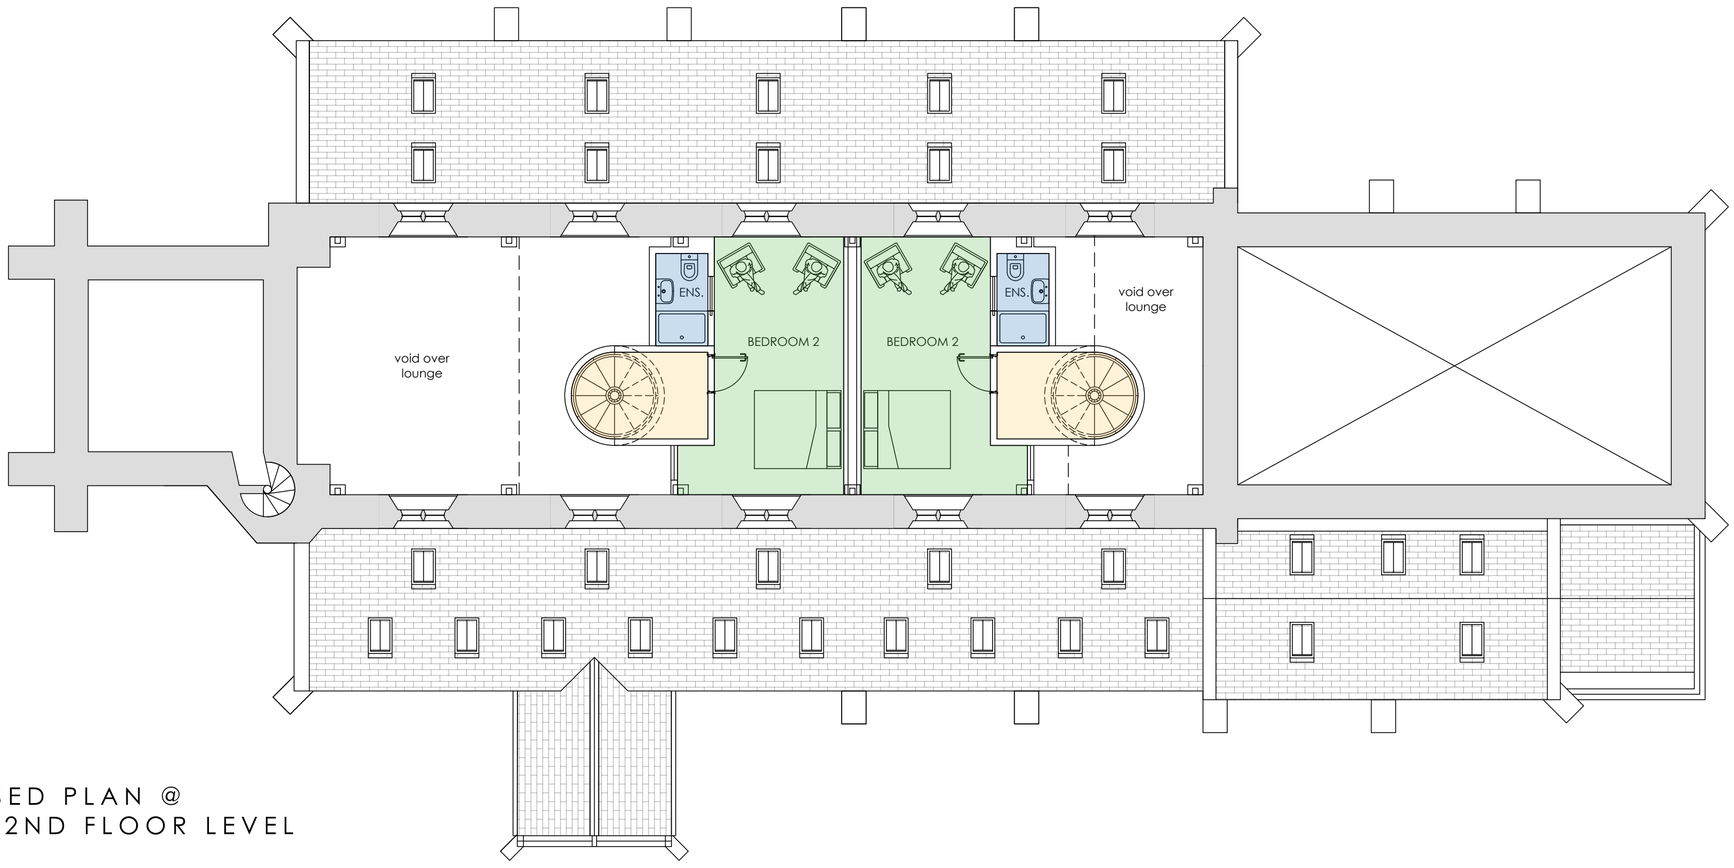

PROPOSED PLAN @
FUTURE 2ND FLOOR LEVEL
SCALE 1:100

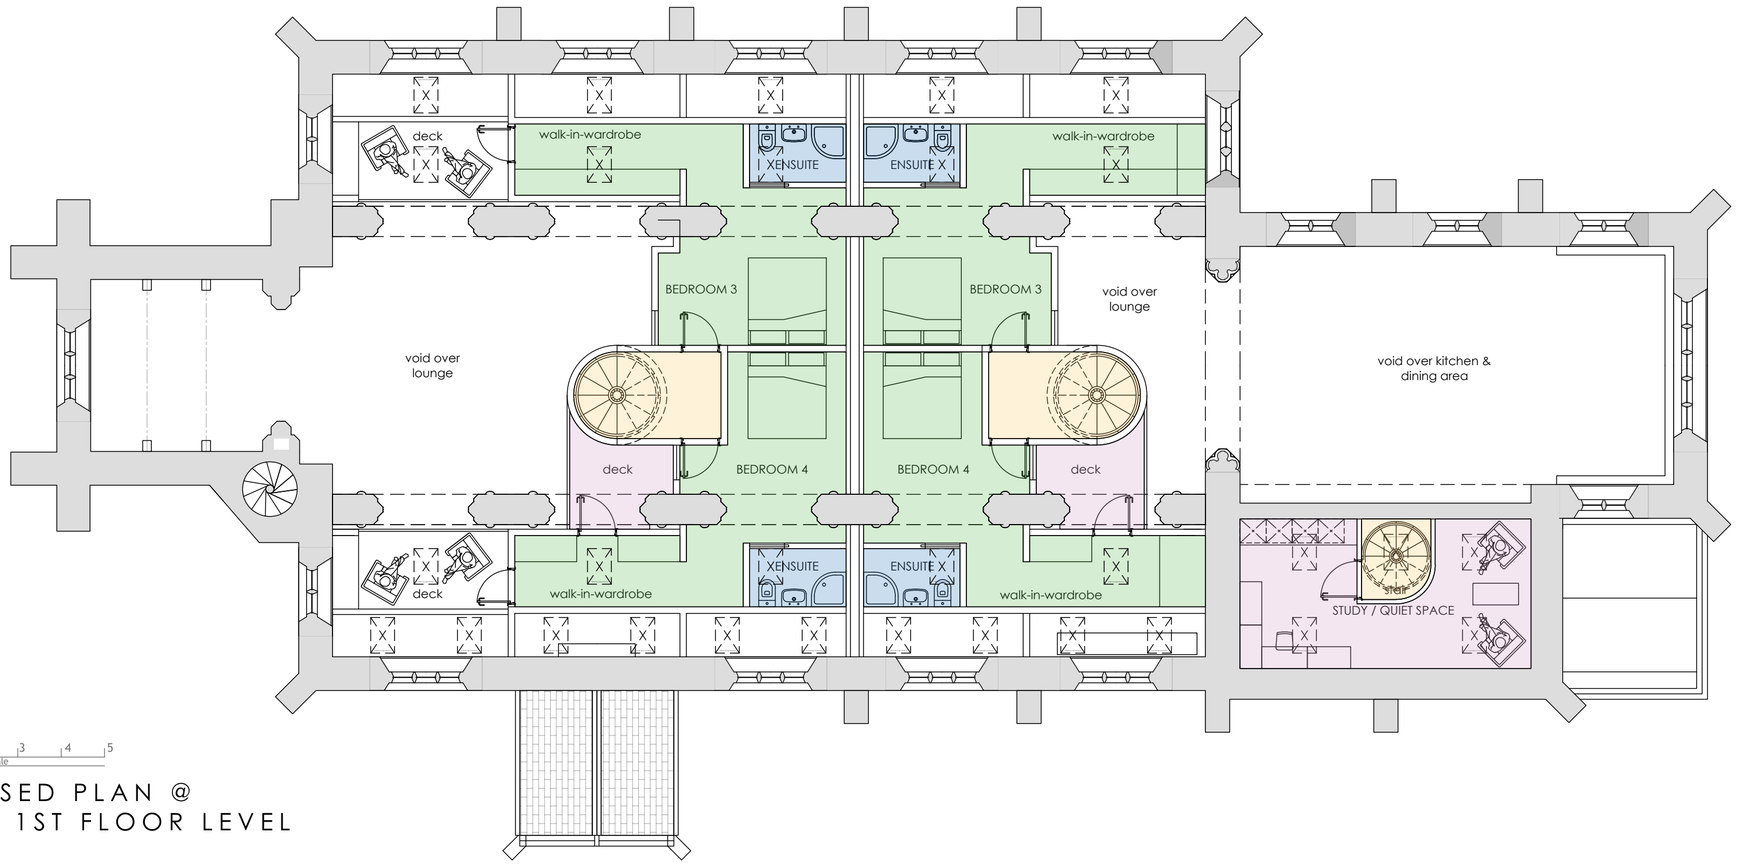

0 1 2 3 4 5
metres 1:100 scale

PROPOSED PLAN @
FUTURE 1ST FLOOR LEVEL
SCALE 1:100

Rev.	Date	Details	Drawn	Checked

Issued for:
PLANNING

Project/Client:
Church of the Holy Innocents
Vicarage Road
Dewsbury, WF12 9PD

Project No: 22-111
Dwg No: A14
Rev:

Drawing:
G.A Information
Plans As PROPOSED
First to Roof

Scale: 1:100 @A1
Drawn By: RJ Date: June 23
Checked By: SC Date:

SC1PROPERTY
SC1 Property Limited
The Studio, Flockton Chapel, Barnsley Road, Flockton, WF4 4DP.
t: +44 01924 566980
e: studio@sc1property.co.uk
w: www.sc1property.co.uk

© SC1 Property Limited. Contractors must work only to figured dimensions which are to be checked on site.
Registered Office - The Studio, Flockton Chapel, Barnsley Road, Flockton, WF4 4DP. Registered Number - 12353037

STANDARD NOTES:
- Contractor must verify all dimensions on site before commencing any work or shop drawings.
- If this drawing exceeds quant's taken in any way, the building designers are to be informed before works initiated.
- Only figured dimensions to be taken from this drawing. Do not scale off this drawing.
- Drawing based on Ordnance Survey and/or existing record drawings - design and drawing content subject to Site Survey, Structural Survey, Site Investigations, Planning and Statutory Requirements and Approvals.