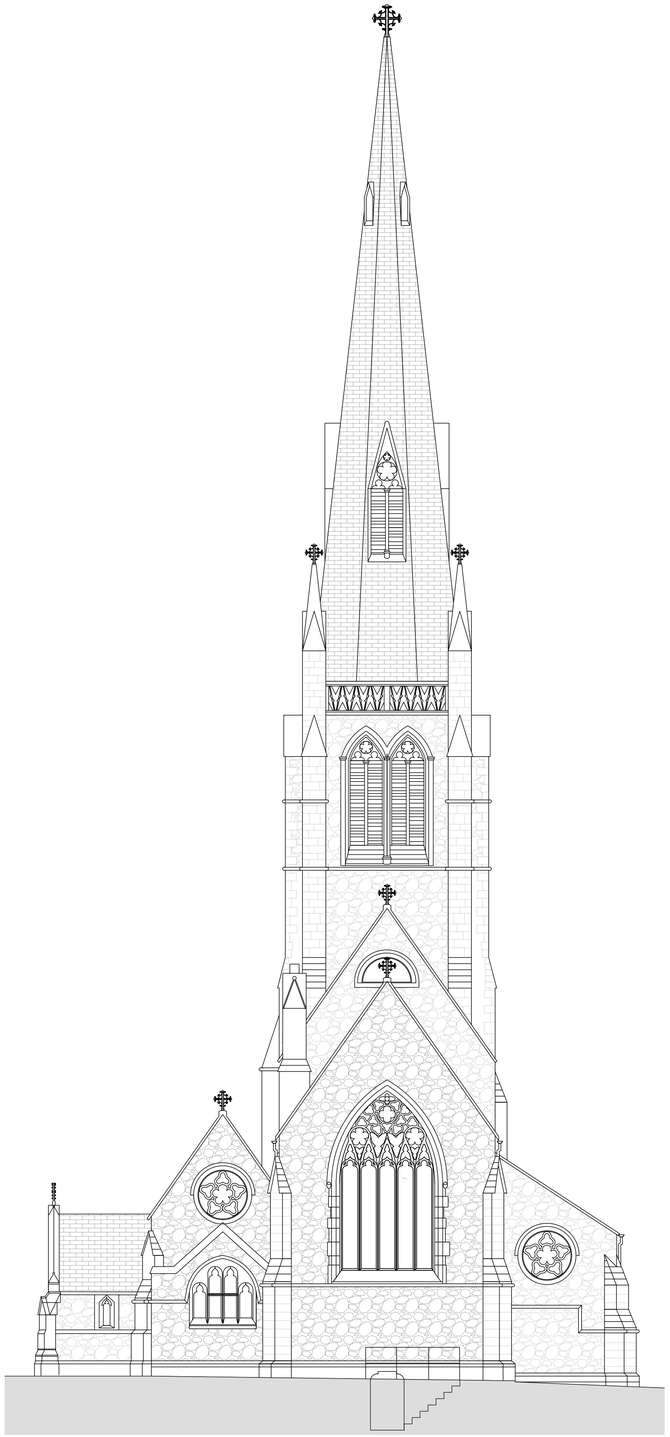

PROPOSED SIDE ELEVATION SCALE 1:100

0 1 2 3 4 5
metres 1:100 scale

PROPOSED REAR ELEVATION SCALE 1:100

PROPOSED NEW BUILDING FABRIC

a. new lower level columnar 'garden' trees to delineate residential gardens from cemetery perimeter path
b. external protective sheeting covering the existing stained glass windows.
c. new rooflight within existing roofing

Rev	Date	Details	Drawn	Checked

Issued for:

PLANNING

Project/Client: Church of Holy Innocents, Vicarage Road, Dewsbury, WF12 9PD	Project No: 22-111
	Dwg No: A16
	Rev:
Drawing: G.A. Information, Elevations As PROPOSED (sht 2), Rear & Side Elevations	Scale: 1:100 @A1
	Drawn By: JJ / Date: Jun 23
	Checked By: / Date:

SC1PROPERTY

SC1 Property Limited
The Studio, Flockton Chapel, Barnsley Road, Flockton, WF4 4DP.
t: +44 01924 566980
e: studio@sc1property.co.uk
w: www.sc1property.co.uk

© SC1 Property Limited. Contractors must work only to figured dimensions which are to be checked on site.
Registered Office - The Studio, Flockton Chapel, Barnsley Road, Flockton, WF4 4DP. Registered Number - 12559537

STANDARD NOTES:
- Contractor must verify all dimensions on site before commencing any work or shop drawings.
- If this drawing exceeds quantity taken in any way, the building designers are to be informed before works initiated.
- Only figured dimensions to be taken from this drawing. Do not scale off this drawing.
- Drawing based on Ordinance Survey and/or existing record drawings. - design and drawing content subject to Site Survey, Structural Survey, Site Investigations, Planning and Statutory Requirements and Approvals.