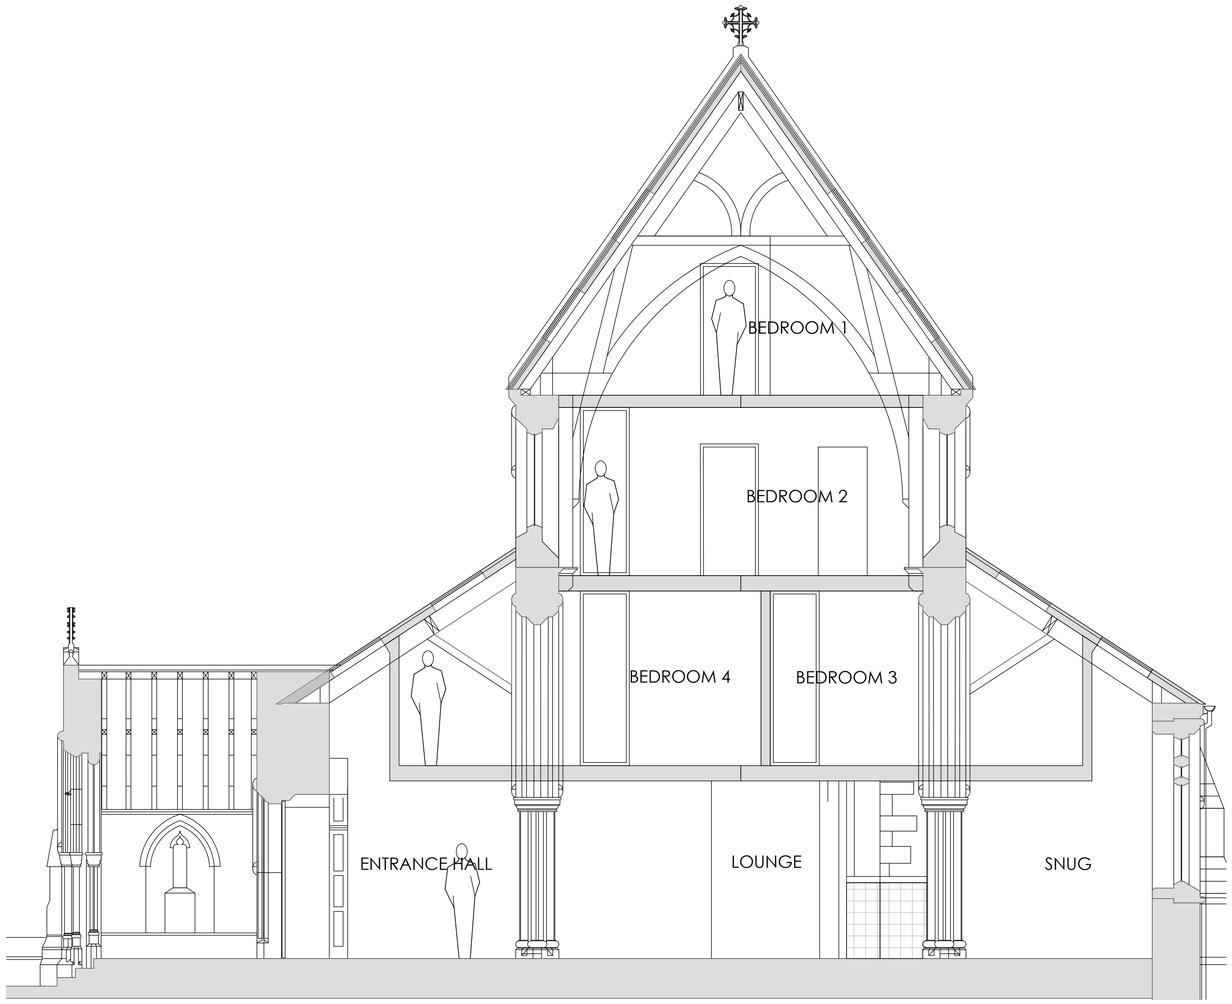

PROPOSED SECTION E-E SCALE 1:50

0 0.5 1.0 1.5 2.0 2.5
Metres 1:50 scale

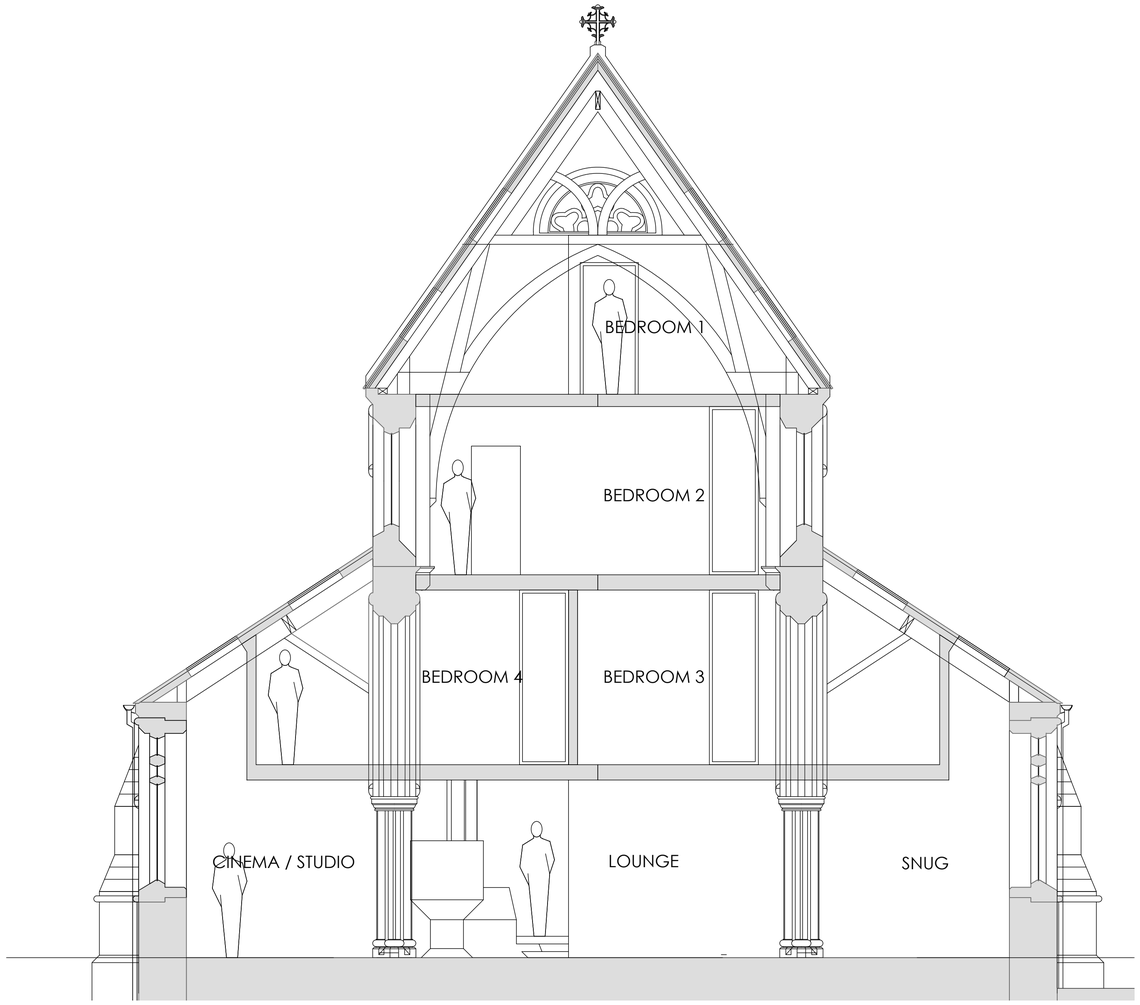

PROPOSED SECTION F-F SCALE 1:50

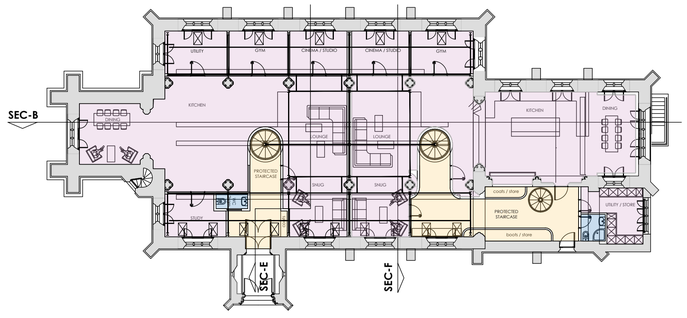

SECTION REFERENCE PLAN SCALE 1:100

Rev	Date	Details	Drawn	Checked

Issued for:

PLANNING

Project/Client:
Church of Holy Innocents
Vicarage Road
Dewsbury, WF12 9PD

Project No: 22-111
Dwg No: A18
Rev:

Drawing:
G.A. Information
Sections As Proposed (sht 2)
Section E-E & F-F

Scale: A/S @A1
Drawn By: s.c. Date: Jun 23
Checked By: Date:

SC1PROPERTY

SC1 Property Limited
The Studio, Flockton Chapel, Barnsley Road, Flockton, WF4 4DP.
t: +44 01924 566980
e: studio@sc1property.co.uk
w: www.sc1property.co.uk

© SC1 Property Limited. Contractors must work only to figured dimensions which are to be checked on site.
Registered Office - The Studio, Flockton Chapel, Barnsley Road, Flockton, WF4 4DP. Registered Number - 12555037

STANDARD NOTES:
- Contractor must verify all dimensions on site before commencing any work or shop drawings.
- If this drawing exceeds quantities taken in any way, the building designers are to be informed before works commence.
- Only figured dimensions to be taken from this drawing. Do not scale off this drawing.
- Drawing based on Ordnance Survey and/or existing record drawings - design and drawing content subject to Site Survey, Structural Survey, Site Investigations, Planning and Statutory Requirements and Approvals.