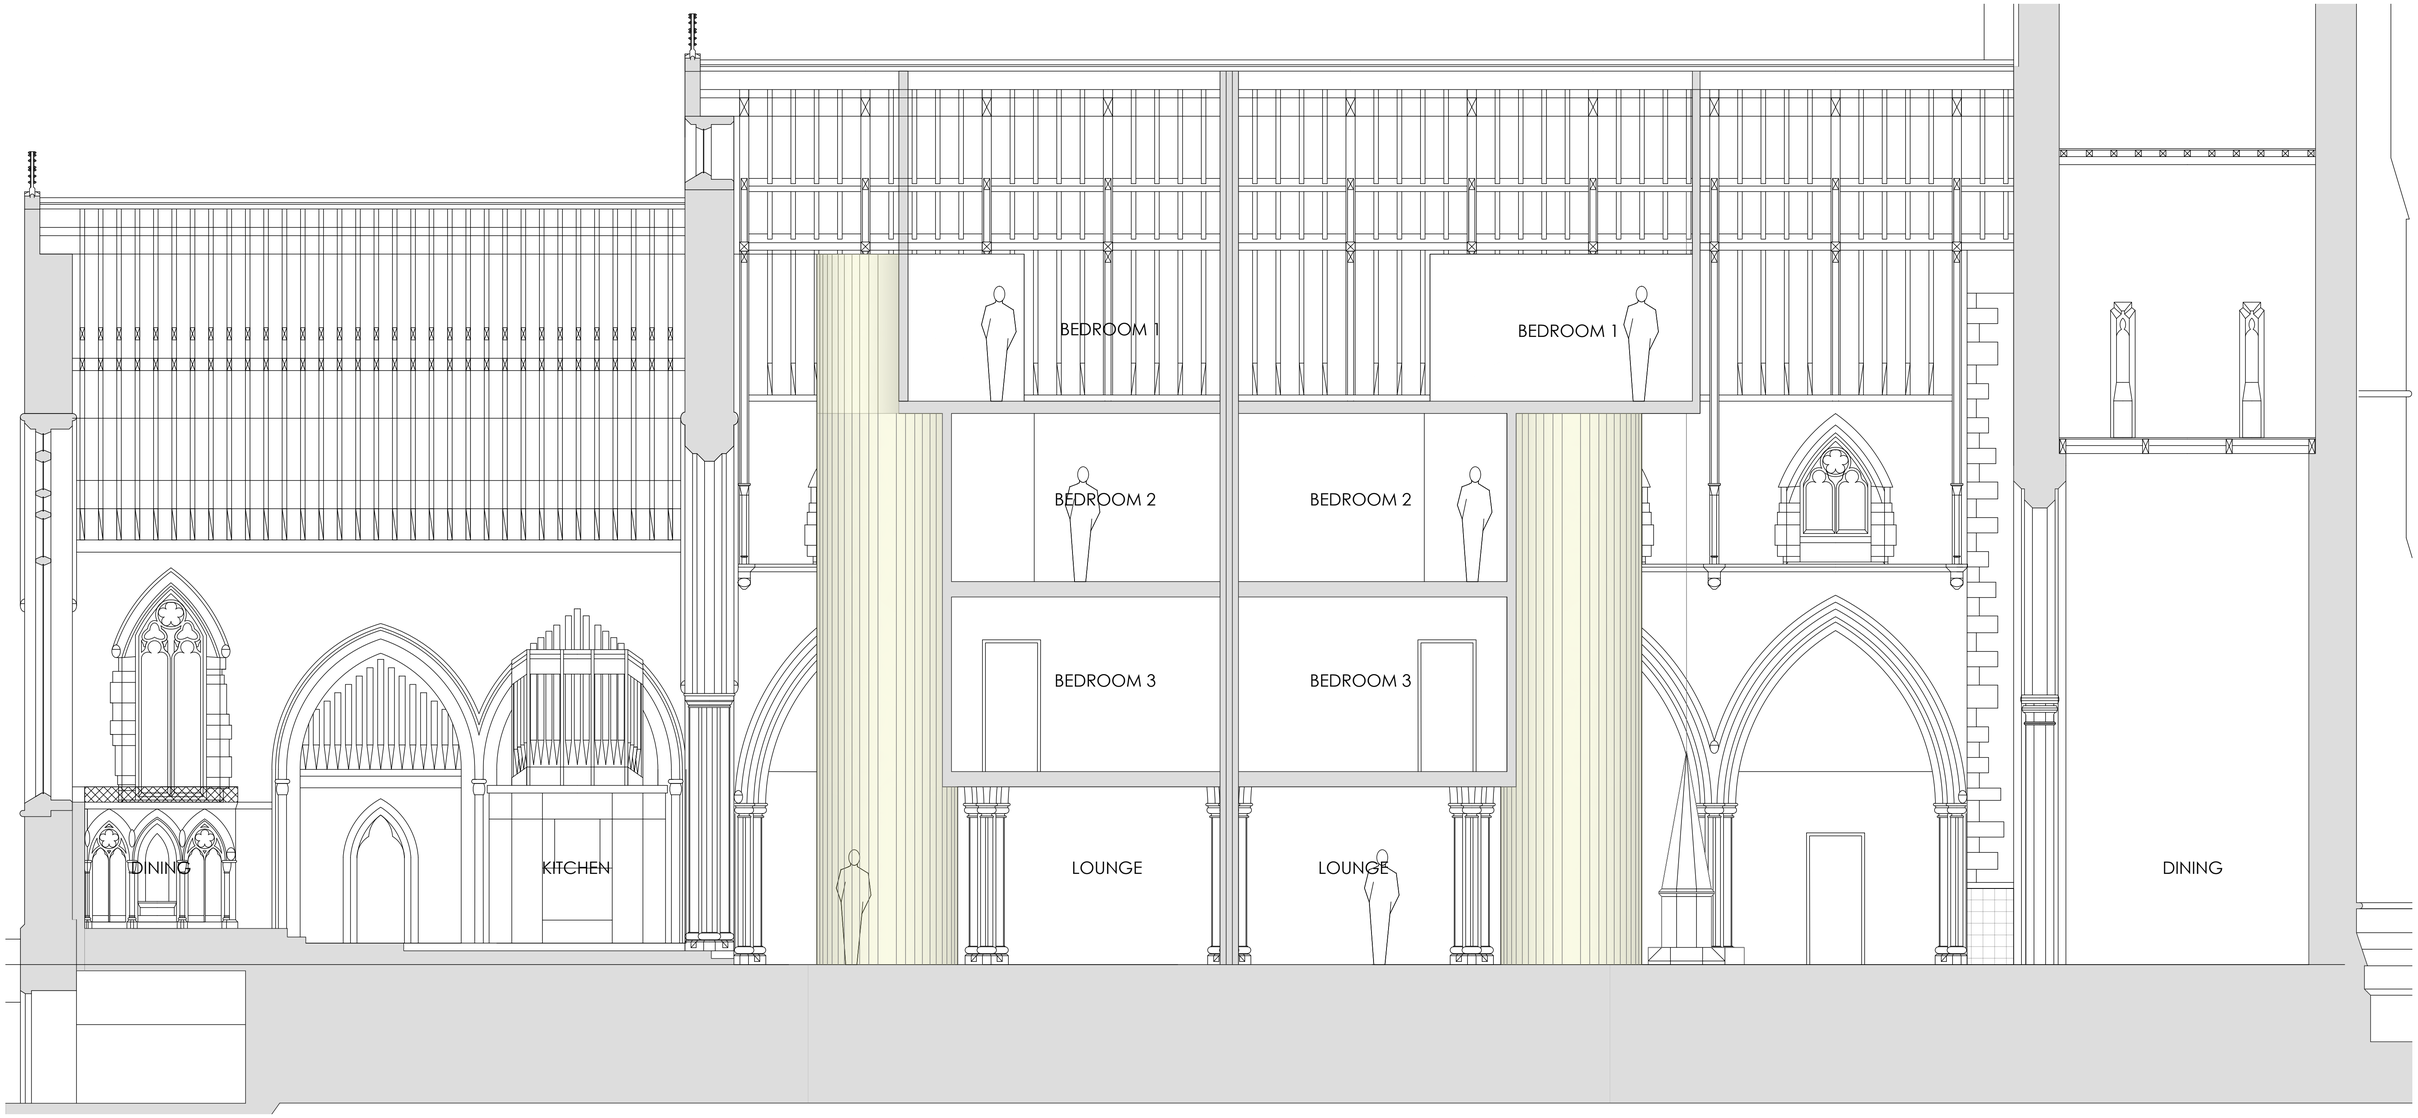

PROPOSED SECTION B-B - MAIN HALL SCALE 1:50

0 0.5 1.0 1.5 2.0 2.5
metres 1:50 scale

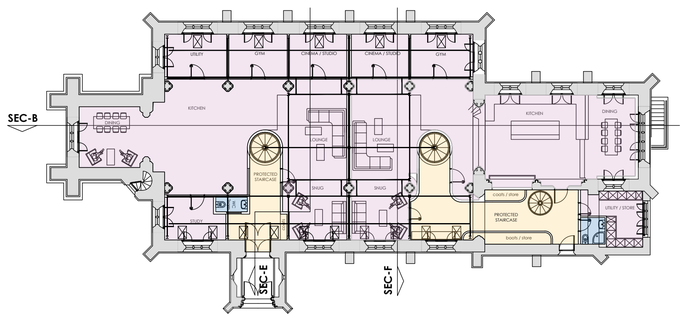

SECTION REFERENCE PLAN SCALE 1:100

Rev.	Date	Details	Drawn	Checked

Issued for:

PLANNING

Project/Client:
Church of Holy Innocents
Vicarage Road
Dewsbury, WF12 9PD

Project No: 22-111
Dwg No: A17
Rev:

Drawing:
G.A. Information
Sections As Proposed (sht 1)
Section B-B

Scale: A/S @A1
Drawn By: s.c.
Date: Jun 23
Checked By:
Date:

SC1PROPERTY

SC1 Property Limited
The Studio, Flockton Chapel, Barnsley Road, Flockton, WF4 4DP.
t: +44 01924 566980
e: studio@sc1property.co.uk
w: www.sc1property.co.uk

© SC1 Property Limited. Contractors must work only to figured dimensions which are to be checked on site.

Registered Office - The Studio, Flockton Chapel, Barnsley Road, Flockton, WF4 4DP. Registered Number - 12553057

STANDARD NOTES:
- Contractor must verify all dimensions on site before commencing any work or shop drawings.
- If this drawing exceeds quarter scale when in any way, the building designers are to be informed before works initiated.
- Only figured dimensions to be taken from this drawing. Do not scale off this drawing.
- Drawing based on Ordnance Survey and/or existing record drawings. - design and drawing content subject to Site Survey, Structural Survey, Site Investigations, Planning and Statutory Requirements and Approvals.