



Only figured dimensions should be used.

Scaled dimensions should be checked with the Architect.


This drawing together with the design, is the property and copyright of the Architect and must not be reproduced without written permission

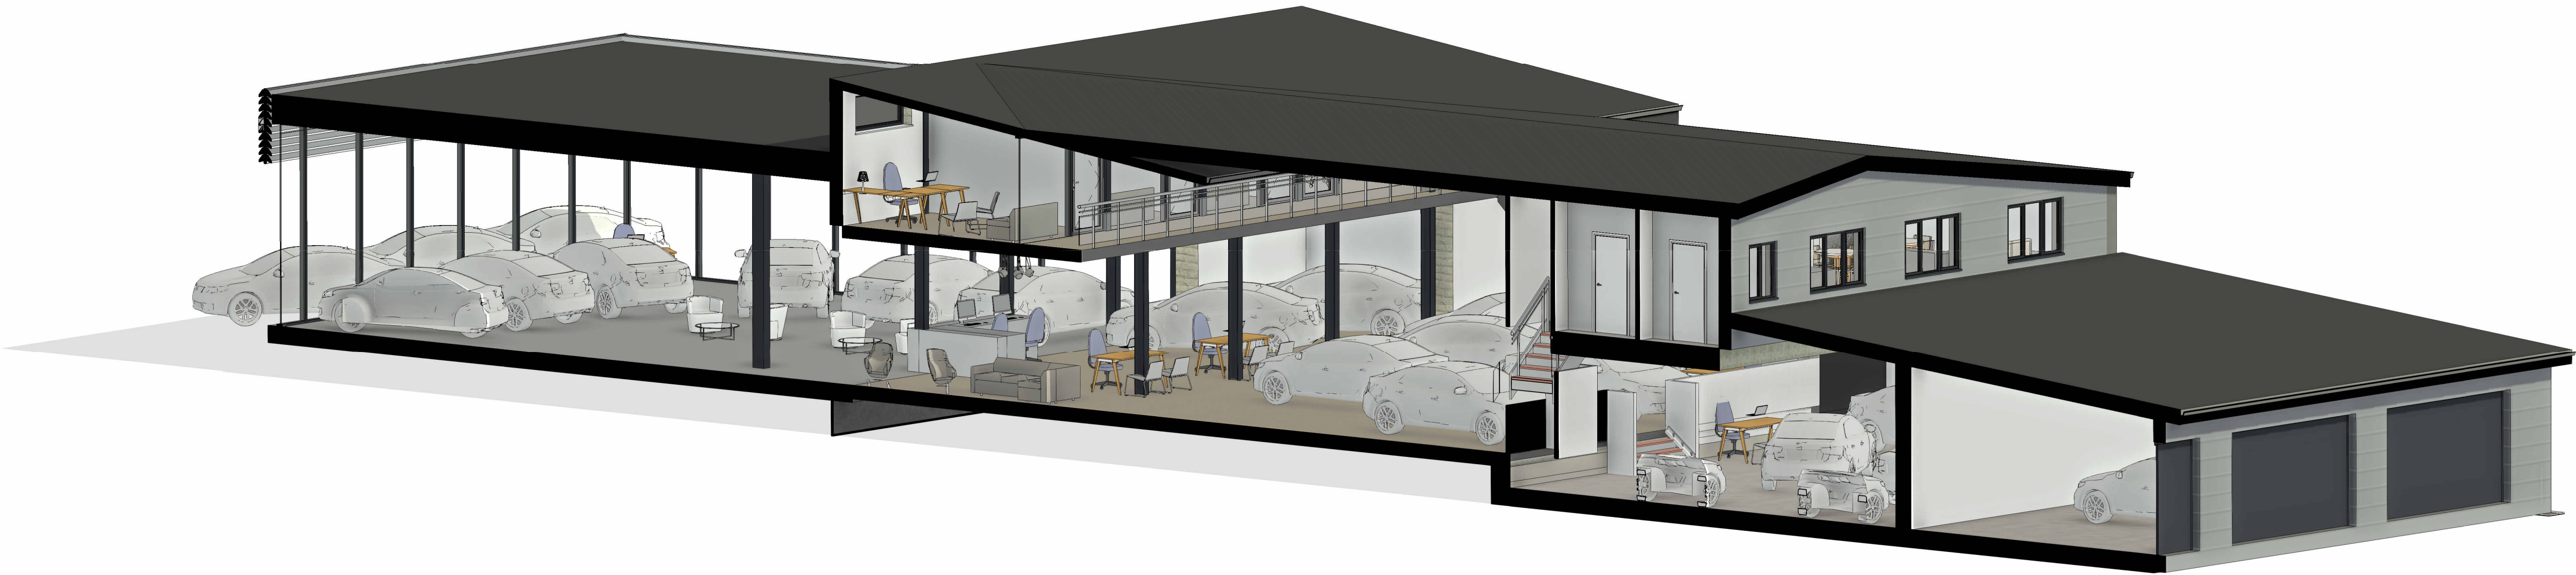

3D Section Cut

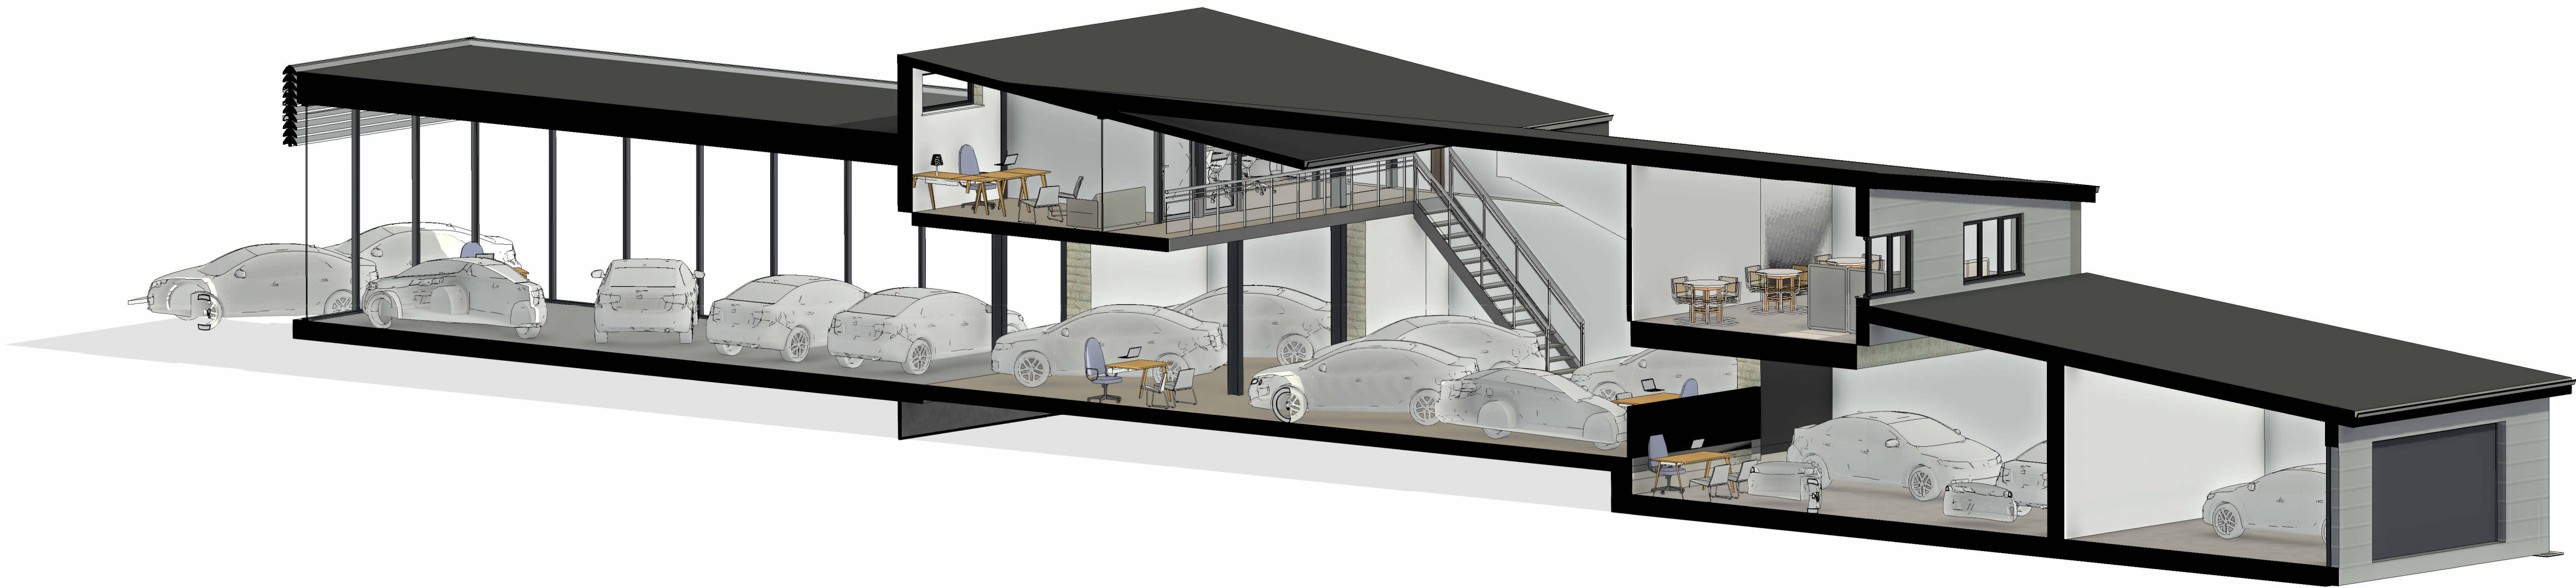

3D Section 2

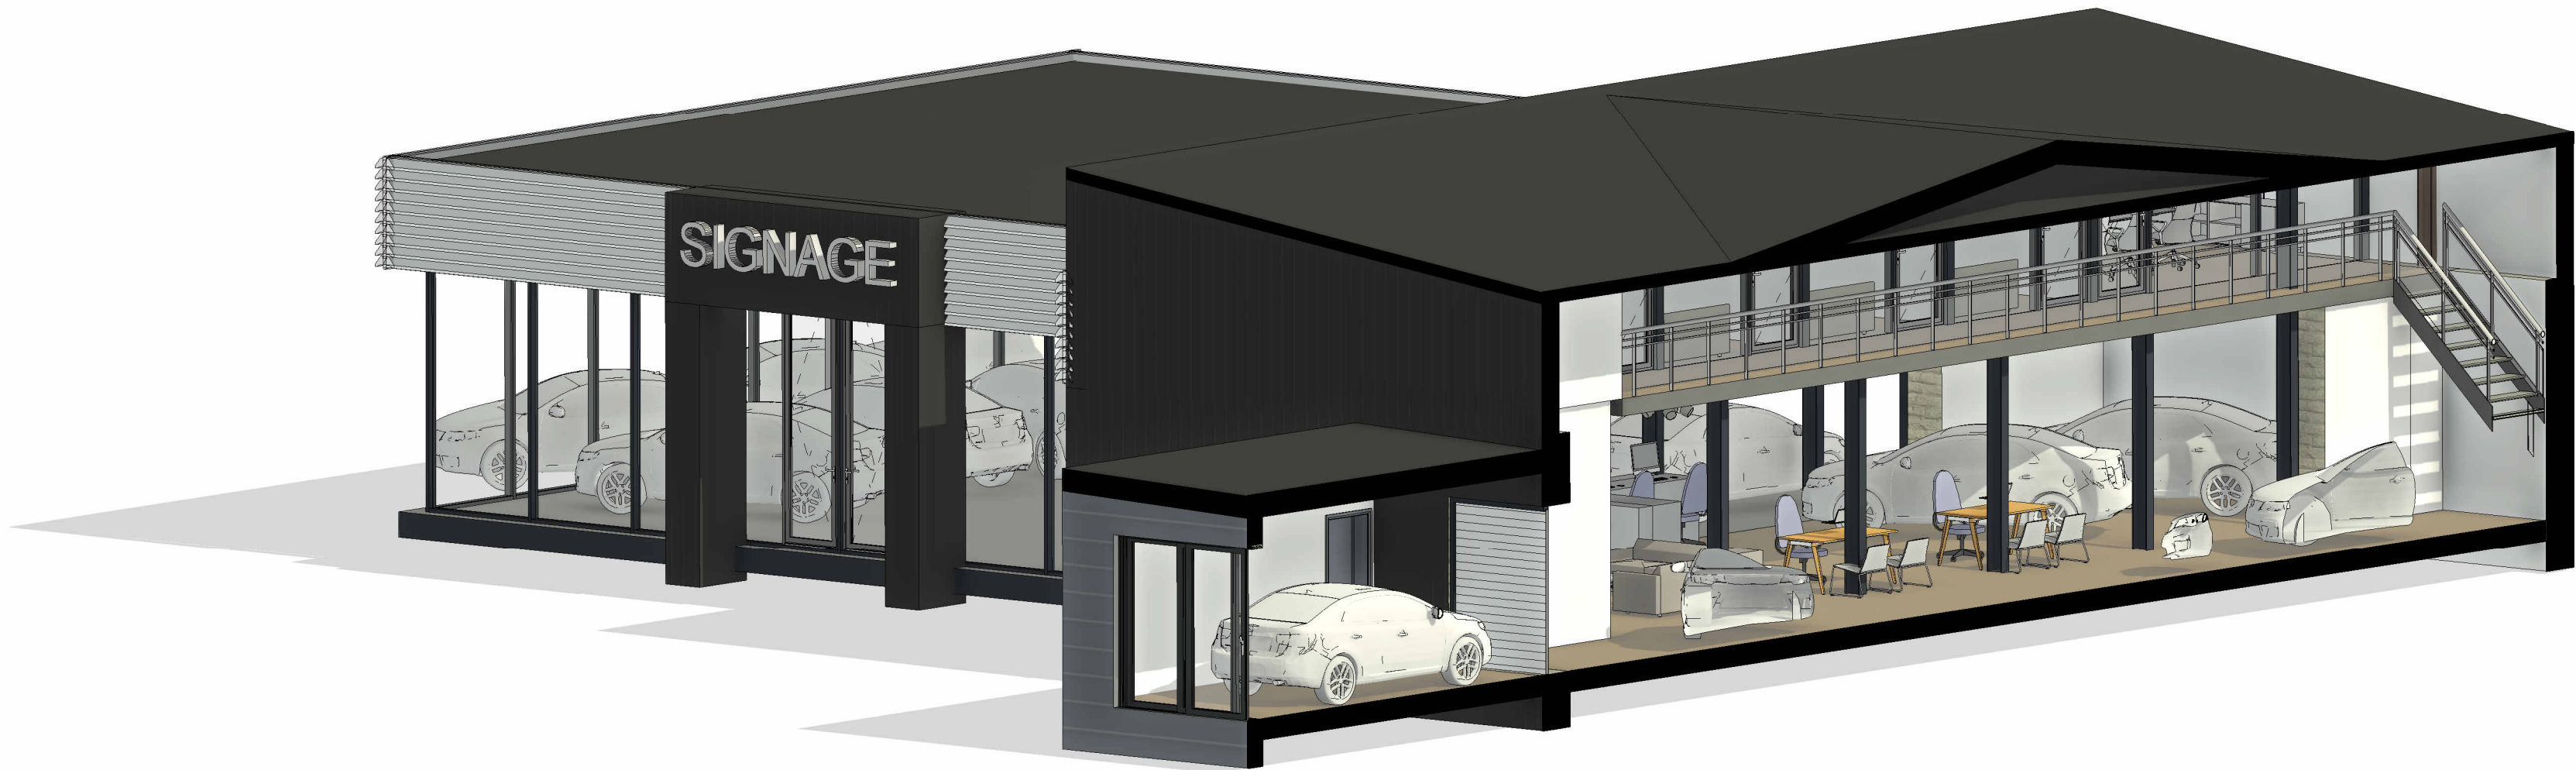

3D Section 3

|     |                                                  |       |      |          |
|-----|--------------------------------------------------|-------|------|----------|
| A   | Amended scheme per LPA comments from 6th June 25 | AO    | JC   | 26.08.25 |
| rev | description                                      | drawn | auth | date     |

DO NOT SCALE OFF THIS DRAWING

ACUMEN

Designers & Architects

acumenarchitects.co.uk01484 546 000

Headrow House, Old Leeds Road, Huddersfield, Huddersfield HD1 1SG

|                                                                    |                                     |                              |                                   |
|--------------------------------------------------------------------|-------------------------------------|------------------------------|-----------------------------------|
| Client                                                             |                                     |                              |                                   |
| Enkae Prestige Motors                                              |                                     |                              |                                   |
| Project                                                            |                                     |                              |                                   |
| NEW CAR SALES HEADQUARTERS AT<br>ROCKWOOD GARAGE, 7 WAKEFIELD ROAD |                                     |                              |                                   |
| Project No                                                         | Drawing No                          | Rev                          |                                   |
| 2797                                                               | (100) 06                            | A                            |                                   |
| Description                                                        |                                     |                              |                                   |
| 3D Sections as Proposed                                            |                                     |                              |                                   |
| Scale                                                              | Date Drawn                          | Drawn By                     | Authorised By                     |
| @ A1                                                               | 06.12.22                            | AO                           | JC                                |
| Purpose of Issue                                                   |                                     |                              |                                   |
| Planning <input checked="" type="radio"/>                          | Building Regs <input type="radio"/> | Tender <input type="radio"/> | Constructor <input type="radio"/> |
| Comment                                                            |                                     | Info <input type="radio"/>   |                                   |