


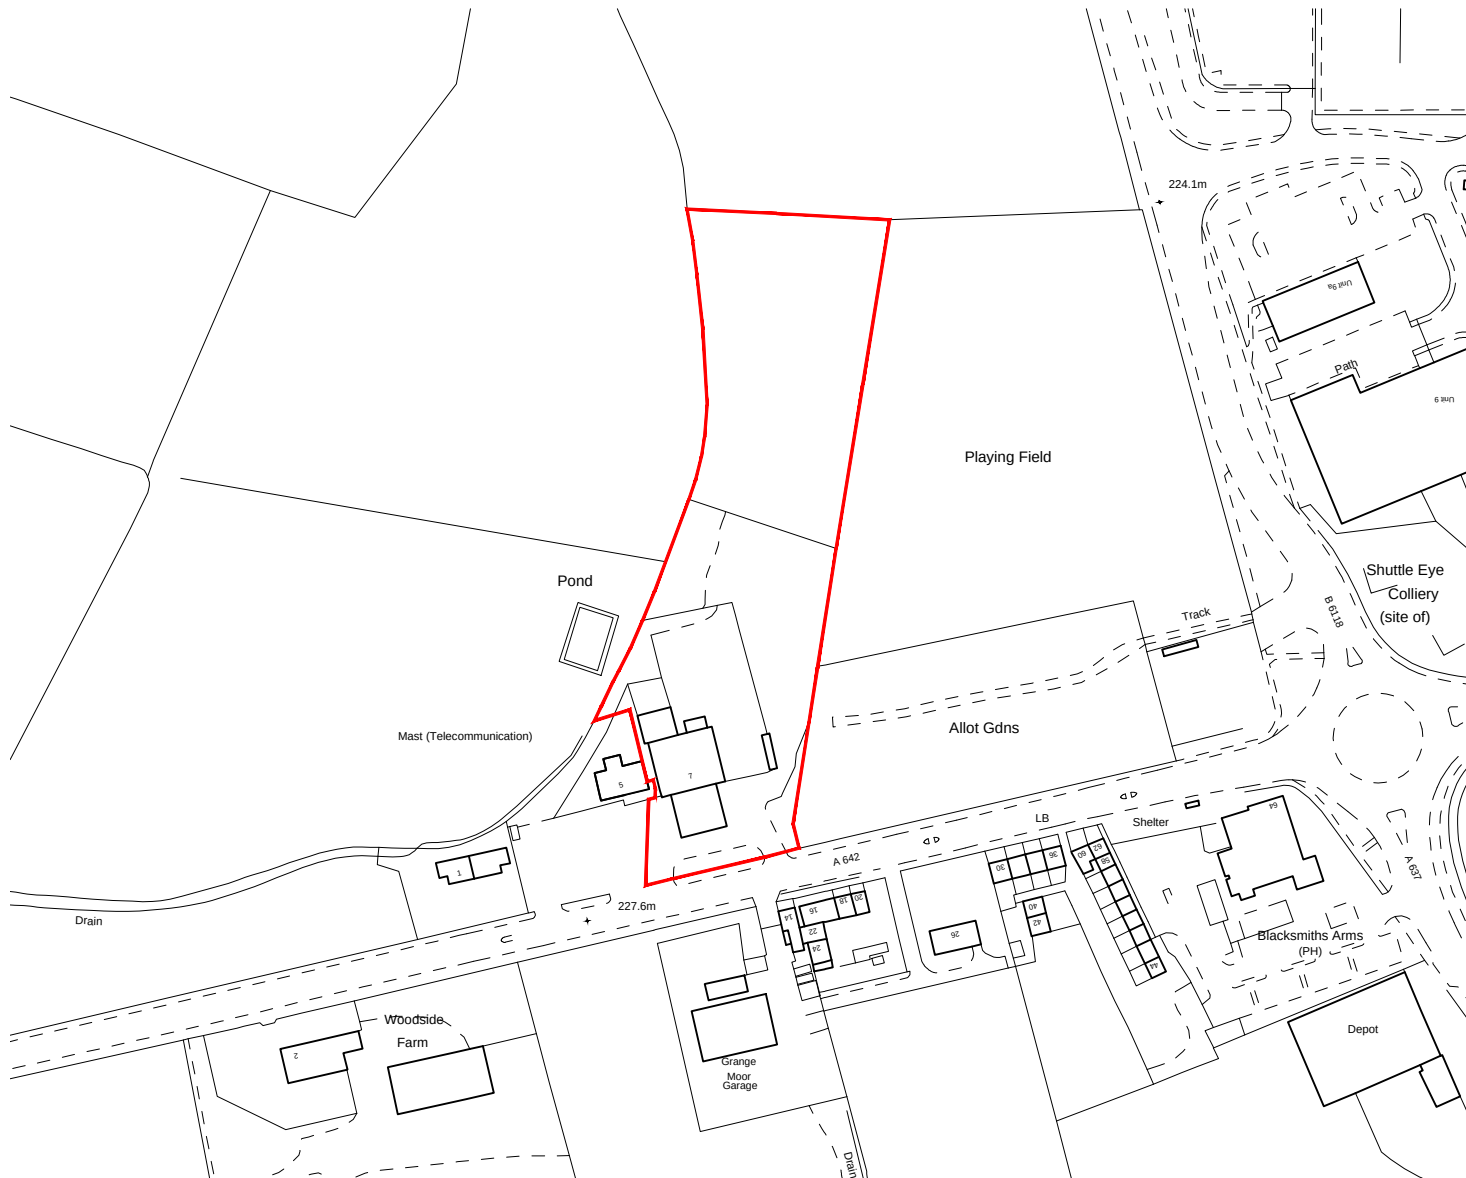

Only figured dimensions should be used.

Scaled dimensions should be checked with the Architect.

This drawing together with the design, is the property and copyright of the Architect and must not be reproduced without written permission

DO NOT SCALE OFF THIS DRAWING

rev	description	drwn	auth	date

ACUMEN
DESIGNERS & ARCHITECTS

acumenarchitects.co.uk

01484 546 000

Headrow House, Old Leeds Road, Huddersfield, HD1 1SG

Client
ACUMEN

Project
**New Car Sales Headquarters at
Rockwood Garage, 7 Wakefield Road**

Description
Location Plan

Project No	Drawing No	Rev	Scale	Date Drawn	Drawn By	Authorised By	Purpose of Issue
2797	LOC		1:2000@ A4	15.03.23	AO	JC	Planning ☒ Building Regs ☐ Tender ☐ Construction ☐ Comment ☐ info ☐