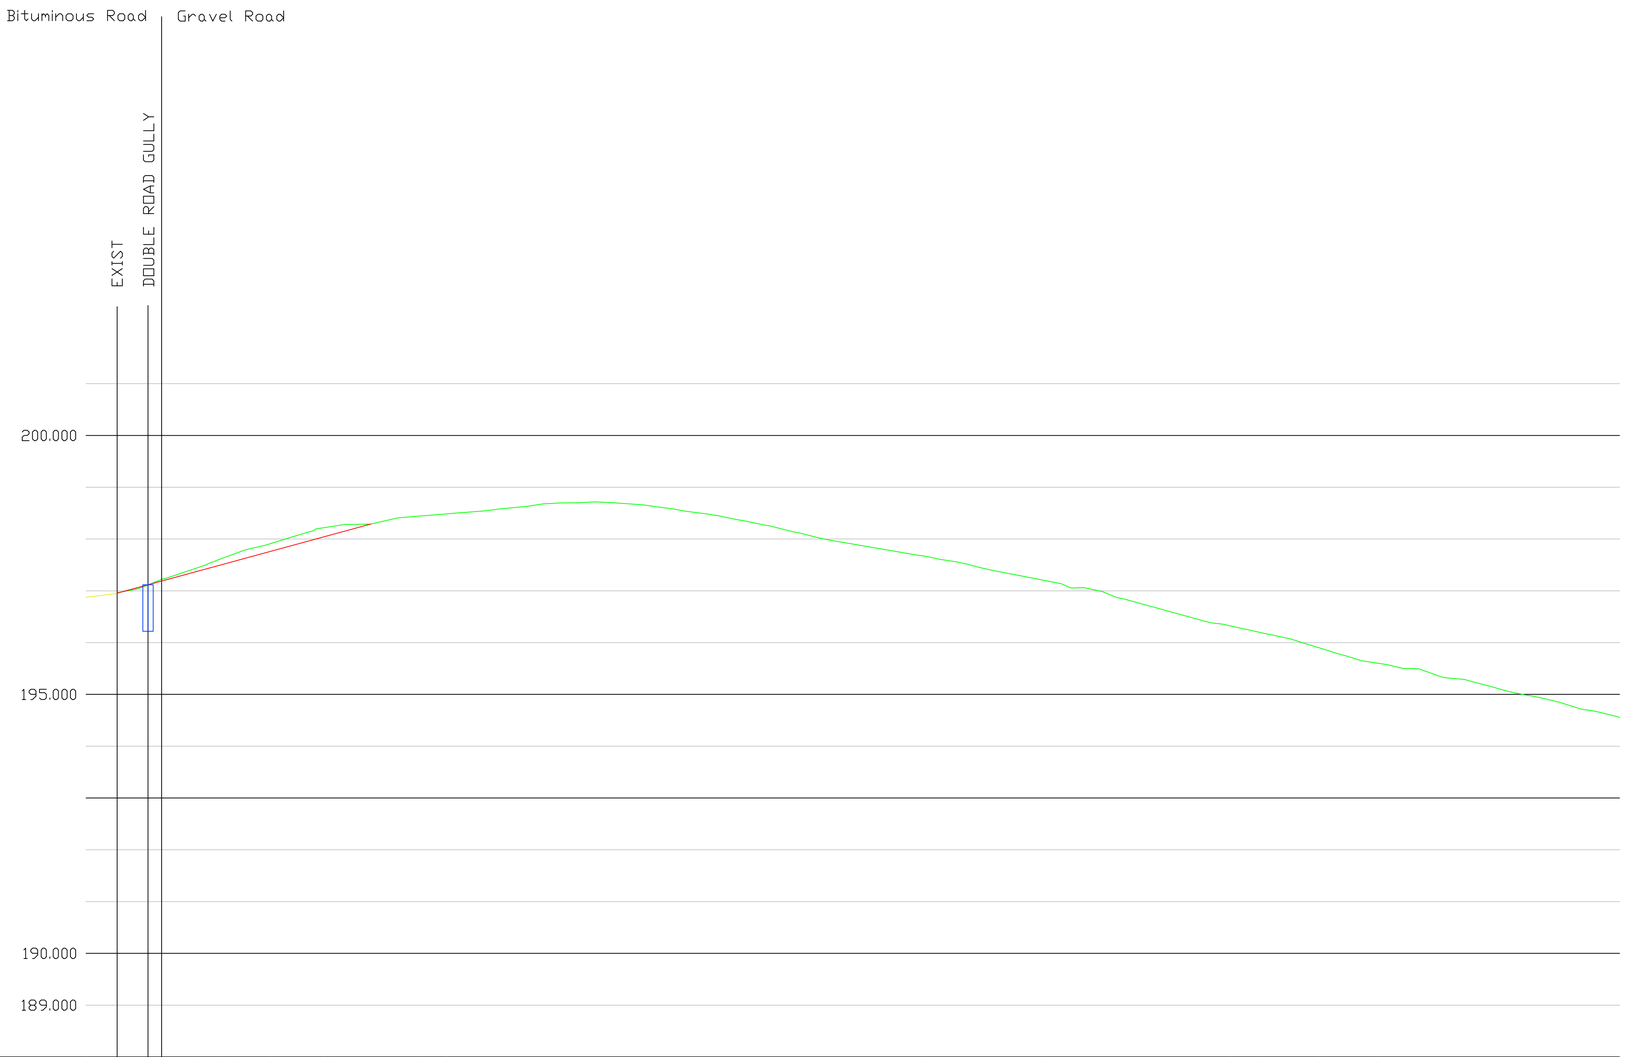

ROAD 1

CHAINAGE	0.000	4.300	7.761	10.000	11.630	14.928	20.000	20.817	29.201	31.881	77.836	89.623	107.504	110.280	116.130	121.584	145.089										
EXISTING GROUND LEVEL	196.952		197.616		198.220			198.455	198.643	198.671	198.370	197.938	197.591	197.183	196.691	196.214	195.659	195.290	194.803	194.559							
ALIGNMENT LEVEL	196.955		197.500		198.045		198.290																				
VERTICAL ALIGNMENT		G= 5.450% 1: 18.3																									
HORIZONTAL ALIGNMENT				R= 10.000		R= 25.000				R= 10.000			R= 50.000			R= 50.000		R= 50.000									

- **Sanderson Associates Consulting Engineers ("the consultant"), has not checked or verified, and shall have no liability whatsoever for any inaccuracies which may be attributable to any data, reports, base plan(s) and drawings provided by the client, or purchased by the consultant on the client's behalf, that may have been utilised within this drawing.**
- **The consultant shall not be liable for the use by any person of any document for any purpose other than that for which the same were provided by the consultant.**
- **No liability whatsoever is accepted by the consultant for any error or omissions.**
- The consultant accepts no liability for any vehicle specification errors within the vehicle track software used and / or it's vehicle libraries.
- The locations of utilities apparatus, if shown, is reproduced from plans supplied to the consultant, although care has been taken when duplicating this information. These locations are approximate only and no guarantee can be given for their accuracy. It is the client's or it's appointed agent/contractors responsibility to verify the exact locations on site by hand dug trial holes or other appropriate means prior to mechanical excavation.
- Service connections are not shown but their presence should be anticipated.
- Reference to any third party equipment shown on this drawing was only relevant at the time the drawing was prepared.
- It is the client's responsibility to ensure that any equipment ordered meets the design.

NOTES-

5x Vertical Exaggeration

Rev	Amendment	Drawn	Date	Checked
A	Long Section Amended	JKB	25/04/23	JEM

PRELIMINARY DRAWING

sanderson associates consulting engineers
Highways | Traffic | Transportation | Water
T 01924 844080 mail@sandersonassociates.co.uk
F 01924 844081 www.sandersonassociates.co.uk

Client
East Bierley Community Sports Association Ltd

Project Title
Hunsworth Lane East Bierley

Drawing Title
SW Long Section

Scale: NTS	Drawn By: JKB
Drawing Size: A1	Checked By: JEM
Date: 22/03/23	Approved By: PJM
Drawing Number: 152698-C5-0504	Rev: A

FILE REF:

Sanderson Associates Consulting Engineers is a trading name of Fairhurst Group LLP, a limited liability partnership, registered in Scotland. Registered No. SO307306.