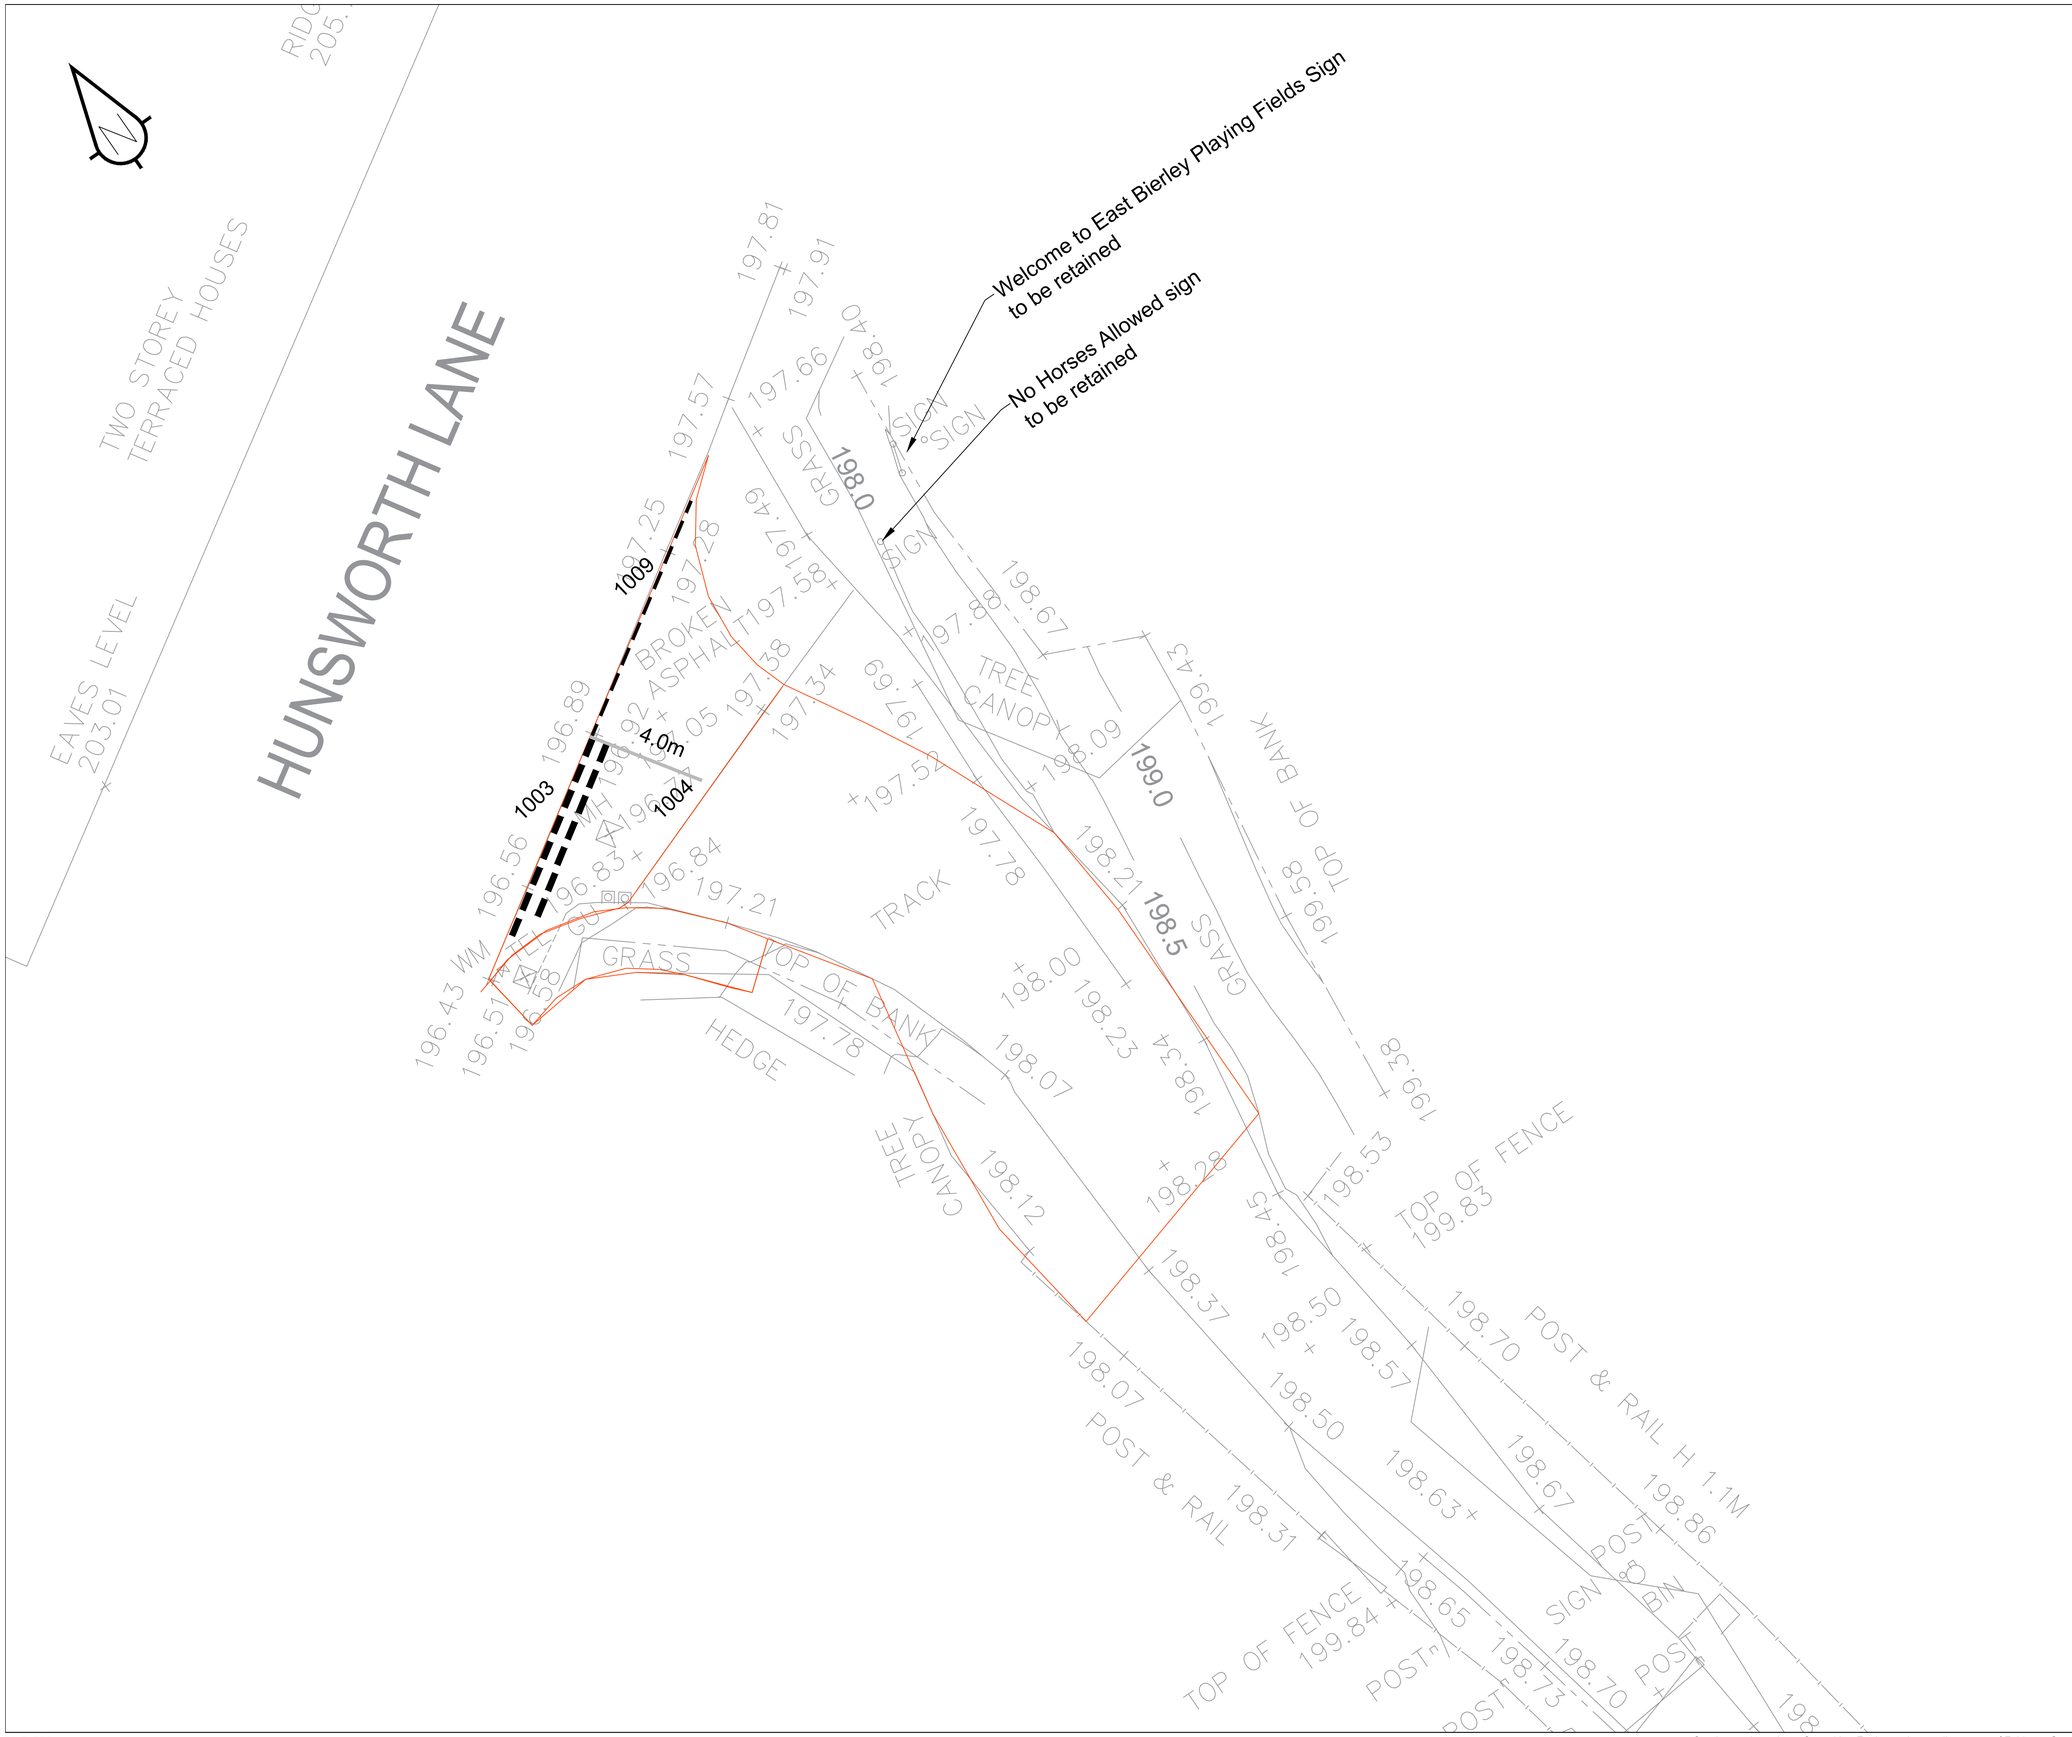

- Sanderson Associates Consulting Engineers ("the consultant"), has not checked or verified, and shall have no liability whatsoever for any inaccuracies which may be attributable to any data, reports, base plan(s) and drawings provided by the client, or purchased by the consultant on the client's behalf, that may have been utilised within this drawing.
- The consultant shall not be liable for the use by any person of any document for any purpose other than that for which the same were provided by the consultant.
- No liability whatsoever is accepted by the consultant for any error or omissions.
- The consultant accepts no liability for any vehicle specification errors within the vehicle track software used and / or it's vehicle libraries.
- The locations of utilities apparatus, if shown, is reproduced from plans supplied to the consultant, although care has been taken when duplicating this information. These locations are approximate only and no guarantee can be given for their accuracy. It is the client's or it's appointed agent/contractors responsibility to verify the exact locations on site by hand dug trial holes or other appropriate means prior to mechanical excavation.
- Service connections are not shown but their presence should be anticipated.
- Reference to any third party equipment shown on this drawing was only relevant at the time the drawing was prepared.
- It is the client's responsibility to ensure that any equipment ordered meets the design.

Road Markings Key:

Dia No.		Description
1003	-	White Double Transverse Give Way Marking 600mm line 300mm gap 200mm wide
1004	-	White Lane Line Marking, 2 no. 4000mm line 2000mm gap 100mm wide
1009	-	White Edge of Carriageway Marking - Part of Give Way 600mm line 300mm gap 100mm wide

Rev	Amendment	Drawn	Date	Checked
A	Amendments as requested by Client	JKB	25/04/23	JEM

sanderson associates
consulting engineers
Highways | Traffic | Transportation | Water
T 01924 844080 mail@sandersonassociates.co.uk
F 01924 844081 www.sandersonassociates.co.uk

Client
East Bierley Community Sports Association Ltd

Project Title
Hunsworth Lane
East Bierley

Drawing Title
Signs & Road Markings

Scale 1:100	Drawn By JKB
Drawing Size A1	Checked By JEM
Date 22/03/23	Approved By PJM
Drawing Number 152698-C5-1200	Rev A

FILE REF:

Sanderson Associates Consulting Engineers is a trading name of Fairhurst Group LLP, a limited liability partnership, registered in Scotland. Registered No. SO307306.